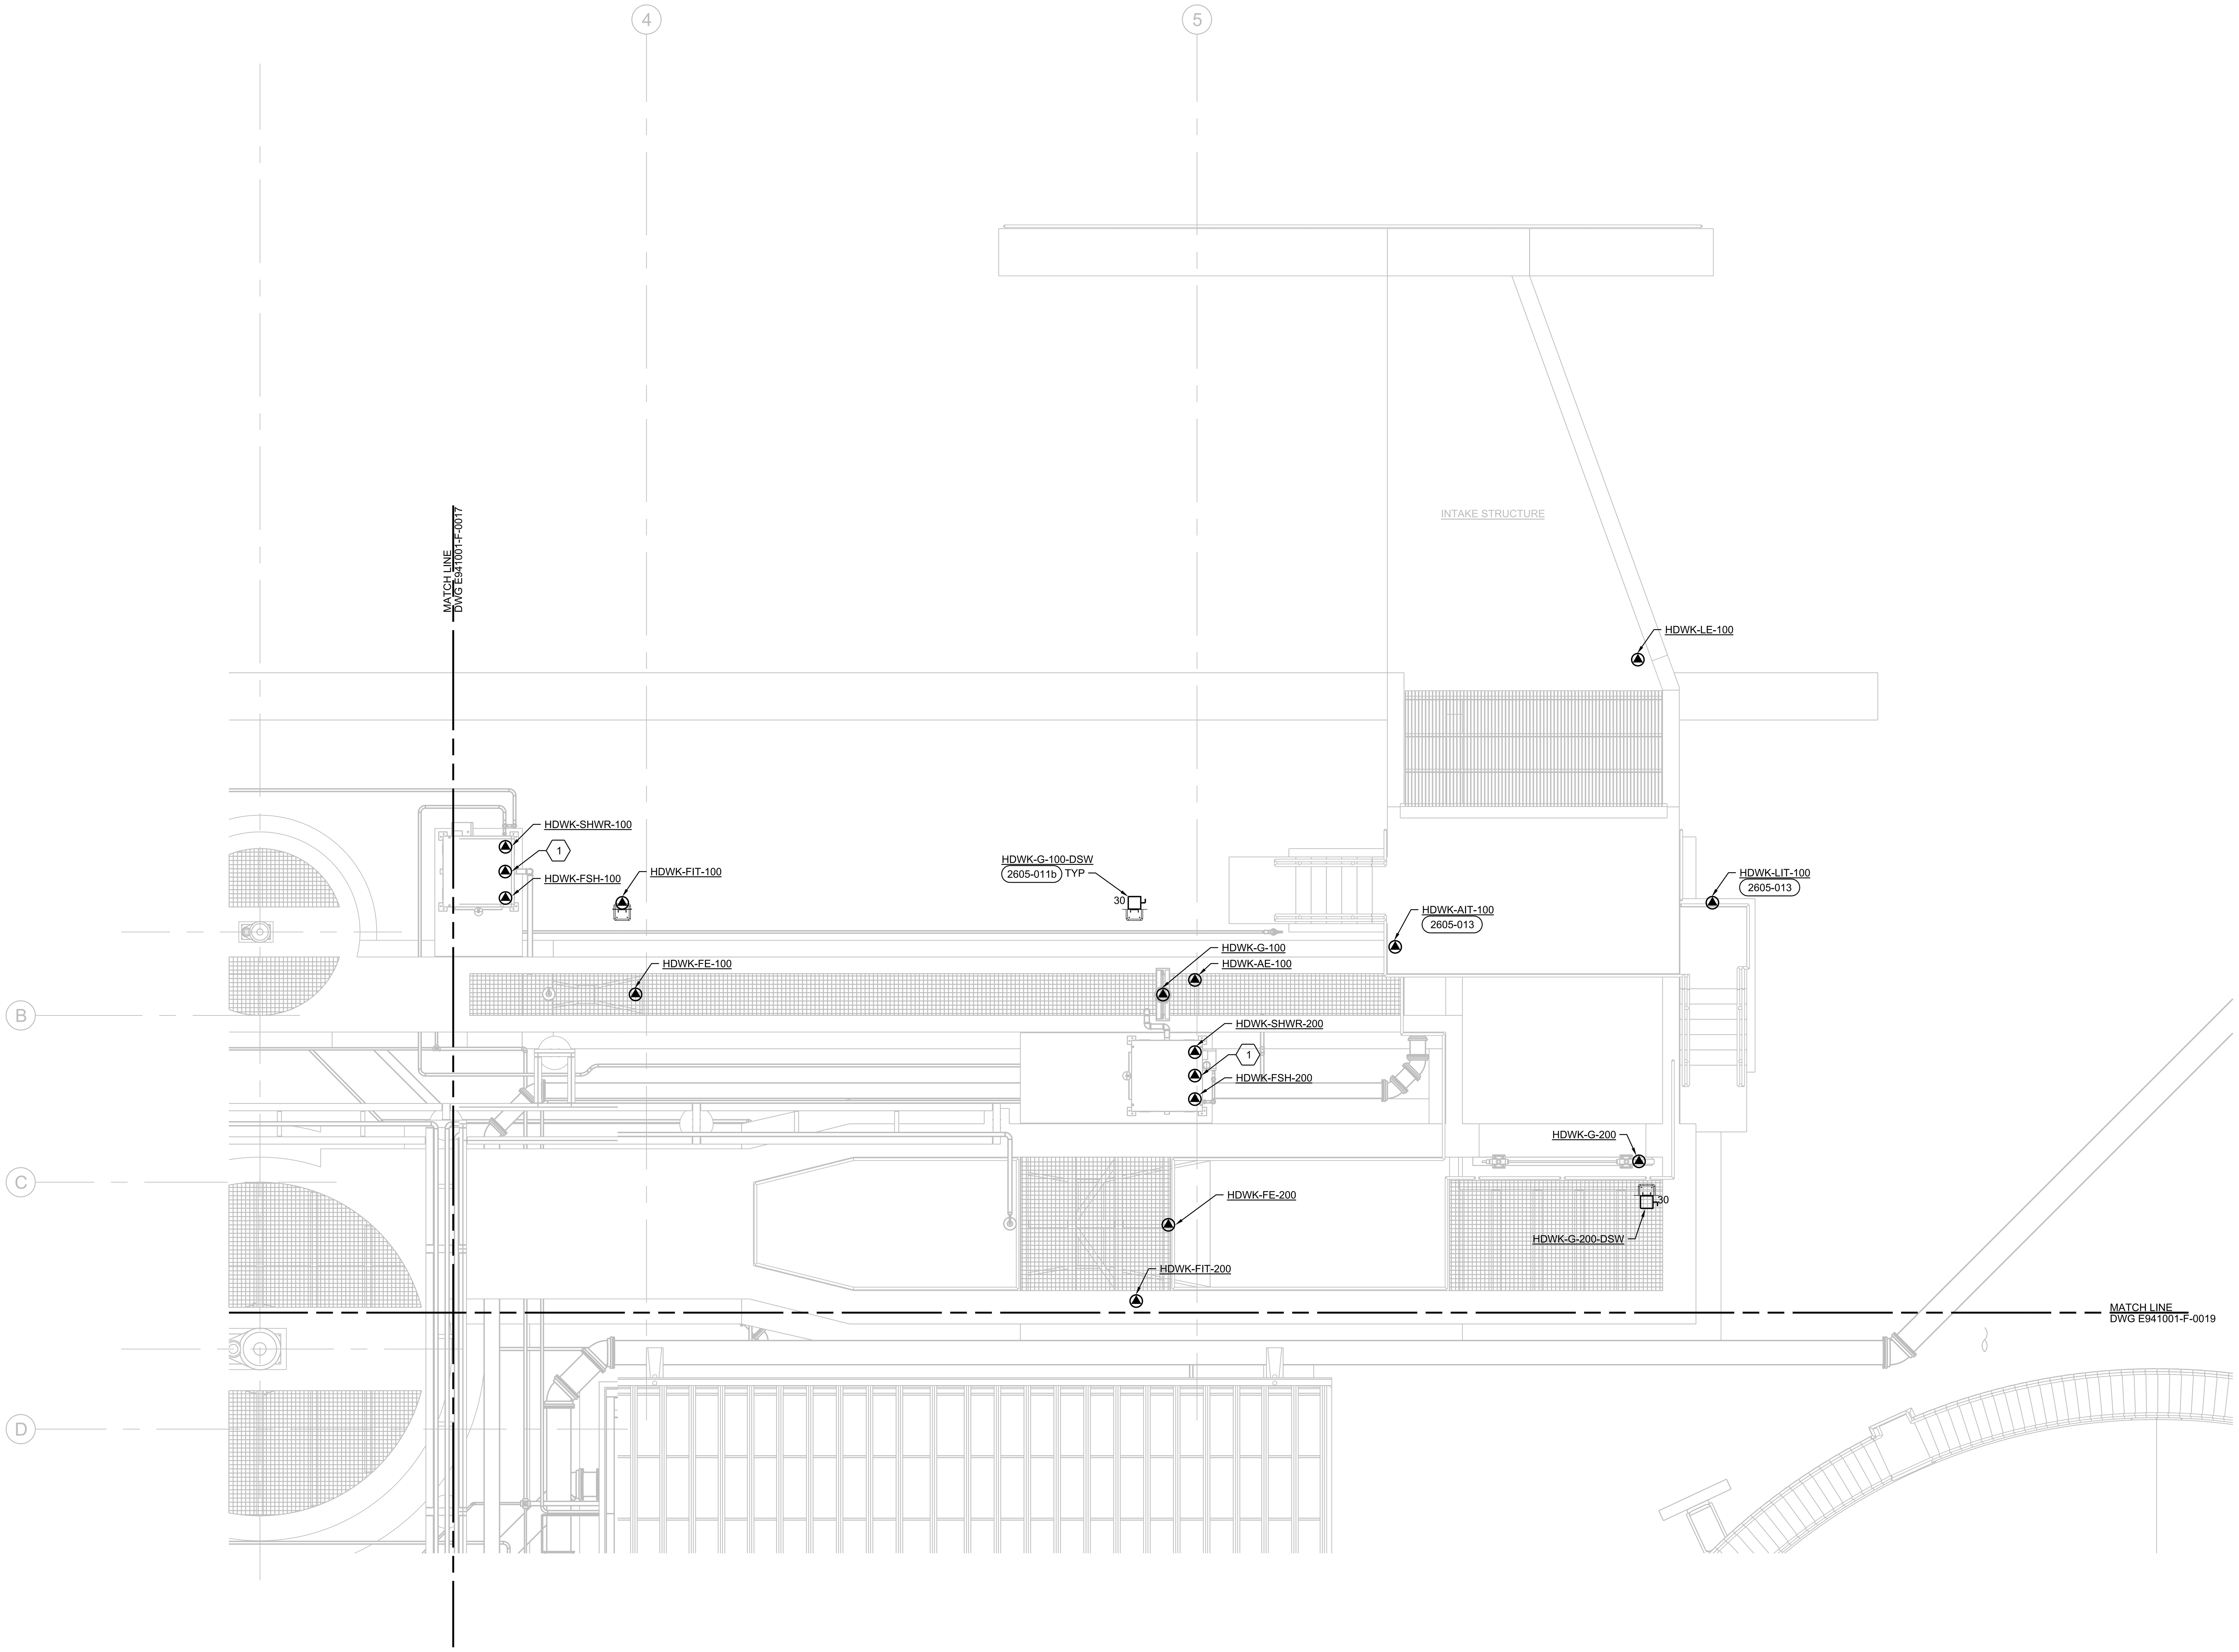


## UPPER POWER PLAN - AREA B

1/4"=1'-0"

0 4 8 12
1/4"=1'-0"

## GENERAL NOTES

A. FOR LEGEND, ABBREVIATIONS AND PROJECT GENERAL NOTES SEE E941001-F-0001 AND E941001-F-0002.

## SHEET KEYNOTES

1. SAFETY SHOWER HEATER CONNECTION.




## KEY PLAN


THIS DRAWING IS LOANED FOR SOLE USE OF THE INTENDED RECIPIENT AND ONLY FOR THE LIMITED PURPOSES FOR WHICH IT WAS PROVIDED. USE BY OTHER ENTITIES OR FOR OTHER PURPOSES IS PROHIBITED AND AT THE USER'S OWN RISK. DRAWINGS ARE TO BE RETURNED UPON REQUEST OF THE FORWARDING RECIPIENT.


| PART | REV | DESCRIPTION | DRW | CHKR | DE | DVR | DM | DATE | PE | DATE |
|---|---|---|---|---|---|---|---|---|---|---|
| | Ø | ISSUED FOR CONSTRUCTION | JG | BW | DE | | LE | 06/2017 | | |

REVISION OR ISSUE PURPOSE — REVISION APPROVALS

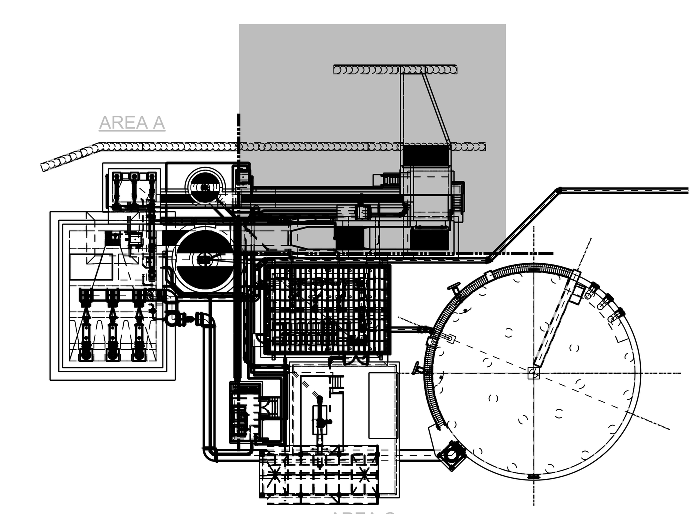SQUAD CHECK: WE AR CV ST HV EM FP PD EE IE M NP

RPE

| | | |
|---|---|---|
| DRW | J GARIBAY | 06/16/17 |
| CHKR | B WILKINSON | 06/16/17 |
| DE | D ENGEL | 06/16/17 |
| DVR | | |
| DM | L ELLIS | 06/16/17 |
| PE | Teresa J. Pierce, P.E. | |

REV. DATE — DRAWING APPROVALS — DATE

UCOR
URS | CH2M
Oak Ridge LLC

OF200 Mercury Treatment Facility
Designed by URS|CH2M Oak Ridge LLC (UCOR) for the Department of Energy
Oak Ridge Office of Environmental Management
under U. S. Government contract DE-SC-0004645

Y-12 National Security Complex managed and operated by Consolidated Nuclear Security, LLC for the Department of Energy under U.S. Government contract DE-NA0001942
• Oak Ridge, Tennessee •

PROJECT NAME:
OF200 MERCURY TREATMENT FACILITY

ELECTRICAL
HEADWORKS
UPPER POWER PLAN AREA B

| USE | DISC | DT | DC | CM | SYSTEM | STAT | SIZE | BLDG | FL | CLASS |
|---|---|---|---|---|---|---|---|---|---|---|
| 3 | E | P | L | NC | FAC | AR | E | 9410-01 | 2 | U |

| SH. | OF | TYPE | | PART | REV |
|---|---|---|---|---|---|
| 1 | 1 | DD | E941001-F-0018 | 000 | 0 |

662886

ISSUED FOR CONSTRUCTION

6/22/2017 10:35:12 AM