GENERAL NOTES

1. ALL BELOW GRADE PIPING SHALL BE CONCRETE ENCASED. COORDINATE WITH CONCRETE CONTRACTOR.

SHEET KEYNOTES

1. DO NOT TRAP OR VENT DRAIN PIPE.
2. REFER TO SHEET C941002-F-0007 FOR CONTINUATION OF PIPE.

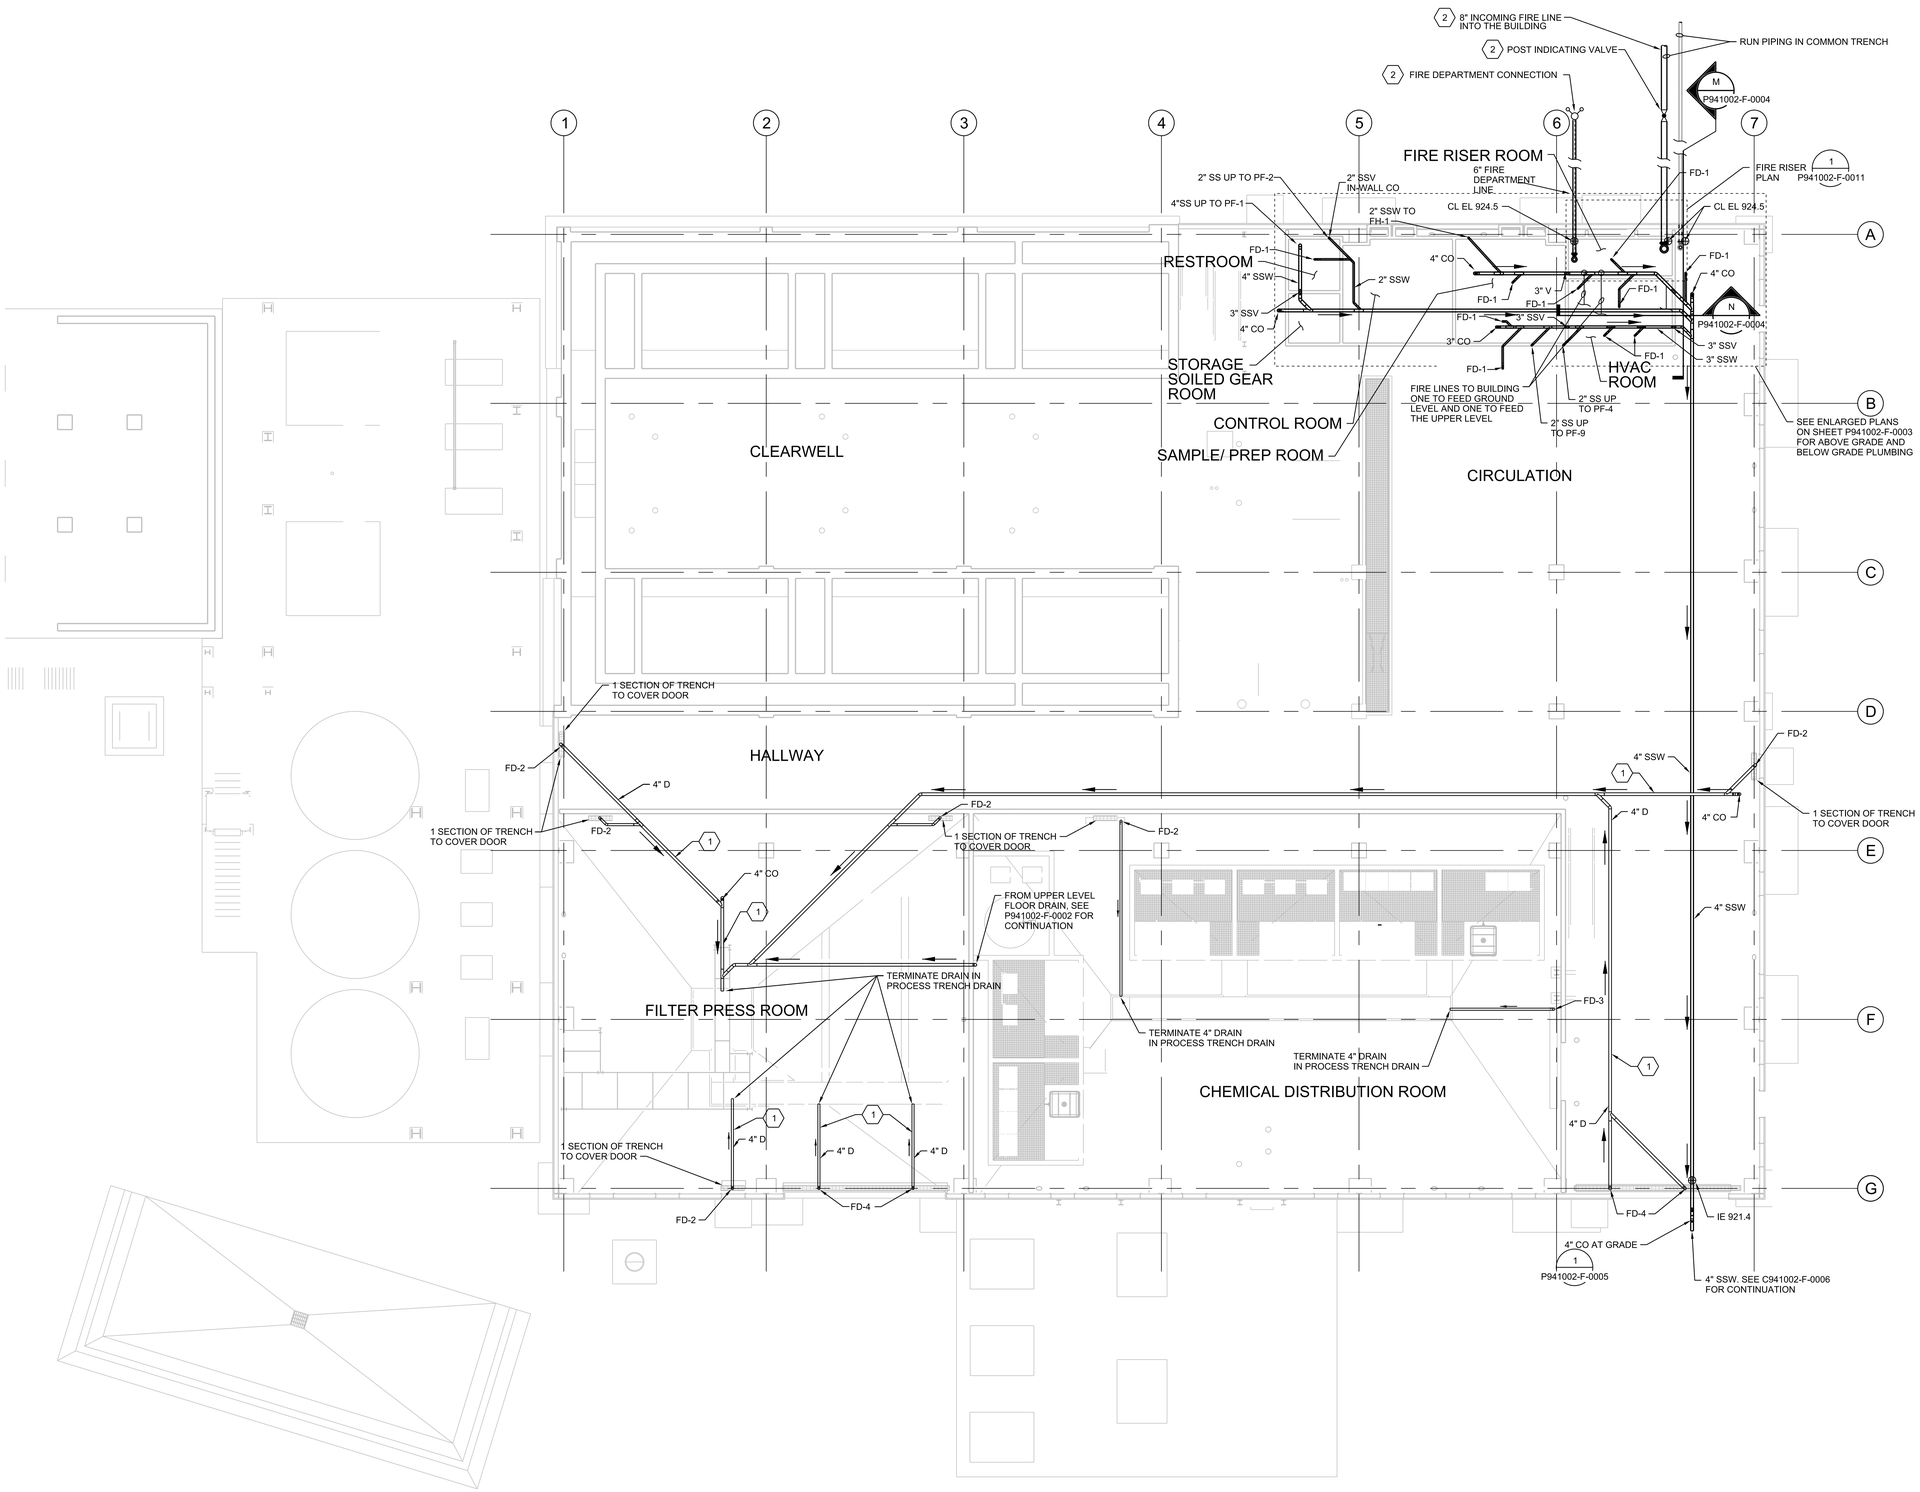

PLUMBING FLOOR PLAN - BELOW SLAB EL 926.18

1/8"=1'-0"

THIS DRAWING IS LOANED FOR SOLE USE OF THE INTENDED RECIPIENT AND ONLY FOR THE LIMITED PURPOSES FOR WHICH IT WAS PROVIDED. USE BY OTHER ENTITIES OR FOR OTHER PURPOSES IS PROHIBITED AND AT THE USER'S OWN RISK. DRAWINGS ARE TO BE RETURNED UPON REQUEST OF THE FORWARDING RECIPIENT.

PART	REV	DESCRIPTION (REVISION OR ISSUE PURPOSE)	DRW	CHKR	DE	DVR	DM	DATE
	Ø	ISSUED FOR CONSTRUCTION	JP		TP		LE	06/2017

REVISION APPROVALS: PE, DATE

SQUAD CHECK: WE, AR, CV, ST, HV, EM, FP, PD, EE, IE, M, NP

DRAWING APPROVALS

RPE		DATE
DRW	J PIGMAN	06/16/17
CHKR	J McMURREN	06/16/17
DE	T PRICE	06/16/17
DVR		
DM	L ELLIS	06/16/17
PE	Teresa J. Pierce, P.E.	

THEODORE J. PRICE, REGISTERED PROFESSIONAL ENGINEER, 03SUAL 2017, COMMERCIAL, STATE OF TENNESSEE

UCOR URS | CH2M Oak Ridge LLC

OF200 Mercury Treatment Facility

Designed by URS|CH2M Oak Ridge LLC (UCOR) for the Department of Energy
Oak Ridge Office of Environmental Management
under U. S. Government contract DE-SC-0004645

Y-12 National Security Complex managed and operated by Consolidated Nuclear Security, LLC for the Department of Energy under U.S. Government contract DE-NA0001942
« Oak Ridge, Tennessee »

PROJECT NAME: OF200 MERCURY TREATMENT FACILITY

PLUMBING
TREATMENT FACILITY
BELOW SLAB PLAN

USE	DISC	DT	DC	CM	SYSTEM	STAT	SIZE	BLDG	FL	CLASS
3	P	Y	X	NC	FAC	AR	E	9410-02	B	U

SH.	OF	TYPE		PART	REV
1	1	DD	P941002-F-0001	000	0

662886

ISSUED FOR CONSTRUCTION

6/29/2017 6:58:32 PM
P941002-F-0001.dgn