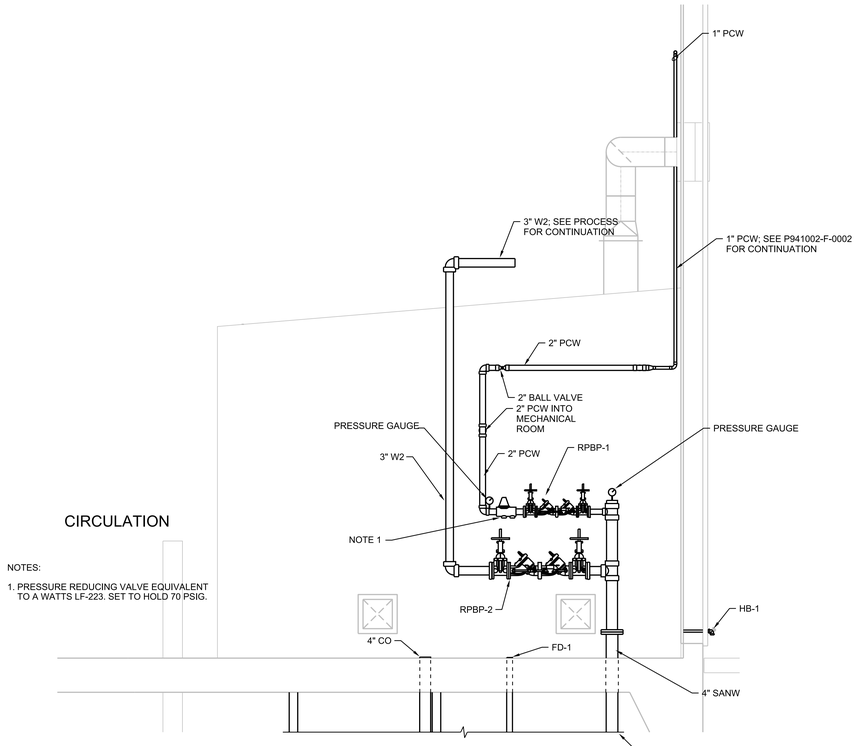

NOTES:

1. PRESSURE REDUCING VALVE EQUIVALENT TO A WATTS LF-223. SET TO HOLD 70 PSIG.

M SECTION
1/2"=1'-0"
P941002-F-0003

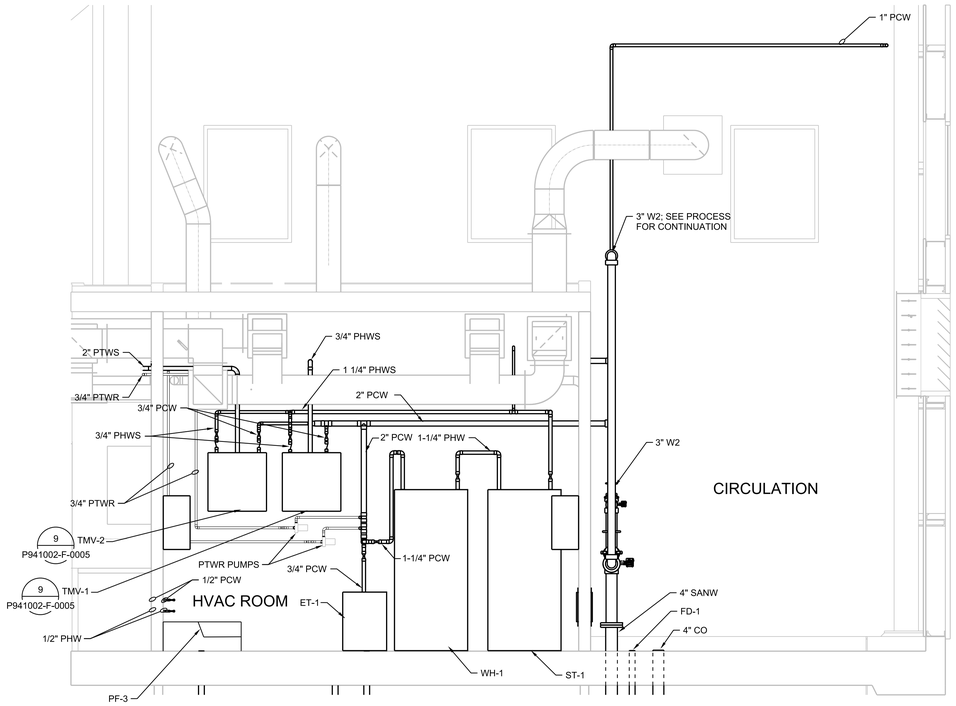

NOTE: SEE 1/ P941002-F-0006 FOR PIPING DIAGRAM

N SECTION
1/2"=1'-0"
P941002-F-0003

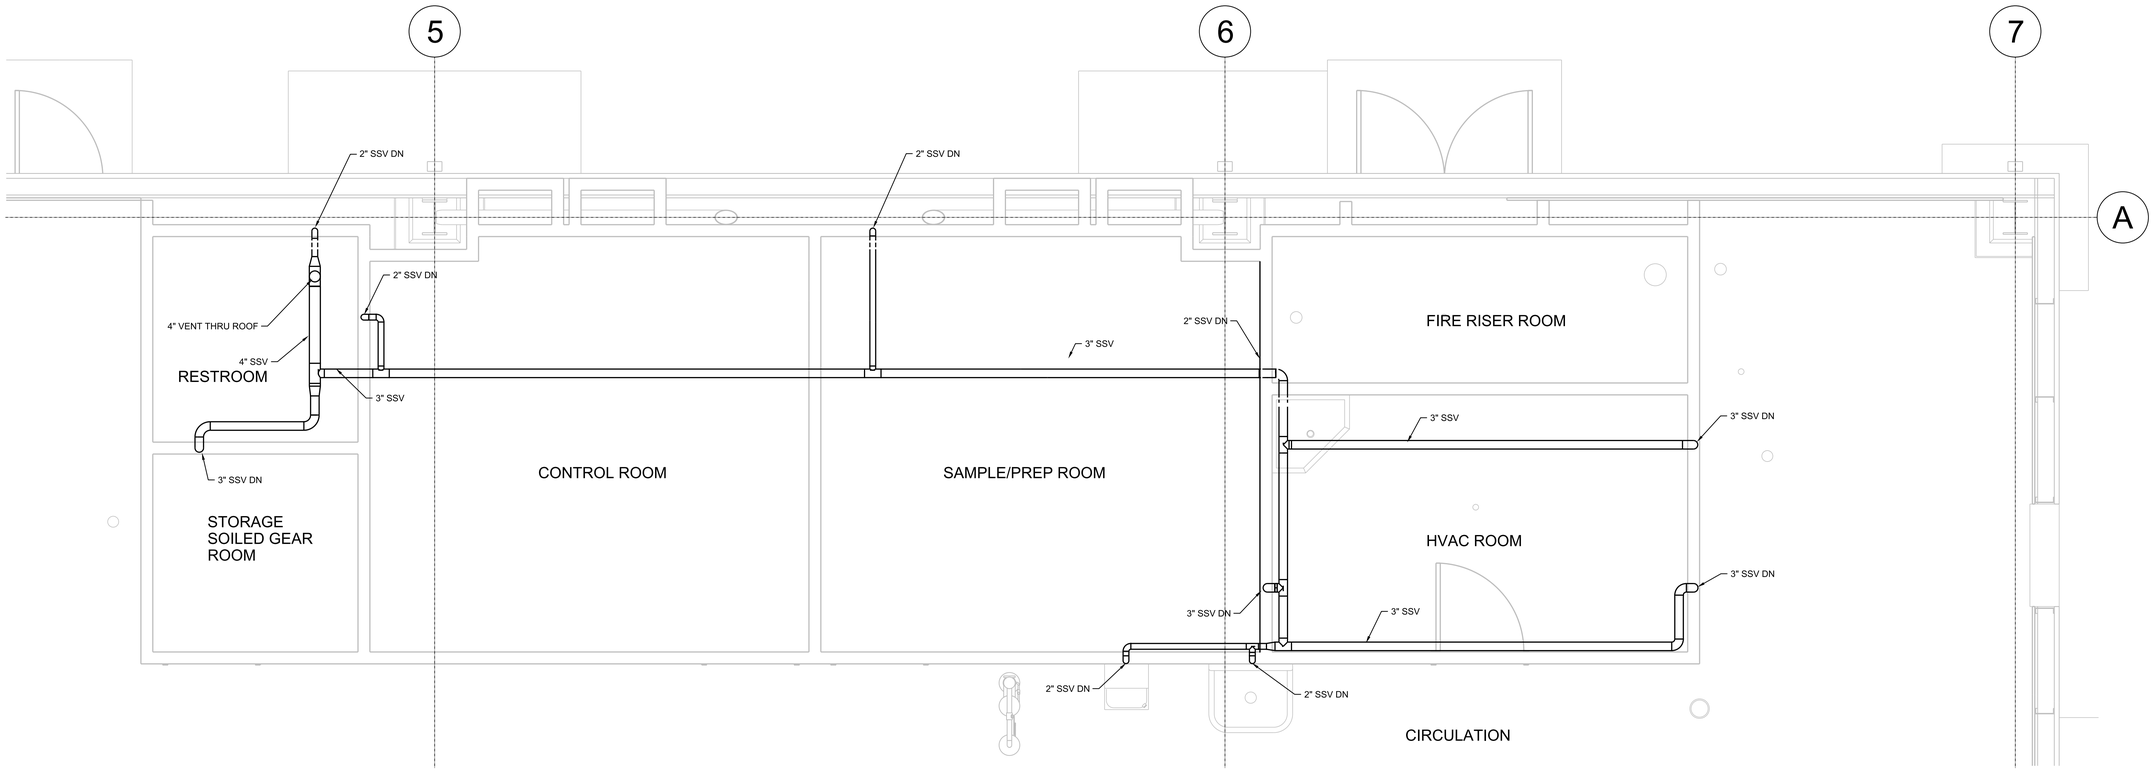

N

ABOVE SLAB VENT PIPING ENLARGED PLAN EL 937.32
3/8"=1'-0"

THIS DRAWING IS LOANED FOR SOLE USE OF THE INTENDED RECIPIENT AND ONLY FOR THE LIMITED PURPOSES FOR WHICH IT WAS PROVIDED. USE BY OTHER ENTITIES OR FOR OTHER PURPOSES IS PROHIBITED AND AT THE USER'S OWN RISK. DRAWINGS ARE TO BE RETURNED UPON REQUEST OF THE FORWARDING RECIPIENT.

PART	REV	DESCRIPTION	DRW	CHKR	DE	DVR	DM	DATE
	0	ISSUED FOR CONSTRUCTION	JP		TP		LE	06/2017

REVISION OR ISSUE PURPOSE

PE DATE — REVISION APPROVALS

WE AR CV ST HV EM FP PD EE IE M NP — SQUAD CHECK

RPE — THEODORE J. PIERCE, REGISTERED ENGINEER, AGRICULTURE COMMERCE, No. 107139, STATE OF TENNESSEE, 03 JUL 2017

REV. DATE — DRAWING APPROVALS

		DATE
DRW	J PIGMAN	06/16/17
CHKR	J McMURREN	06/16/17
DE	T PRICE	06/16/17
DVR		
DM	L ELLIS	06/16/17
PE	Teresa J. Pierce, P.E.	

UCOR URS | CH2M Oak Ridge LLC

OF200 Mercury Treatment Facility

Designed by URS|CH2M Oak Ridge LLC (UCOR) for the Department of Energy
Oak Ridge Office of Environmental Management
under U. S. Government contract DE-SC-0004645

Y-12 National Security Complex managed and operated by Consolidated Nuclear Security, LLC for the Department of Energy under U.S. Government contract DE-NA0001942
a Oak Ridge, Tennessee a

PROJECT NAME:
OF200 MERCURY TREATMENT FACILITY

PLUMBING
TREATMENT FACILITY
PLUMBING SECTIONS

USE	DISC	DT	DC	CM	SYSTEM	STAT	SIZE	BLDG	FL	CLASS
3	P	X	X	NC	FAC	AR	E	9410-02	X	U

SH.	OF	TYPE		PART	REV
1	1	DD	P941002-F-0004	000	0

662886

ISSUED FOR CONSTRUCTION

6/29/2017 6:58:49 PM
P941002-F-0004.dgn