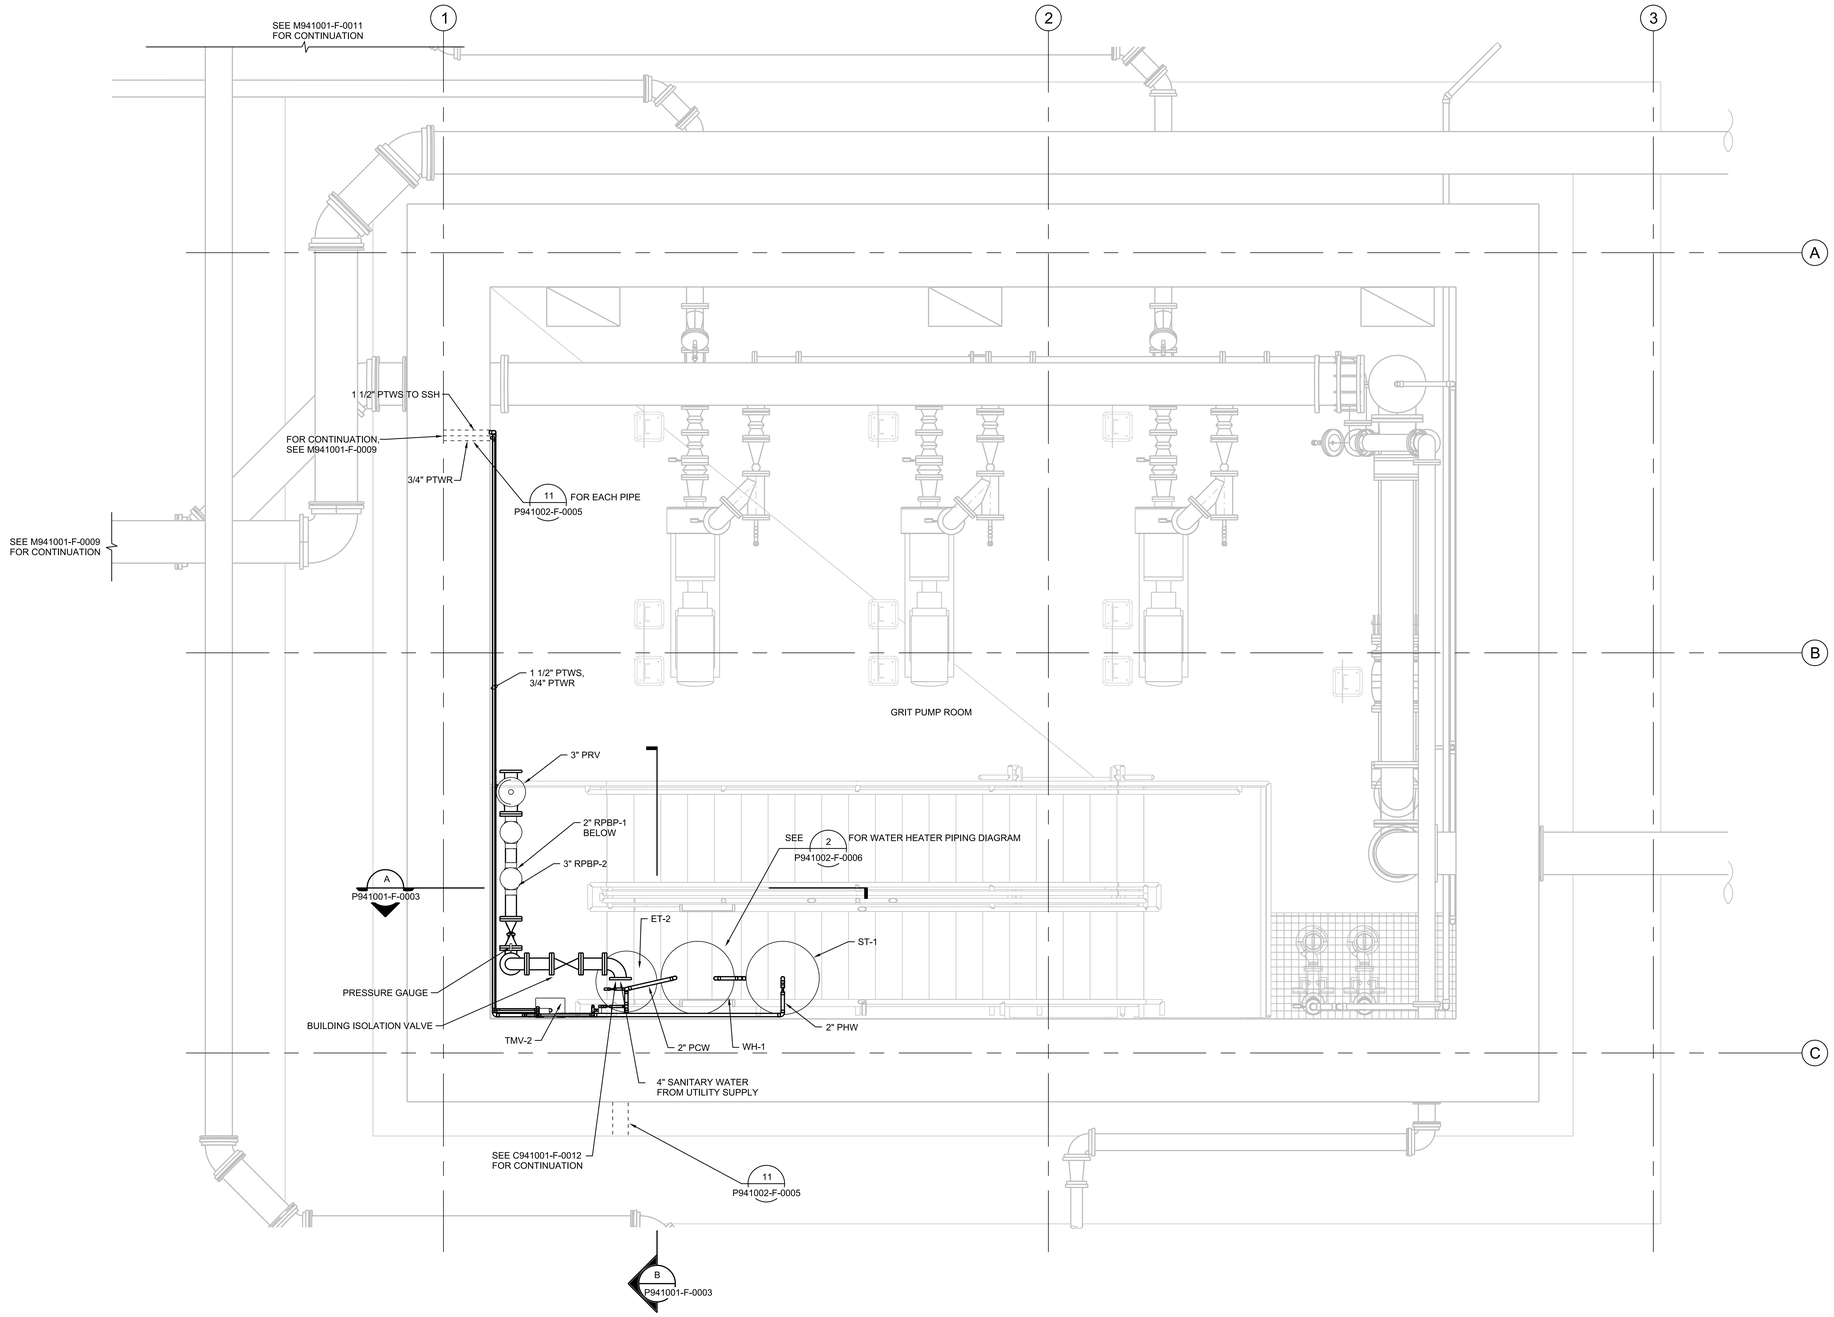

LOWER LEVEL PLUMBING PLAN

1/2"=1'-0""

THIS DRAWING IS LOANED FOR SOLE USE OF THE INTENDED RECIPIENT AND ONLY FOR THE LIMITED PURPOSES FOR WHICH IT WAS PROVIDED. USE BY OTHER ENTITIES OR FOR OTHER PURPOSES IS PROHIBITED AND AT THE USER'S OWN RISK. DRAWINGS ARE TO BE RETURNED UPON REQUEST OF THE FORWARDING RECIPIENT.

PART	REV	DESCRIPTION	DRW	CHKR	DE	DVR	DM	DATE
	0	ISSUED FOR CONSTRUCTION	JP	JM	TP		LE	06/2017

REVISION OR ISSUE PURPOSE

PE	DATE

REVISION APPROVALS

WE	AR	CV	ST	HV	EM	FP	PD	EE	IE	M	NP

SQUAD CHECK

RPE		
DRW	J PIGMAN	06/16/17
CHKR	J McMURREN	06/16/17
DE	T PRICE	06/16/17
DVR		
DM	L ELLIS	06/16/17
PE	Teresa J. Pierce, P.E.	

THEODORE J. PRICE, REGISTERED PROFESSIONAL ENGINEER, AGRICULTURAL & COMMERCE, No. 107139, STATE OF TENNESSEE, 06 JUN 2017

REV. DATE

DRAWING APPROVALS

UCOR
URS | CH2M
Oak Ridge LLC

OF200 Mercury Treatment Facility
Designed by URS|CH2M Oak Ridge LLC (UCOR) for the Department of Energy
Oak Ridge Office of Environmental Management
under U. S. Government contract DE-SC-0004645

Y-12 National Security Complex managed and operated by
Consolidated Nuclear Security, LLC for the
Department of Energy under U.S. Government contract DE-NA0001942
« Oak Ridge, Tennessee »

PROJECT NAME:
OF200 MERCURY TREATMENT FACILITY

PLUMBING
HEADWORKS
LOWER LEVEL PLUMBING PLAN

USE	DISC	DT	DC	CM	SYSTEM	STAT	SIZE	BLDG	FL	CLASS
3	P	P	X	NC	FAC	AR	E	9410-01	1	U

SH.	OF	TYPE		PART	REV
1	1	DD	P941001-F-0002	000	0

662886

ISSUED FOR CONSTRUCTION

6/29/2017 6:58:23 PM
P941001-F-0002.dgn