GENERAL NOTES

1. SEE SHEET P941002-F-004 FOR ADDITIONAL VENT PIPE ROUTING.

SHEET KEYNOTES

1. 1/4" LINES FROM TRAP PRIMER TO FLOOR DRAINS. PRIME ALL FLOOR DRAINS INDIVIDUALLY.
2. COMBINATION WASTE AND VENT PIPING.

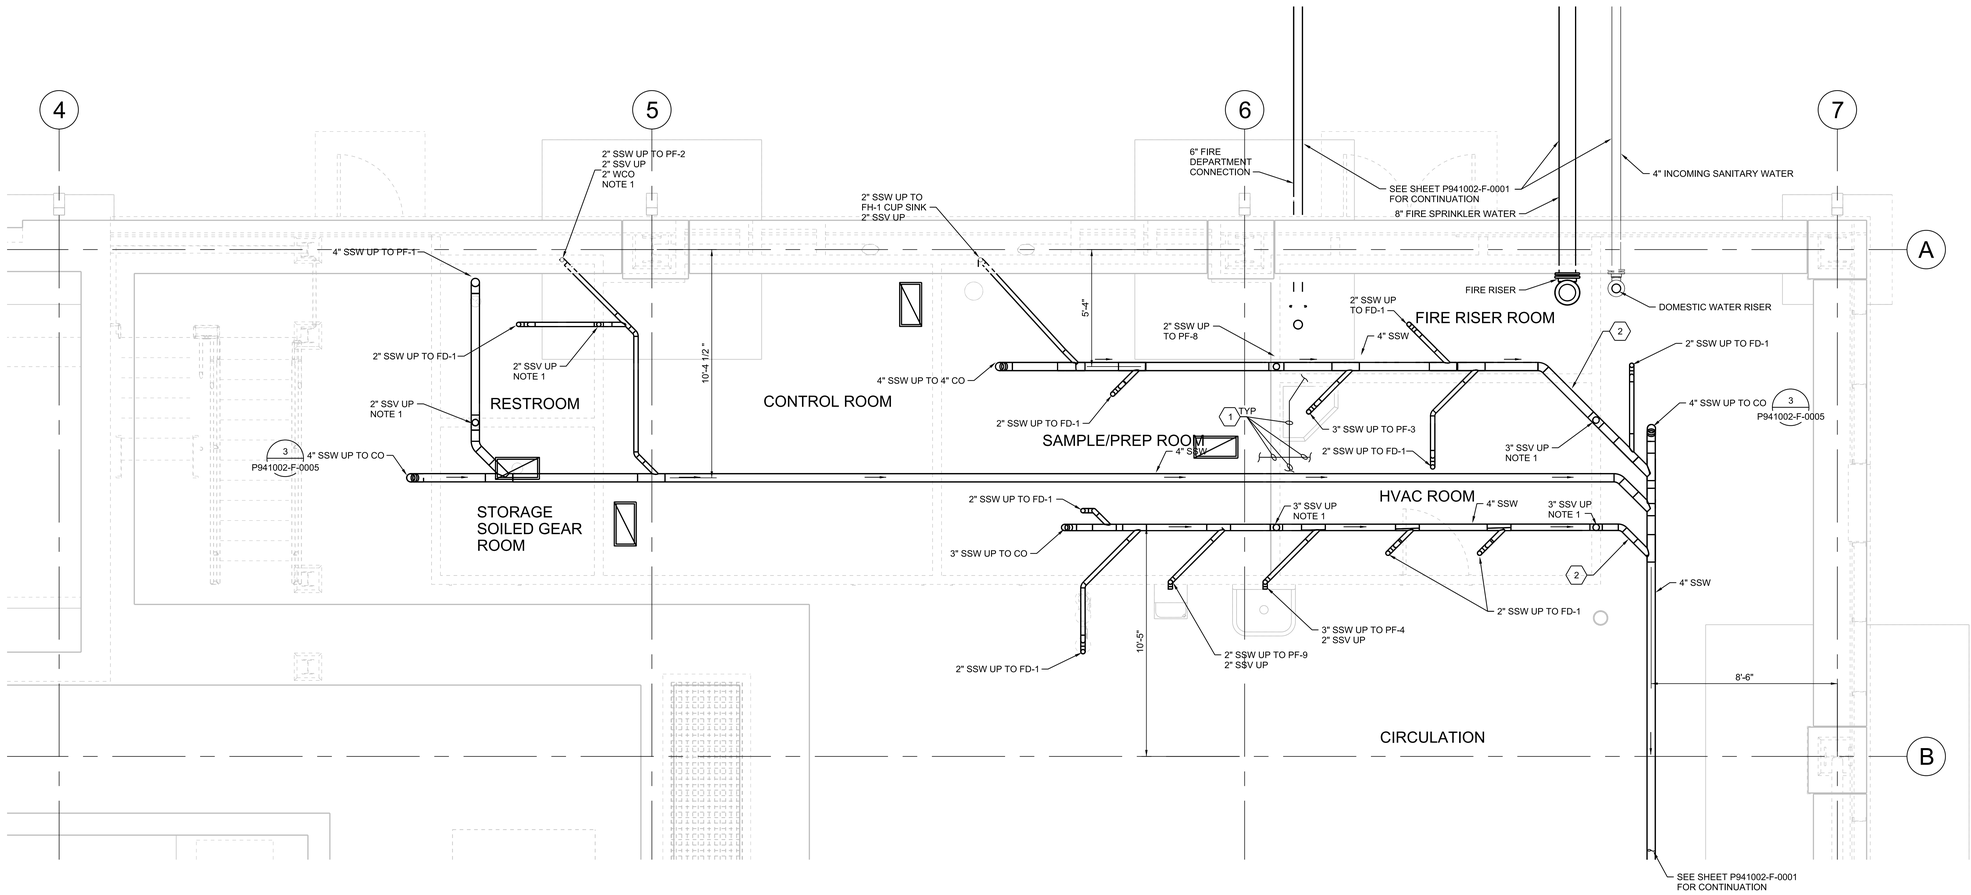

BELOW SLAB PLUMBING ENLARGED PLAN EL 926.18

3/8"=1'-0"

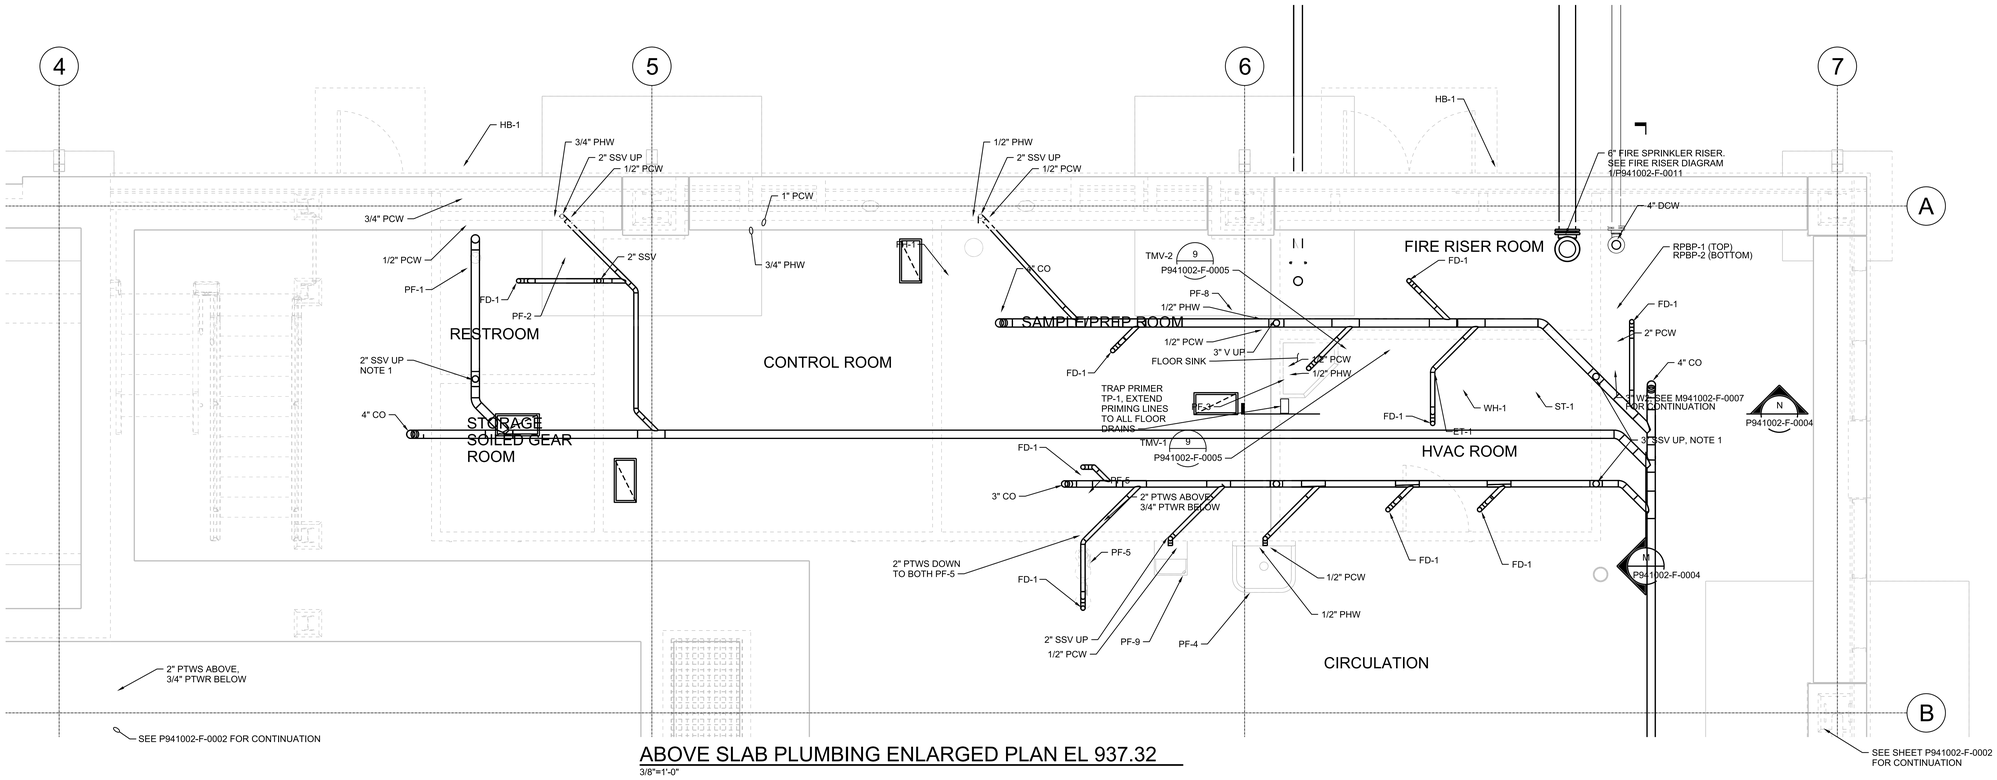

ABOVE SLAB PLUMBING ENLARGED PLAN EL 937.32

3/8"=1'-0"

THIS DRAWING IS LOANED FOR SOLE USE OF THE INTENDED RECIPIENT AND ONLY FOR THE LIMITED PURPOSES FOR WHICH IT WAS PROVIDED. USE BY OTHER ENTITIES OR FOR OTHER PURPOSES IS PROHIBITED AND AT THE USER'S OWN RISK. DRAWINGS ARE TO BE RETURNED UPON REQUEST OF THE FORWARDING RECIPIENT.

PART	REV	DESCRIPTION (REVISION OR ISSUE PURPOSE)	DRW	CHKR	DE	DVR	DM	DATE	PE	DATE
	0	ISSUED FOR CONSTRUCTION	JP		TP		LE	06/2017		

REVISION APPROVALS

WE	AR	CV	ST	HV	EM	FP	PD	EE	IE	M	NP

SQUAD CHECK

DRAWING APPROVALS		DATE
DRW	J PIGMAN	06/16/17
CHKR	J McMURREN	06/16/17
DE	T PRICE	06/16/17
DVR		
DM	L ELLIS	06/16/17
PE	Teresa J. Pierce, P.E.	

RPE: THEODORE J. PRICE, REGISTERED PROFESSIONAL ENGINEER, COMMERCE, No. 107139, STATE OF TENNESSEE, 03 JUL 2017

REV. DATE

UCOR URS | CH2M Oak Ridge LLC

OF200 Mercury Treatment Facility

Designed by URS|CH2M Oak Ridge LLC (UCOR) for the Department of Energy
Oak Ridge Office of Environmental Management
under U. S. Government contract DE-SC-0004645

Y-12 National Security Complex managed and operated by Consolidated Nuclear Security, LLC for the Department of Energy under U.S. Government contract DE-NA0001942
« Oak Ridge, Tennessee »

PROJECT NAME:
OF200 MERCURY TREATMENT FACILITY

PLUMBING
TREATMENT FACILITY
ENLARGED PLANS

USE	DISC	DT	DC	CM	SYSTEM	STAT	SIZE	BLDG	FL	CLASS
3	P	X	X	NC	FAC	AR	E	9410-02	2	U

SH.	OF	TYPE		PART	REV
1	1	DD	P941002-F-0003	000	0

662886

ISSUED FOR CONSTRUCTION

6/29/2017 6:58:39 PM
P941002-F-0003.dgn