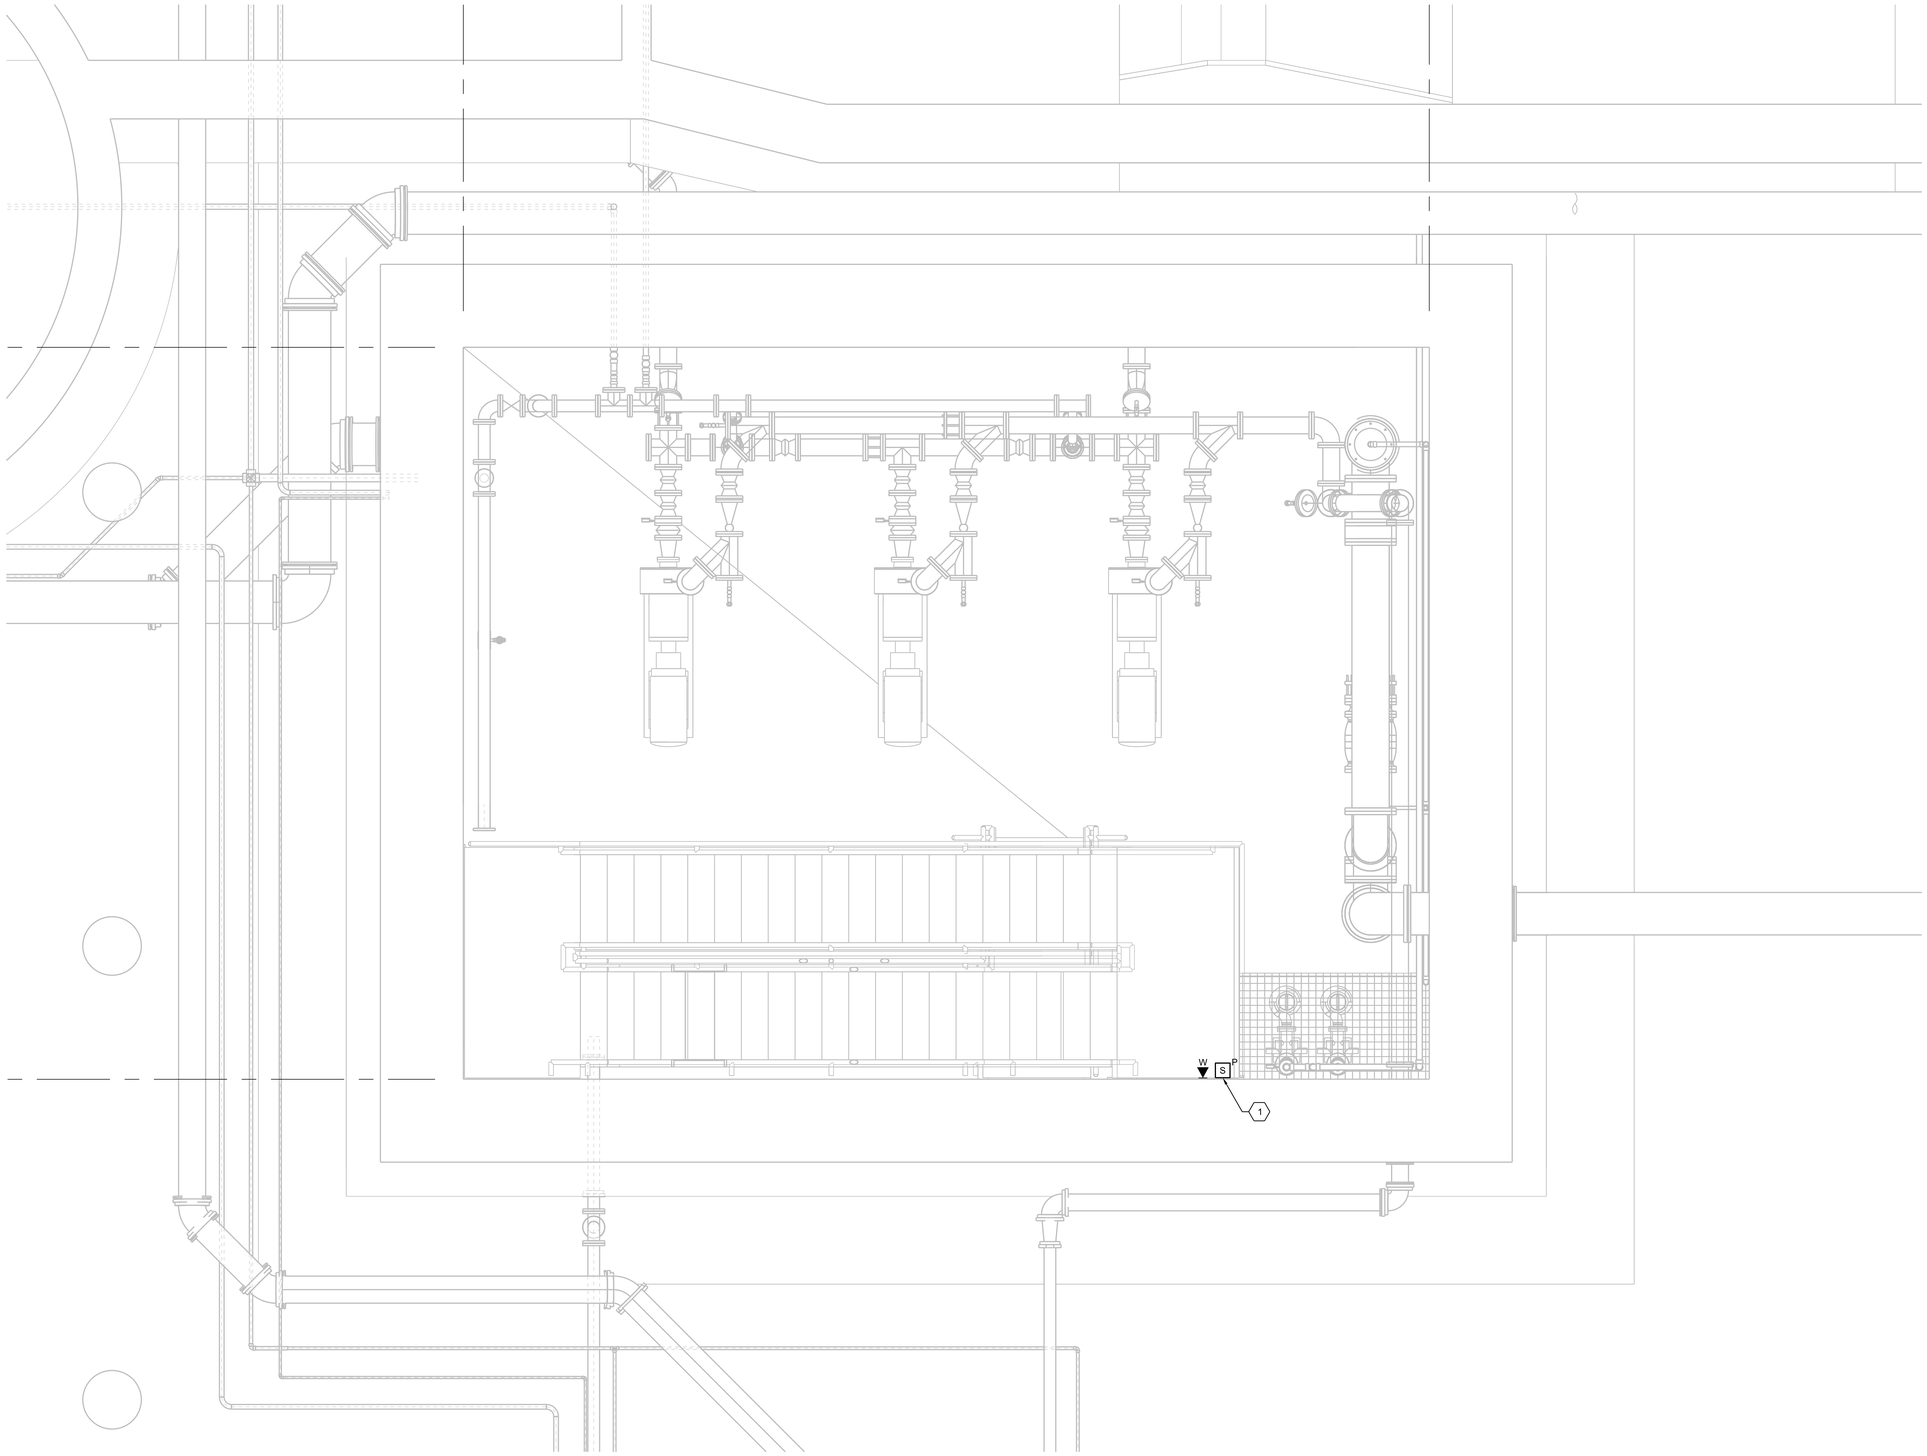

N

LOWER COMM PLAN

1/2"=1'-0"

GENERAL NOTES

A. FOR COMMUNICATIONS AND ACIDS LEGENDS AND NOTES, SEE DWG E941001-F-003.

B. UNLESS OTHERWISE NOTED, QUANTITY AND SIZING OF CONDUIT AND CONDUCTORS ARE THE RESPONSIBILITY OF THE COMMUNICATIONS AND ACIDS CONTRACTOR. COMMUNICATIONS AND ACIDS CONTRACTOR IS RESPONSIBLE TO PROVIDE A COMPLETE AND OPERATIONAL SYSTEM.

SHEET KEYNOTES

1. MOUNT DEVICE ON WALL AT 48" AFF. MOUNT PLACARD ABOVE DEVICE STATING "EMERGENCY ASSIST ALARM".

THIS DRAWING IS LOANED FOR SOLE USE OF THE INTENDED RECIPIENT AND ONLY FOR THE LIMITED PURPOSES FOR WHICH IT WAS PROVIDED. USE BY OTHER ENTITIES OR FOR OTHER PURPOSES IS PROHIBITED AND AT THE USER'S OWN RISK. DRAWINGS ARE TO BE RETURNED UPON REQUEST OF THE FORWARDING RECIPIENT.

PART	REV	DESCRIPTION	DRW	CHKR	DE	DVR	DM	DATE	PE	DATE
	Ø	ISSUED FOR CONSTRUCTION	KB	BW	CC		LE	06/2017		

REVISION OR ISSUE PURPOSE — REVISION APPROVALS

WE	AR	CV	ST	HV	EM	FP	PD	EE	IE	M	NP

SQUAD CHECK

RPE: JAMES KEITH LANDMAN, REGISTERED ENGINEER, AGRICULTURE, ENVIRONMENTAL, No. 119035, STATE OF TENNESSEE — Approved 6-20-2017

REV. DATE — DRAWING APPROVALS

		DATE
DRW	K BARTLETT	06/16/17
CHKR	B WILKINSON	06/16/17
DE	C CURTIS	06/16/17
DVR		
DM	L ELLIS	06/16/17
PE	Teresa J. Pierce, P.E.	

Digitally signed by Teresa J Pierce, P.E.
DN: cn=Teresa J Pierce, P.E., o=UCOR, LLC, ou=Project Engineer, email=tpierce@ucor.com, c=US
Date: 2017.06.20 15:22:00 -04'00'

UCOR
URS | CH2M
Oak Ridge LLC

OF200 Mercury Treatment Facility

Designed by URS|CH2M Oak Ridge LLC (UCOR) for the Department of Energy
Oak Ridge Office of Environmental Management
under U. S. Government contract DE-SC-0004645

Y-12 National Security Complex managed and operated by
Consolidated Nuclear Security, LLC for the
Department of Energy under U.S. Government contract DE-NA0001942
« Oak Ridge, Tennessee »

PROJECT NAME:
OF200 MERCURY TREATMENT FACILITY

ELECTRICAL
HEADWORKS
LOWER COMM PLAN

USE	DISC	DT	DC	CM	SYSTEM	STAT	SIZE	BLDG	FL	CLASS
3	E	B	L	NC	FAC	AR	E	9410-01	2	U

SH.	OF	TYPE		PART	REV
1	1	DD	E941001-F-0025	000	0

662886

ISSUED FOR CONSTRUCTION

6/22/2017 10:37:57 AM
E941001-F-0025.dwg