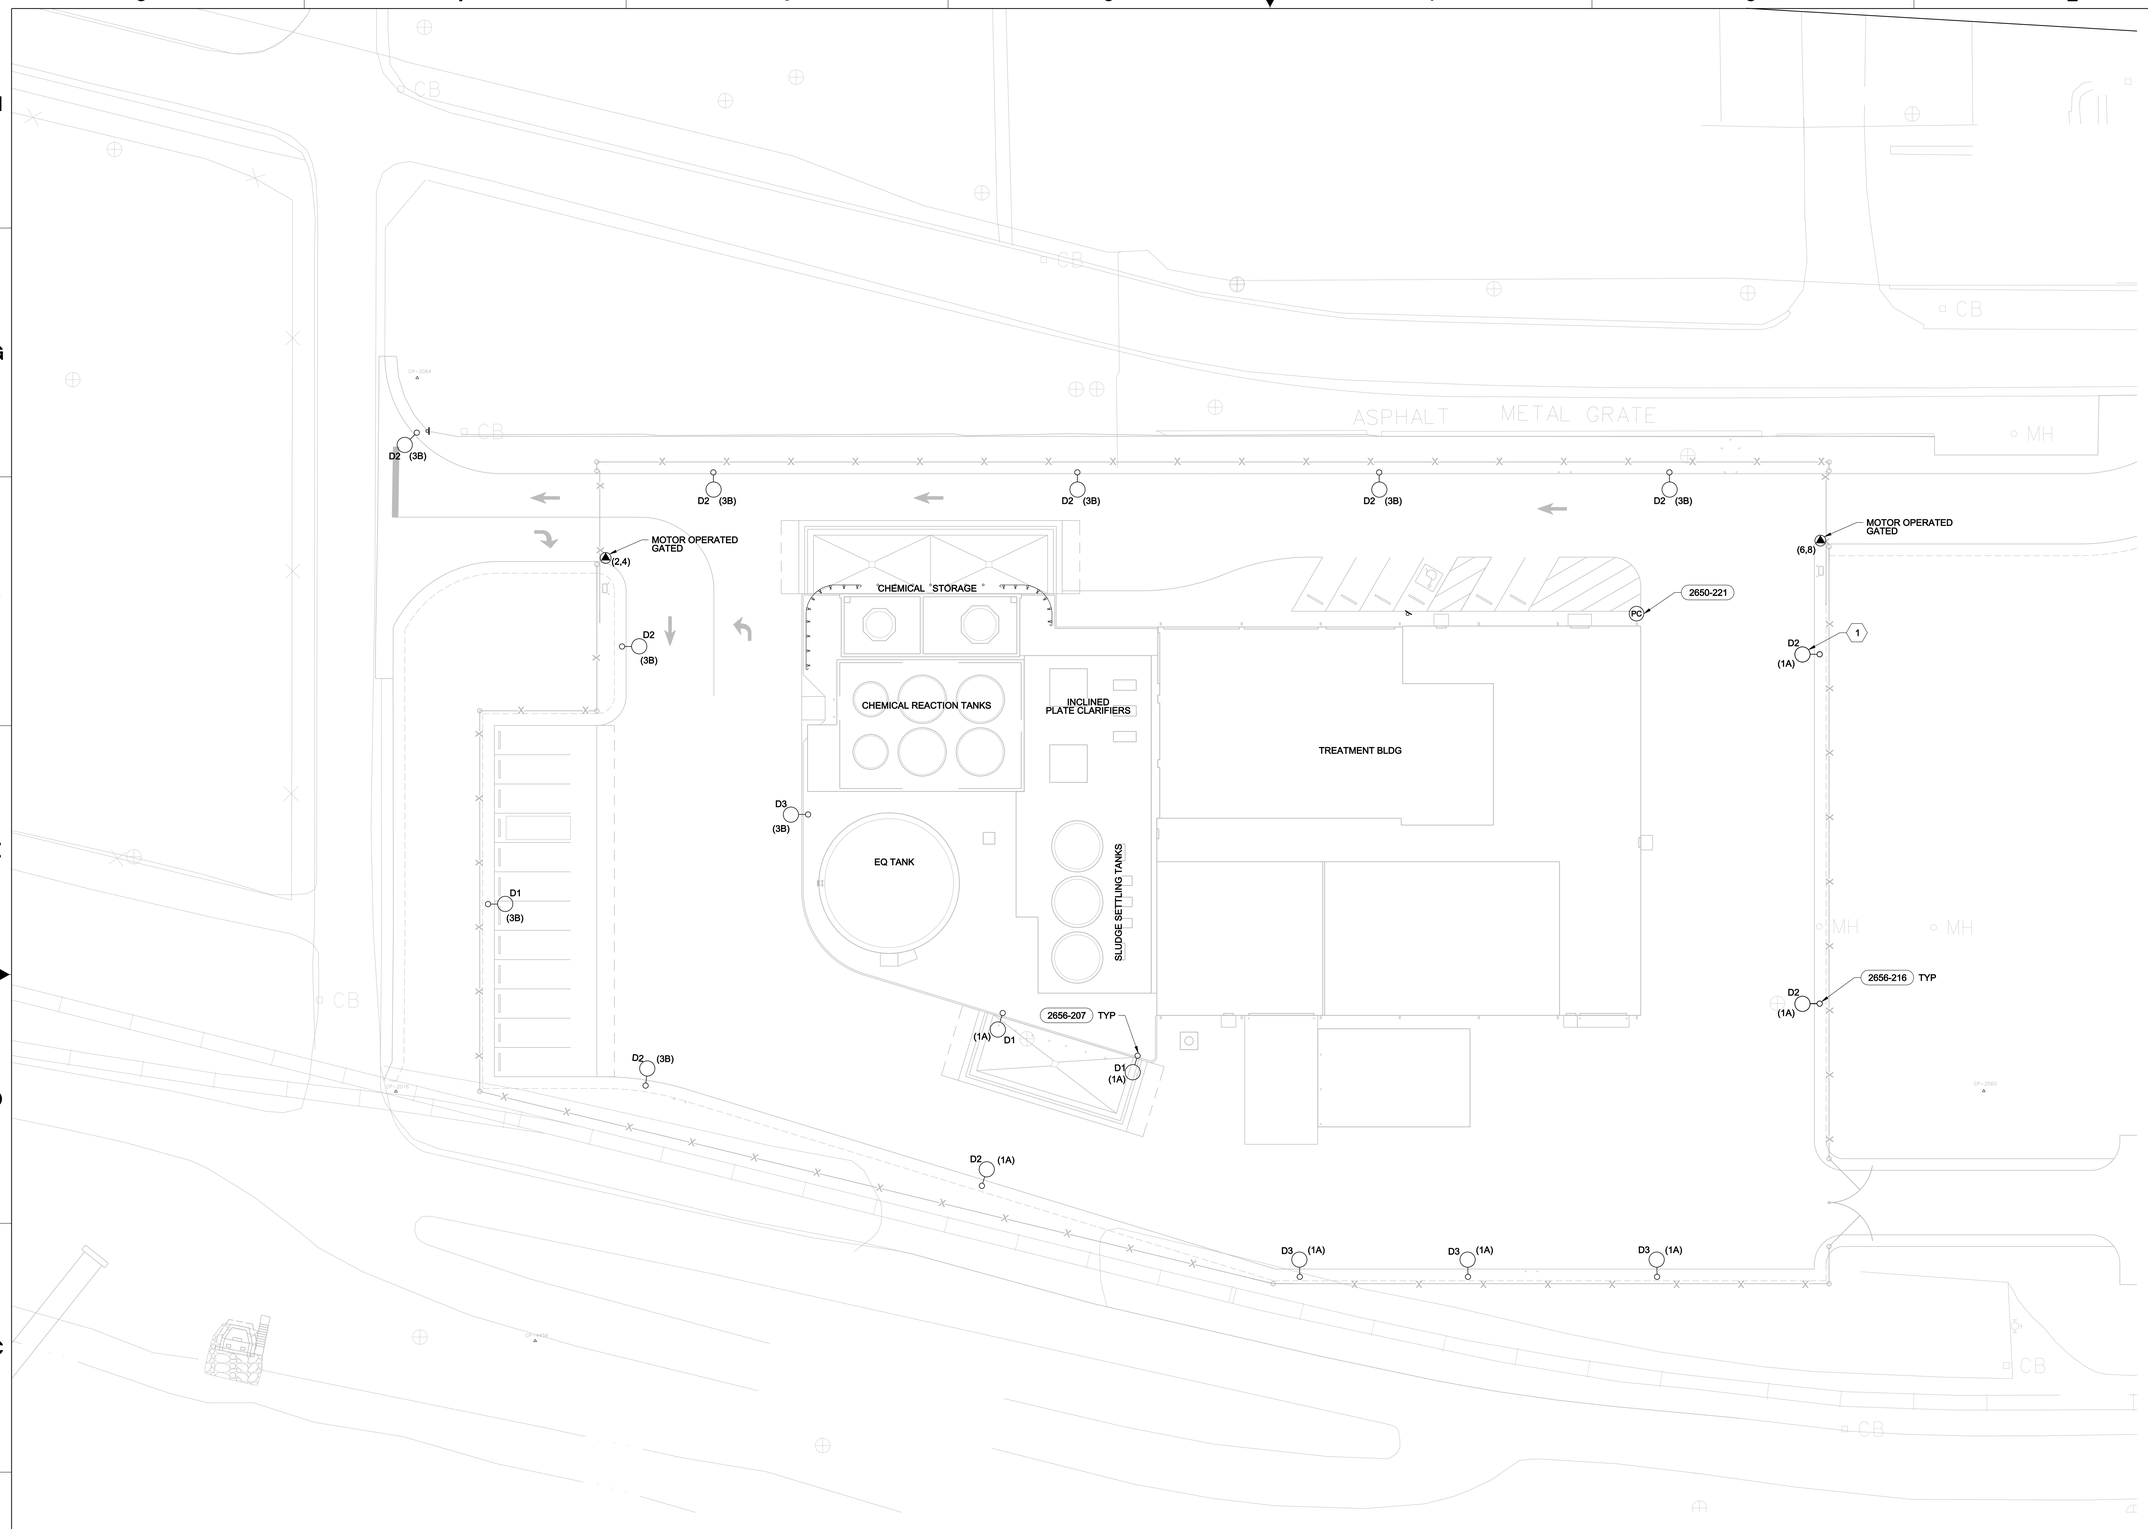

ROADWAY FACILITY PLAN

NTS

GENERAL NOTES

A. FOR LEGEND, ABBREVIATIONS AND PROJECT GENERAL NOTES SEE E947001-F-0001 AND E941001-F-0002.

B. FOR LUMINAIRE SCHEDULE AND LUMINAIRE NOTES SEE SHEET E941001-F-0005.

C. ALL ELECTRICAL LOADS ON THIS SHEET ARE SERVED BY MTF-PNL-A1, UON.

D. UPPERCASE LETTERS ADJACENT TO LUMINAIRE CIRCUITING REPRESENT EACH RESPECTIVE LIGHTING CONTROL. FOR ADDITIONAL INFOAMTION SEE THE LIGHTING CONTROL DIAGRAM, SHEET E941002-F-0067.

SHEET KEYNOTES

1. POLE MOUNTED LIGHTING FIXTURE 20' AFG.

N

0 20 40 60

Scale In Feet

THIS DRAWING IS LOANED FOR SOLE USE OF THE INTENDED RECIPIENT AND ONLY FOR THE LIMITED PURPOSES FOR WHICH IT WAS PROVIDED. USE BY OTHER ENTITIES OR FOR OTHER PURPOSES IS PROHIBITED AND AT THE USER'S OWN RISK. DRAWINGS ARE TO BE RETURNED UPON REQUEST OF THE FORWARDING RECIPIENT.

PART	REV	DESCRIPTION	DRW	CHKR	DE	DVR	DM	DATE
	Ø	ISSUED FOR CONSTRUCTION	KB	BW	RT		LE	06/2017

REVISION OR ISSUE PURPOSE

PE	DATE

REVISION APPROVALS

WE	AR	CV	ST	HV	EM	FP	PD	EE	IE	M	NP

SQUAD CHECK

RPE

JAMES KEITH LANDRAM REGISTERED ENGINEER AGRICULTURE No. 119939 STATE OF TENNESSEE

REV.	DATE

DRAWING APPROVALS

		DATE
DRW	K BARTLETT	06/16/17
CHKR	B WILKINSON	06/16/17
DE	R TOWNSEND	06/16/17
DVR		
DM	L ELLIS	06/16/17
PE	Teresa J. Pierce, P.E.	

UCOR URS | CH2M Oak Ridge LLC

OF200 Mercury Treatment Facility

Designed by URS|CH2M Oak Ridge LLC (UCOR) for the Department of Energy
Oak Ridge Office of Environmental Management
under U. S. Government contract DE-SC-0004645

Y-12 National Security Complex managed and operated by Consolidated Nuclear Security, LLC for the Department of Energy under U.S. Government contract DE-NA0001942
« Oak Ridge, Tennessee »

PROJECT NAME:
OF200 MERCURY TREATMENT FACILITY

ELECTRICAL
TREATMENT FACILITY
ROADWAY FACILITY PLAN

USE	DISC	DT	DC	CM	SYSTEM	STAT	SIZE	BLDG	FL	CLASS
3	E	L	F	NC	FAC	AR	E	9410-02	A	U

SH.	OF	TYPE		PART	REV
1	1	DD	E941002-F-0002	000	0

662886

ISSUED FOR CONSTRUCTION

2017\06\22 11:37:16 AM
E941002-F-0002.dgn