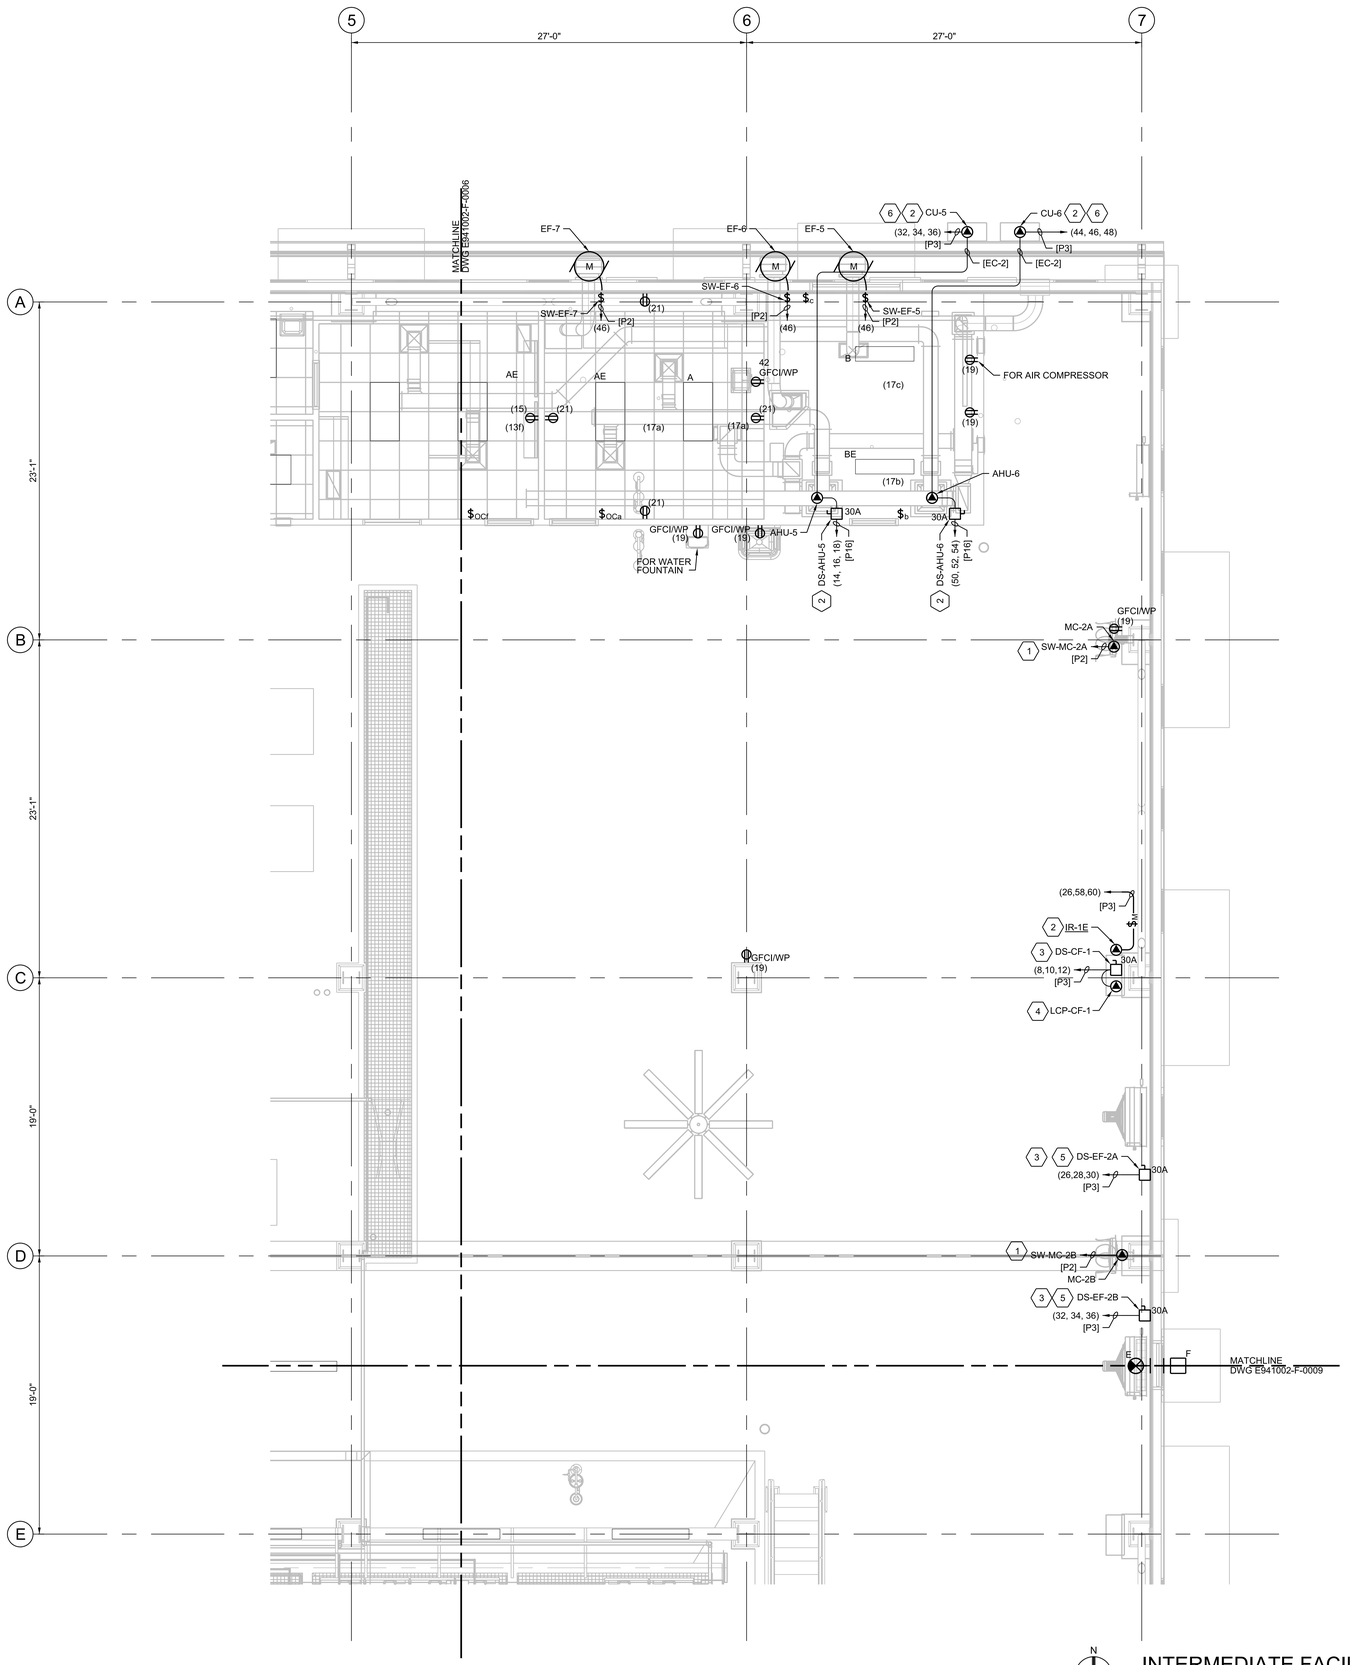

N

INTERMEDIATE FACILITY PLAN - AREA E

1/4"=1'-0"

GENERAL NOTES

A. FOR LEGEND, ABBREVIATIONS AND PROJECT GENERAL NOTES SEE E947001-F-0001 AND E941001-F-0002.

B. FOR LUMINAIRE SCHEDULE AND LUMINAIRE NOTES SEE SHEET E941001-F-0005.

C. ALL ELECTRICAL LOADS ON THIS SHEET ARE SERVED BY MTF-PNL-B1. UON

SHEET KEYNOTES

1. FOR SWITCH LOCATION, SEE E941002-F-0010.
2. FED FROM PANEL MTF-PNL-B.
3. FED FROM PANEL MTF-PNL-C.
4. WIRE TO CF-1 ABOVE. SEE DRAWING E941002-F-0015.
5. DISCONNECT AND HOA SWITCHES FOR EXHAUST FANS ABOVE. SEE DRAWING E941002-F-0014.
6. DISCONNECT FURNISHED WITH CONDENSING UNIT.

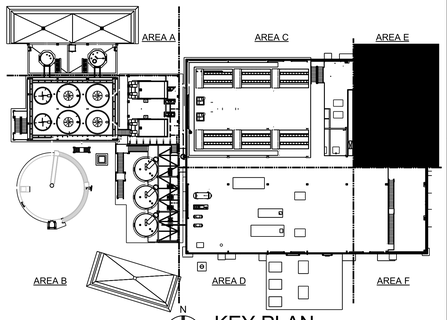

N

KEY PLAN

UCOR
URS | CH2M Oak Ridge LLC

OF200 Mercury Treatment Facility

Designed by URS|CH2M Oak Ridge LLC (UCOR) for the Department of Energy
Oak Ridge Office of Environmental Management
under U. S. Government contract DE-SC-0004645

Y-12 National Security Complex managed and operated by Consolidated Nuclear Security, LLC for the Department of Energy under U.S. Government contract DE-NA0001942 • Oak Ridge, Tennessee •

PROJECT NAME:
OF200 MERCURY TREATMENT FACILITY

ELECTRICAL
TREATMENT FACILITY
INTERMEDIATE FACILITY PLAN AREA E

USE	DISC	DT	DC	CM	SYSTEM	STAT	SIZE	BLDG	FL	CLASS
3	E	L	L	NC	FAC	AR	E	9410-02	2	U

SH.	OF	TYPE		PART	REV
1	1	DD	E941002-F-0008	000	0

662886

ISSUED FOR CONSTRUCTION

PART	REV	DESCRIPTION	DRW	CHKR	DE	DVR	DM	DATE	PE	DATE
	0	ISSUED FOR CONSTRUCTION	MW	BW	GK		LE	06/2017		

REVISION OR ISSUE PURPOSE — REVISION APPROVALS

SQUAD CHECK: WE AR CV ST HV EM FP PD EE IE M NP

REV.	DATE

DRAWING APPROVALS

		DATE
DRW	M WILSON	06/16/17
CHKR	B WILKINSON	06/16/17
DE	G KLOSSNER	06/16/17
DVR		
DM	L ELLIS	06/16/17
PE	Teresa J. Pierce, P.E.	

RPE: JAMES KEITH LANDRAM, REGISTERED ENGINEER, AGRICULTURE, No. 119939, STATE OF TENNESSEE

THIS DRAWING IS LOANED FOR SOLE USE OF THE INTENDED RECIPIENT AND ONLY FOR THE LIMITED PURPOSES FOR WHICH IT WAS PROVIDED. USE BY OTHER ENTITIES OR FOR OTHER PURPOSES IS PROHIBITED AND AT THE USER'S OWN RISK. DRAWINGS ARE TO BE RETURNED UPON REQUEST OF THE FORWARDING RECIPIENT.

MicroStation