GENERAL NOTES

A. FOR LEGEND, ABBREVIATIONS AND PROJECT GENERAL NOTES SEE E941001-F-0001 AND E941001-F-0002.

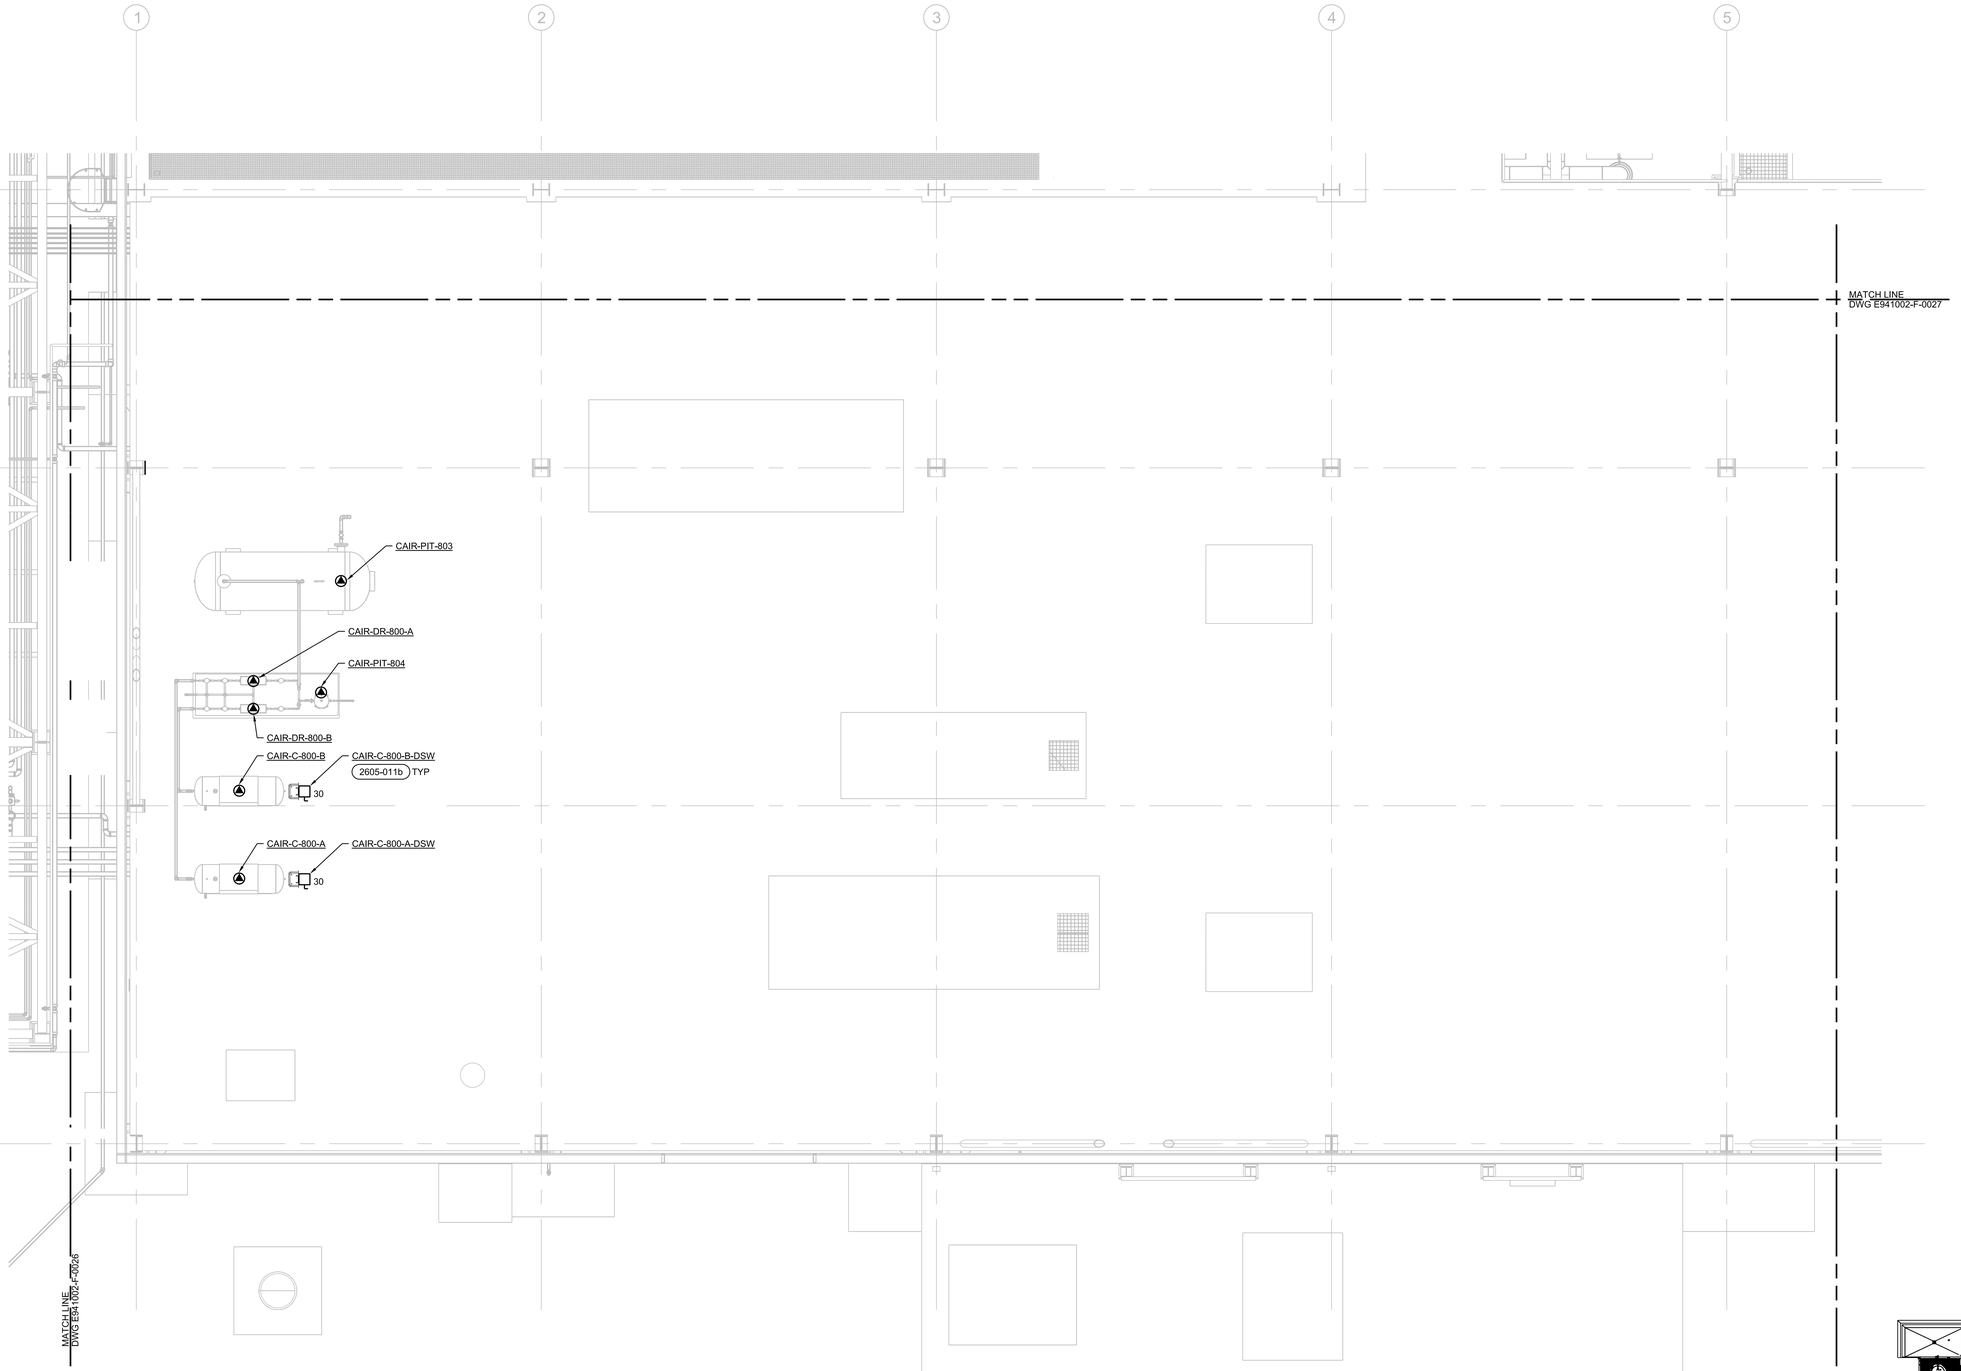

N

UPPER POWER PLAN - AREA D

1/4"=1'-0"

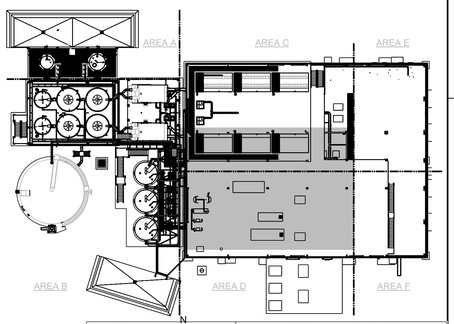

N

KEY PLAN

OF200 Mercury Treatment Facility

Design Agent: URS | CH2M Oak Ridge LLC (UCOR) for the Department of Energy Oak Ridge Office of Environmental Management under U. S. Government contract DE-SC-0004645

UCOR URS | CH2M Oak Ridge LLC

Y-12 National Security Complex managed and operated by Consolidated Nuclear Security, LLC for the Department of Energy under U.S. Government contract DE-NA0001942 • Oak Ridge, Tennessee •

DRW	J GARIBAY	06/16/17
CHKR	B WILKINSON	06/16/17
DE	D ENGEL	06/16/17
DVR		
DM	L ELLIS	06/16/17
PE	Teresa J. Pierce, P.E.	

RPE

JAMES KEITH LANDMAN REGISTERED ENGINEER AGRICULTURE No. 119655 STATE OF TENNESSEE

PROJECT NAME:

OF200 MERCURY TREATMENT FACILITY

ELECTRICAL TREATMENT FACILITY UPPER POWER PLAN AREA D

USE	DISC	DT	DC	CM	SYSTEM	STAT	SIZE	BLDG	FL	CLASS
3	E	P	L	NC	FAC	AR	E	9410-02	2	U

SH.	OF	TYPE		PART	REV
1	1	DD	E941002-F-0028	000	0

662886

ISSUED FOR CONSTRUCTION

PART	REV	DESCRIPTION	DRW	CHKR	DE	DVR	DM	DATE
	0	ISSUED FOR CONSTRUCTION	JG	BW	DE		LE	06/2017

REVISION OR ISSUE PURPOSE

PE	DATE

REVISION APPROVALS

WE	AR	CV	ST	HV	EM	FP	PD	EE	IE	M	NP

SQUAD CHECK

REV.	DATE

DRAWING APPROVALS

THIS DRAWING IS LOANED FOR SOLE USE OF THE INTENDED RECIPIENT AND ONLY FOR THE LIMITED PURPOSES FOR WHICH IT WAS PROVIDED. USE BY OTHER ENTITIES OR FOR OTHER PURPOSES IS PROHIBITED AND AT THE USER'S OWN RISK. DRAWINGS ARE TO BE RETURNED UPON REQUEST OF THE FORWARDING RECIPIENT.

MicroStation

6/22/2017 10:58:18 AM
E941002-F-0028.dgn