GENERAL NOTES

A. FOR COMMUNICATIONS AND ACIDS LEGENDS AND NOTES, SEE DWG E941001-F-003.

B. UNLESS OTHERWISE NOTED, QUANTITY AND SIZING OF CONDUIT AND CONDUCTORS ARE THE RESPONSIBILITY OF THE COMMUNICATIONS AND ACIDS CONTRACTOR. COMMUNICATIONS AND ACIDS CONTRACTOR IS RESPONSIBLE TO PROVIDE A COMPLETE AND OPERATIONAL SYSTEM.

SHEET KEYNOTES

1. COORDINATE INSTALLATION OF ACIDS COMPONENTS WITH DOOR HARDWARE. SEE ARCHITECTURAL DOOR HARDWARE SCHEDULE ON DWG A941001-F-0007. TYP ALL SHOWN. SEE WIRING DIAGRAM 2/E941001-F-0006.

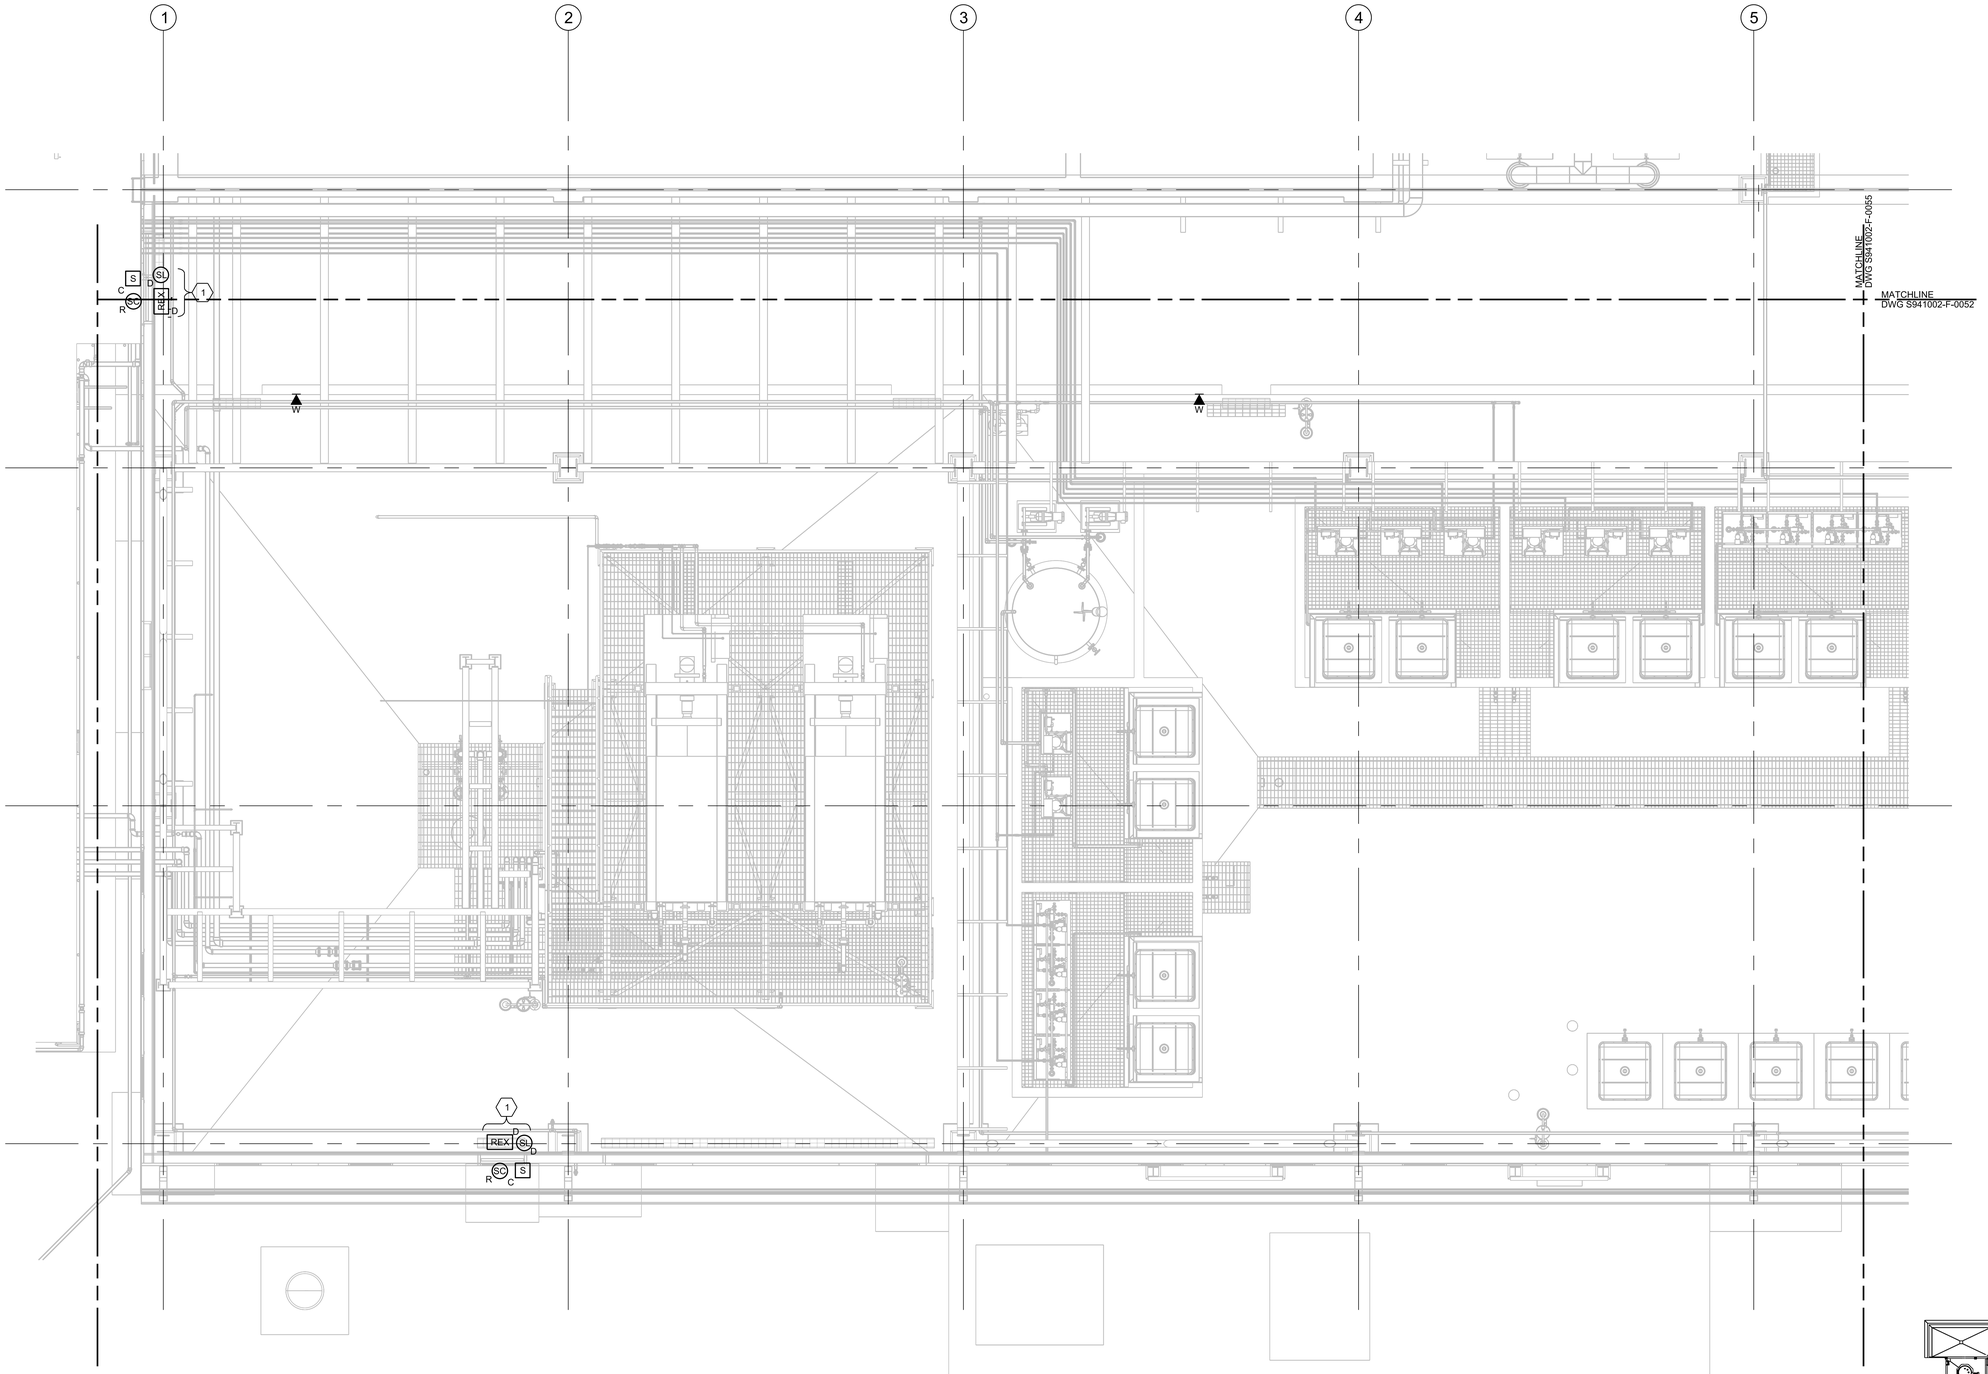

N

INTERMEDIATE COMM PLAN - AREA D

1/4"=1'-0"

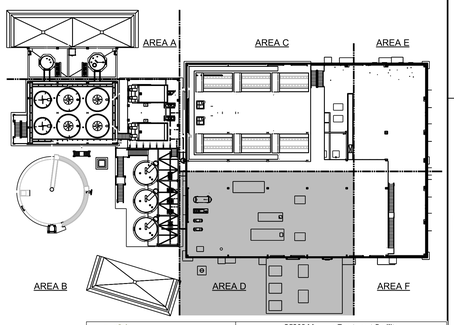

UCOR
URS | CH2M Oak Ridge LLC

OF200 Mercury Treatment Facility

Designed by URS|CH2M Oak Ridge LLC (UCOR) for the Department of Energy
Oak Ridge Office of Environmental Management
under U. S. Government contract DE-SC-0004645

Y-12 National Security Complex managed and operated by Consolidated Nuclear Security, LLC for the Department of Energy under U.S. Government contract DE-NA0001942
« Oak Ridge, Tennessee »

PROJECT NAME:
OF200 MERCURY TREATMENT FACILITY

ELECTRICAL
TREATMENT FACILITY
INTERMEDIATE COMM PLAN AREA D

DRW	K BARTLETT	06/16/17
CHKR	B WILKINSON	06/16/17
DE	C CURTIS	06/16/17
DVR		
DM	L ELLIS	06/16/17
PE	Teresa J. Pierce, P.E.	

RPE

JAMES KEITH LANDMAN REGISTERED ENGINEER AGRICULTURE No. 119938 STATE OF TENNESSEE

USE	DISC	DT	DC	CM	SYSTEM	STAT	SIZE	BLDG	FL	CLASS
3	E	B	L	NC	FAC	AR	E	9410-02	M1	U

SH.	OF	TYPE		PART	REV
1	1	DD	E941002-F-0053	000	0

662886

PART	REV	DESCRIPTION	DRW	CHKR	DE	DVR	DM	DATE
	0	ISSUED FOR CONSTRUCTION	KB	BW	CC		LE	06/2017

REVISION OR ISSUE PURPOSE

PE	DATE

REVISION APPROVALS

WE	AR	CV	ST	HV	EM	FP	PD	EE	IE	M	NP

SQUAD CHECK

REV.	DATE

DRAWING APPROVALS

DATE

ISSUED FOR CONSTRUCTION

THIS DRAWING IS LOANED FOR SOLE USE OF THE INTENDED RECIPIENT AND ONLY FOR THE LIMITED PURPOSES FOR WHICH IT WAS PROVIDED. USE BY OTHER ENTITIES OR FOR OTHER PURPOSES IS PROHIBITED AND AT THE USER'S OWN RISK. DRAWINGS ARE TO BE RETURNED UPON REQUEST OF THE FORWARDING RECIPIENT.

6/22/2017 10:52:34 AM
E941002-F-0053.dgn