GENERAL NOTES

A. FOR COMMUNICATIONS AND ACIDS LEGENDS AND NOTES, SEE DWG E941001-F-003.

B. UNLESS OTHERWISE NOTED, QUANTITY AND SIZING OF CONDUIT AND CONDUCTORS ARE THE RESPONSIBILITY OF THE COMMUNICATIONS AND ACIDS CONTRACTOR. COMMUNICATIONS AND ACIDS CONTRACTOR IS RESPONSIBLE TO PROVIDE A COMPLETE AND OPERATIONAL SYSTEM.

SHEET KEYNOTES

1. COORDINATE INSTALLATION OF ACIDS COMPONENTS WITH DOOR HARDWARE. SEE ARCHITECTURAL DOOR HARDWARE SCHEDULE ON DWG A941001-F-0007. TYP ALL SHOWN. SEE WIRING DIAGRAM 2/E941001-F-0006.

2. INSTALL 2"C UNDERSLAB FROM FLOOR DATA BOX TO STUB UP INTO WALL AND INTO CEILING SPACE TO IDF.

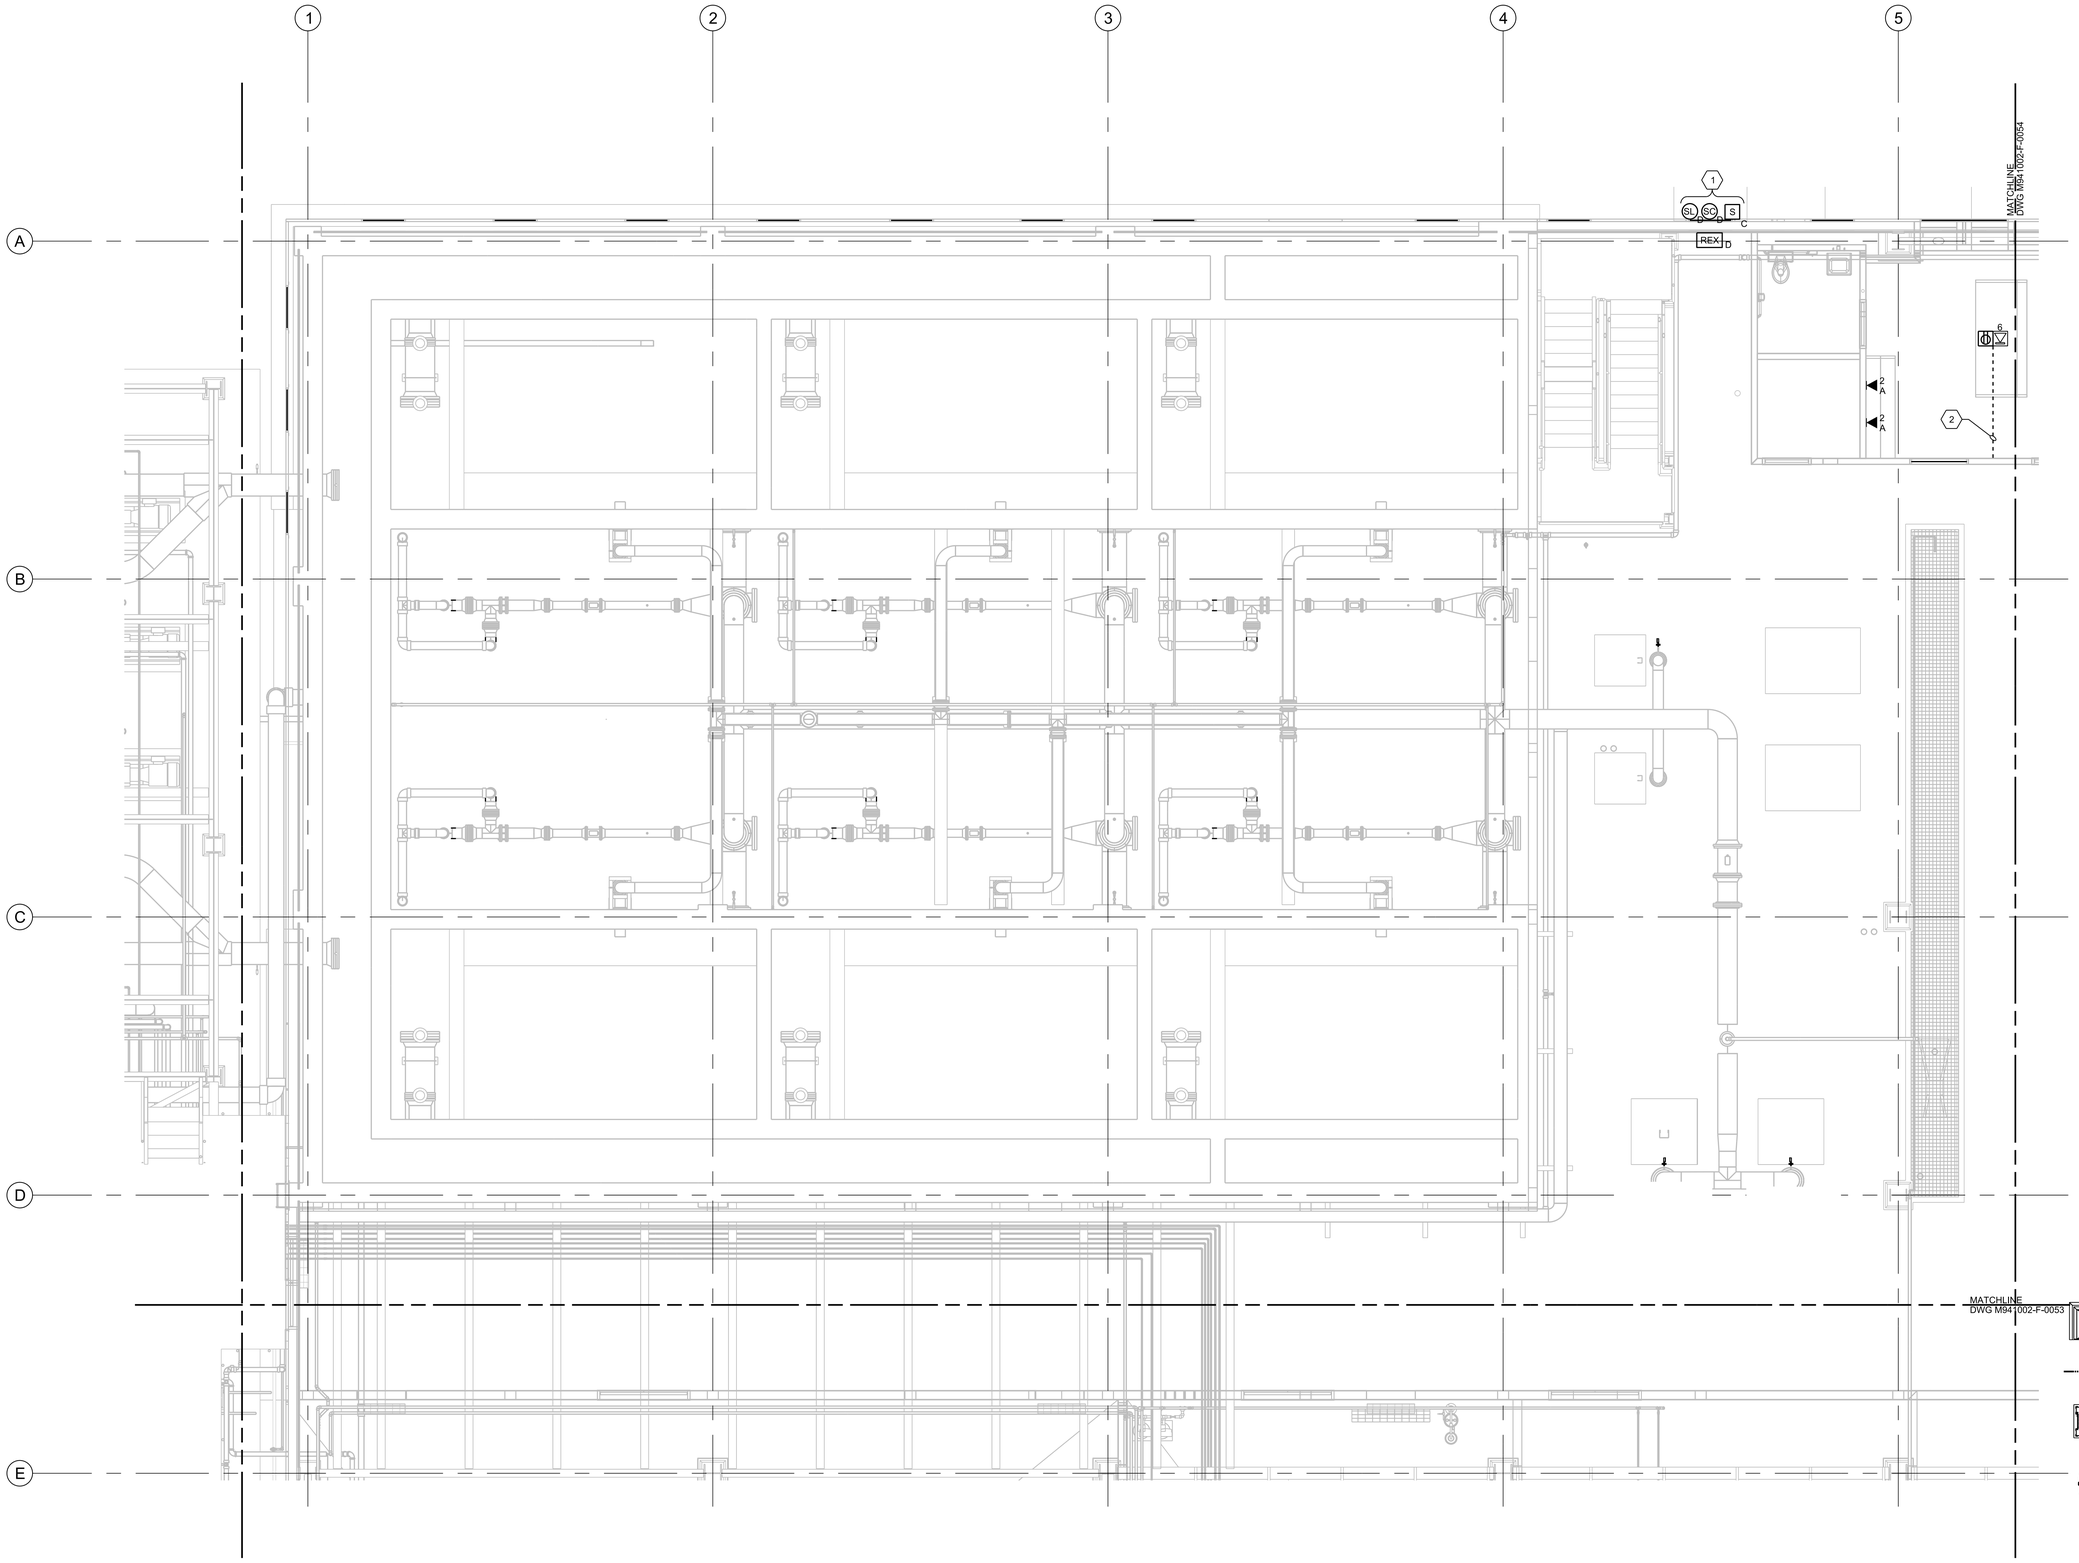

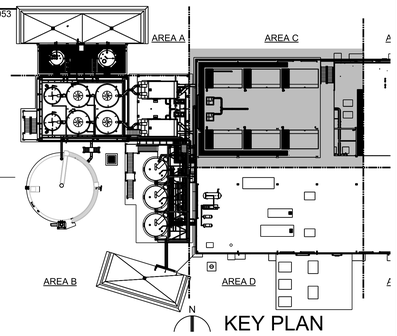

N

INTERMEDIATE COMM PLAN - AREA C

1/4"=1'-0"

THIS DRAWING IS LOANED FOR SOLE USE OF THE INTENDED RECIPIENT AND ONLY FOR THE LIMITED PURPOSES FOR WHICH IT WAS PROVIDED. USE BY OTHER ENTITIES OR FOR OTHER PURPOSES IS PROHIBITED AND AT THE USER'S OWN RISK. DRAWINGS ARE TO BE RETURNED UPON REQUEST OF THE FORWARDING RECIPIENT.

PART	REV	DESCRIPTION	DRW	CHKR	DE	DVR	DM	DATE
	Ø	ISSUED FOR CONSTRUCTION	KB	BW	CC		LE	06/2017

REVISION OR ISSUE PURPOSE

PE	DATE

REVISION APPROVALS

WE	AR	CV	ST	HV	EM	FP	PD	EE	IE	M	NP

SQUAD CHECK

RPE

JAMES KEITH LANDRUM REGISTERED ENGINEER AGRICULTURE No. 119939 STATE OF TENNESSEE

REV.	DATE

DRAWING APPROVALS

		DATE
DRW	K BARTLETT	06/16/17
CHKR	B WILKINSON	06/16/17
DE	C CURTIS	06/16/17
DVR		
DM	L ELLIS	06/16/17
PE	Teresa J. Pierce, P.E.	

UCOR URS | CH2M Oak Ridge LLC

OF200 Mercury Treatment Facility

Designed by URS|CH2M Oak Ridge LLC (UCOR) for the Department of Energy Oak Ridge Office of Environmental Management under U. S. Government contract DE-SC-0004645

Y-12 National Security Complex managed and operated by Consolidated Nuclear Security, LLC for the Department of Energy under U.S. Government contract DE-NA0001942 • Oak Ridge, Tennessee •

PROJECT NAME:

OF200 MERCURY TREATMENT FACILITY

ELECTRICAL
TREATMENT FACILITY
INTERMEDIATE COMM PLAN AREA C

USE	DISC	DT	DC	CM	SYSTEM	STAT	SIZE	BLDG	FL	CLASS
3	E	B	L	NC	FAC	AR	E	9410-02	M1	U

SH.	OF	TYPE		PART	REV
1	1	DD	E941002-F-0052	000	0

662886

ISSUED FOR CONSTRUCTION

6/22/2017 10:50:03 AM
E941002-F-0052.dgn