GENERAL NOTES

1. ALL REFRIGERANT PIPING SUPPORT LOCATIONS SHOWN ARE REPRESENTATIVE. SUPPORT LOCATIONS SHALL BE PER THE SPECIFICATIONS AND MANUFACTURES RECOMMENDATIONS. PIPE SUPPORTS SHALL BE NO MORE THAN 10' APART UNDER ANY CIRCUMSTANCE.

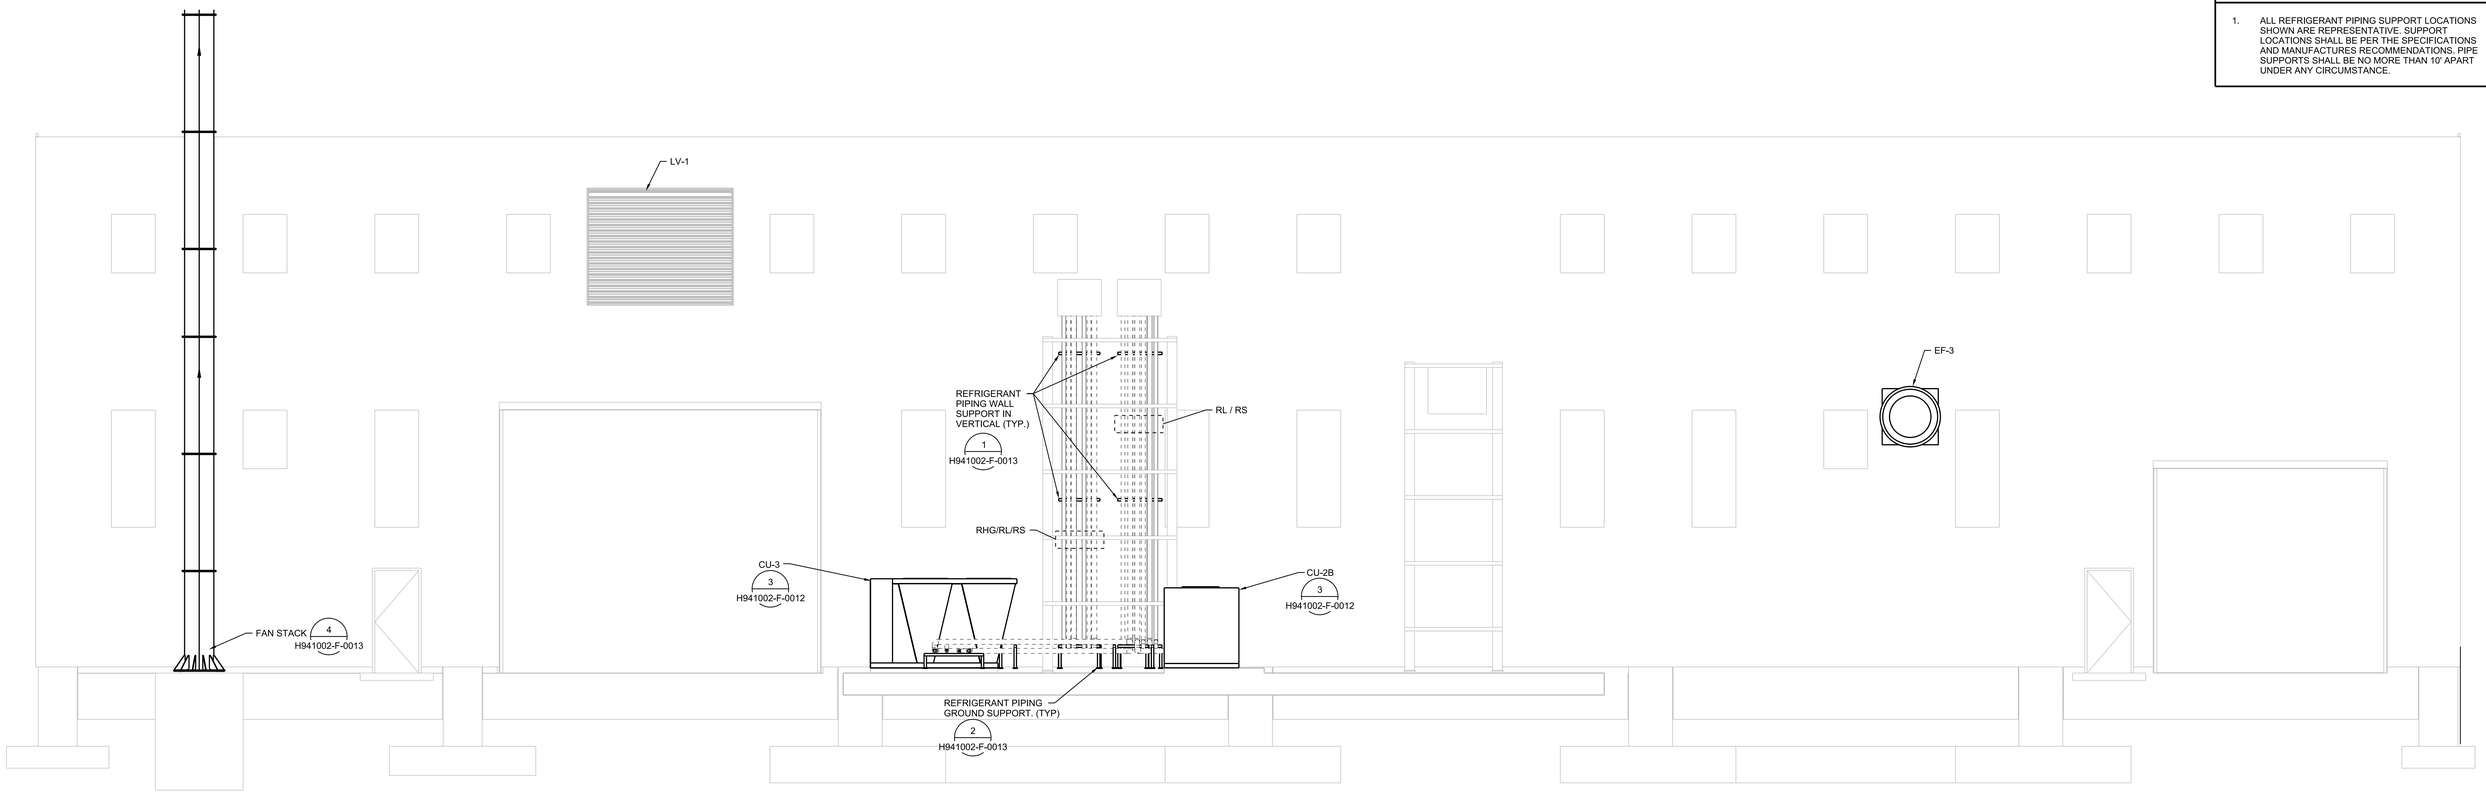

A SECTION
1/4"=1'-0"
H941002-F-0002

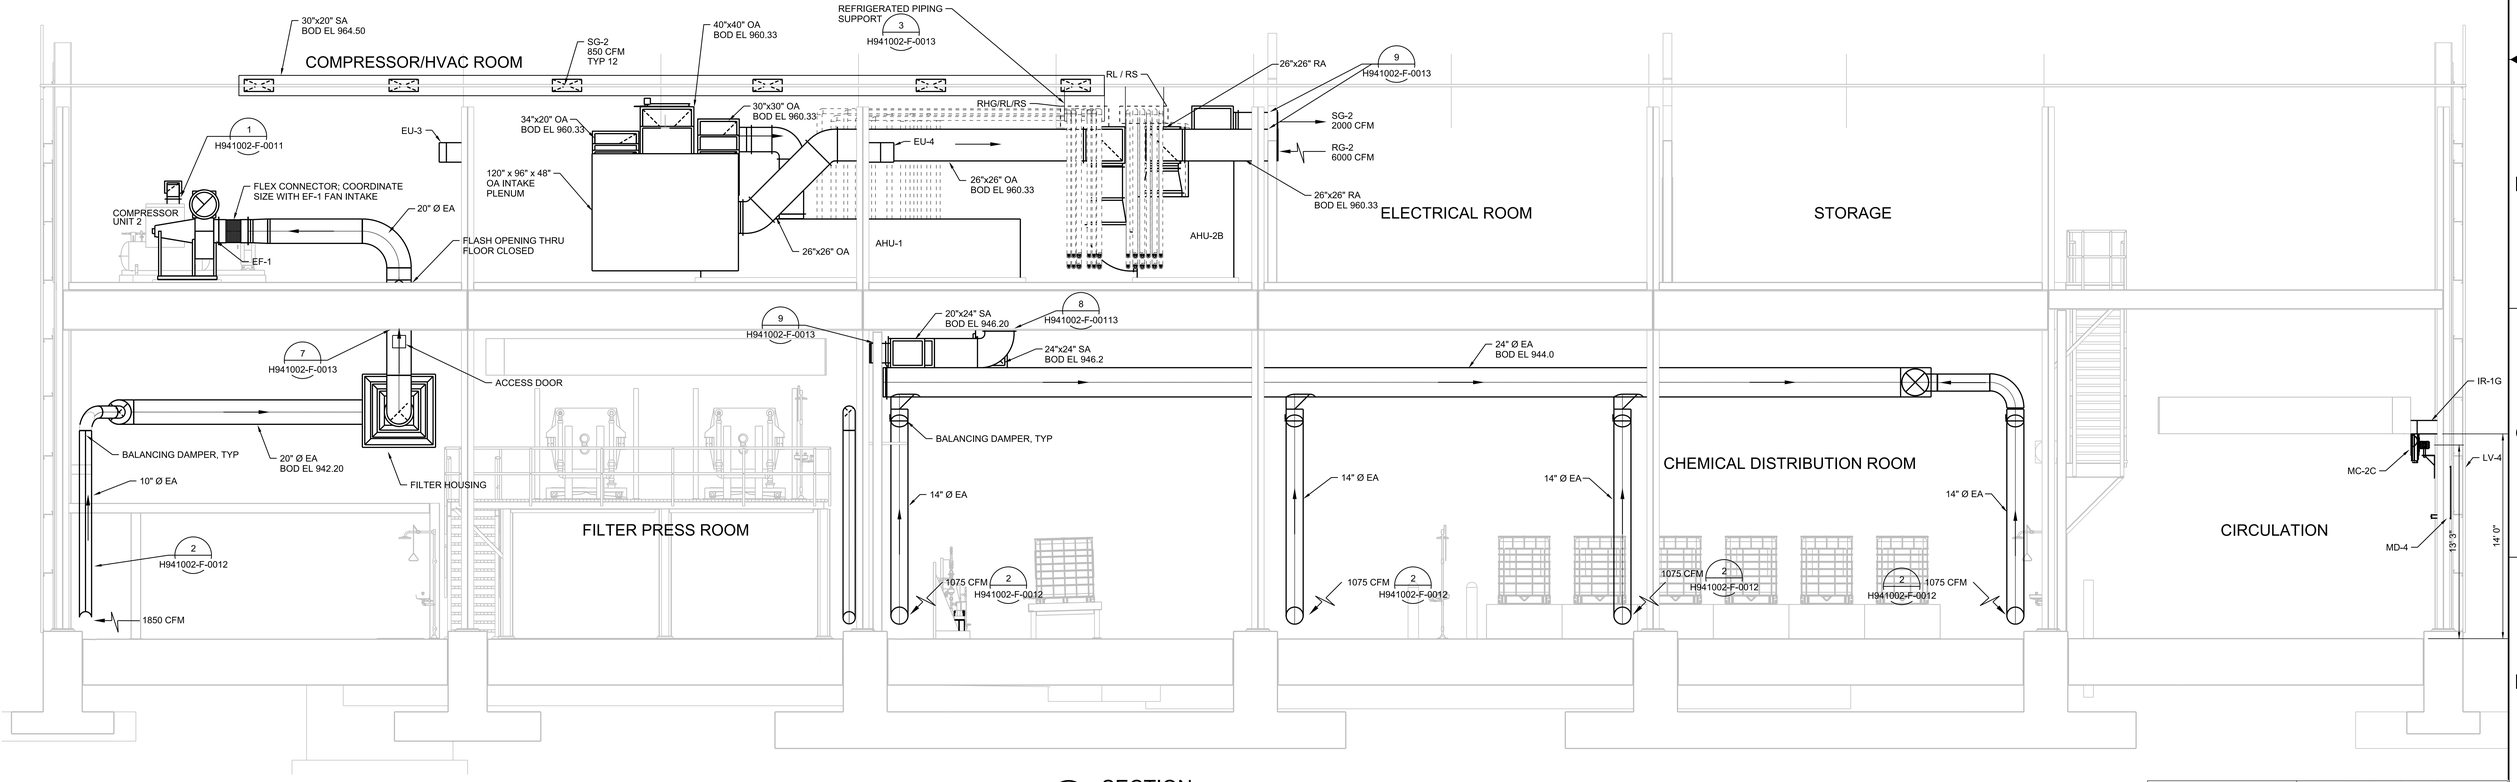

B SECTION
1/4"=1'-0"
H941002-F-0002
H941002-F-0003

THIS DRAWING IS LOANED FOR SOLE USE OF THE INTENDED RECIPIENT AND ONLY FOR THE LIMITED PURPOSES FOR WHICH IT WAS PROVIDED. USE BY OTHER ENTITIES OR FOR OTHER PURPOSES IS PROHIBITED AND AT THE USER'S OWN RISK. DRAWINGS ARE TO BE RETURNED UPON REQUEST OF THE FORWARDING RECIPIENT.

PART	REV	DESCRIPTION	DRW	CHKR	DE	DVR	DM	DATE	PE	DATE
	0	ISSUED FOR CONSTRUCTION	JP	JM	TP		LE	06/2017		

REVISION OR ISSUE PURPOSE — REVISION APPROVALS

SQUAD CHECK: WE AR CV ST HV EM FP PD EE IE M NP

REV.	DATE

RPE: THEODORE J. PRICE, REGISTERED ENGINEER, No. 107,139, STATE OF TENNESSEE, COMMISSION EXPIRES 31 JUL 2017

DRAWING APPROVALS		DATE
DRW	J. PIGMAN	06/16/17
CHKR	J. McMURREN	06/16/17
DE	T. PRICE	06/16/17
DVR		
DM	L. ELLIS	06/16/17
PE	Teresa J. Pierce, P.E.	

Digitally signed by Teresa J. Pierce
DN: cn=Teresa J. Pierce, P.E., o=UCOR LLC, ou=Design Engineer, email=pierctj@ucor.com, c=US
Date: 2017.06.30 08:05:35 -04'00'

UCOR
URS | CH2M Oak Ridge LLC

OF200 Mercury Treatment Facility
Designed by URS|CH2M Oak Ridge LLC (UCOR) for the Department of Energy
Oak Ridge Office of Environmental Management under U. S. Government contract DE-SC-0004645

Y-12 National Security Complex managed and operated by Consolidated Nuclear Security, LLC for the Department of Energy under U.S. Government contract DE-NA0001942
« Oak Ridge, Tennessee »

PROJECT NAME:
OF200 MERCURY TREATMENT FACILITY

HVAC
TREATMENT FACILITY
SECTIONS

USE	DISC	DT	DC	CM	SYSTEM	STAT	SIZE	BLDG	FL	CLASS
3	H	A	D	NC	FAC	AR	E	9410-02	X	U

SH.	OF	TYPE		PART	REV
1	1	DD	H941002-F-0006	000	0

ISSUED FOR CONSTRUCTION

662886

6/29/2017 8:50:40 PM
H941002-F-0006.dgn