SHEET KEYNOTES

1. COORDINATE FLUME HOOD DUCT COLLAR LOCATION AND SIZE WITH HOOD MANUFACTURER.
2. RG-3 GRILL ON BOTH SIDES OF WALL 1'-0" AFF

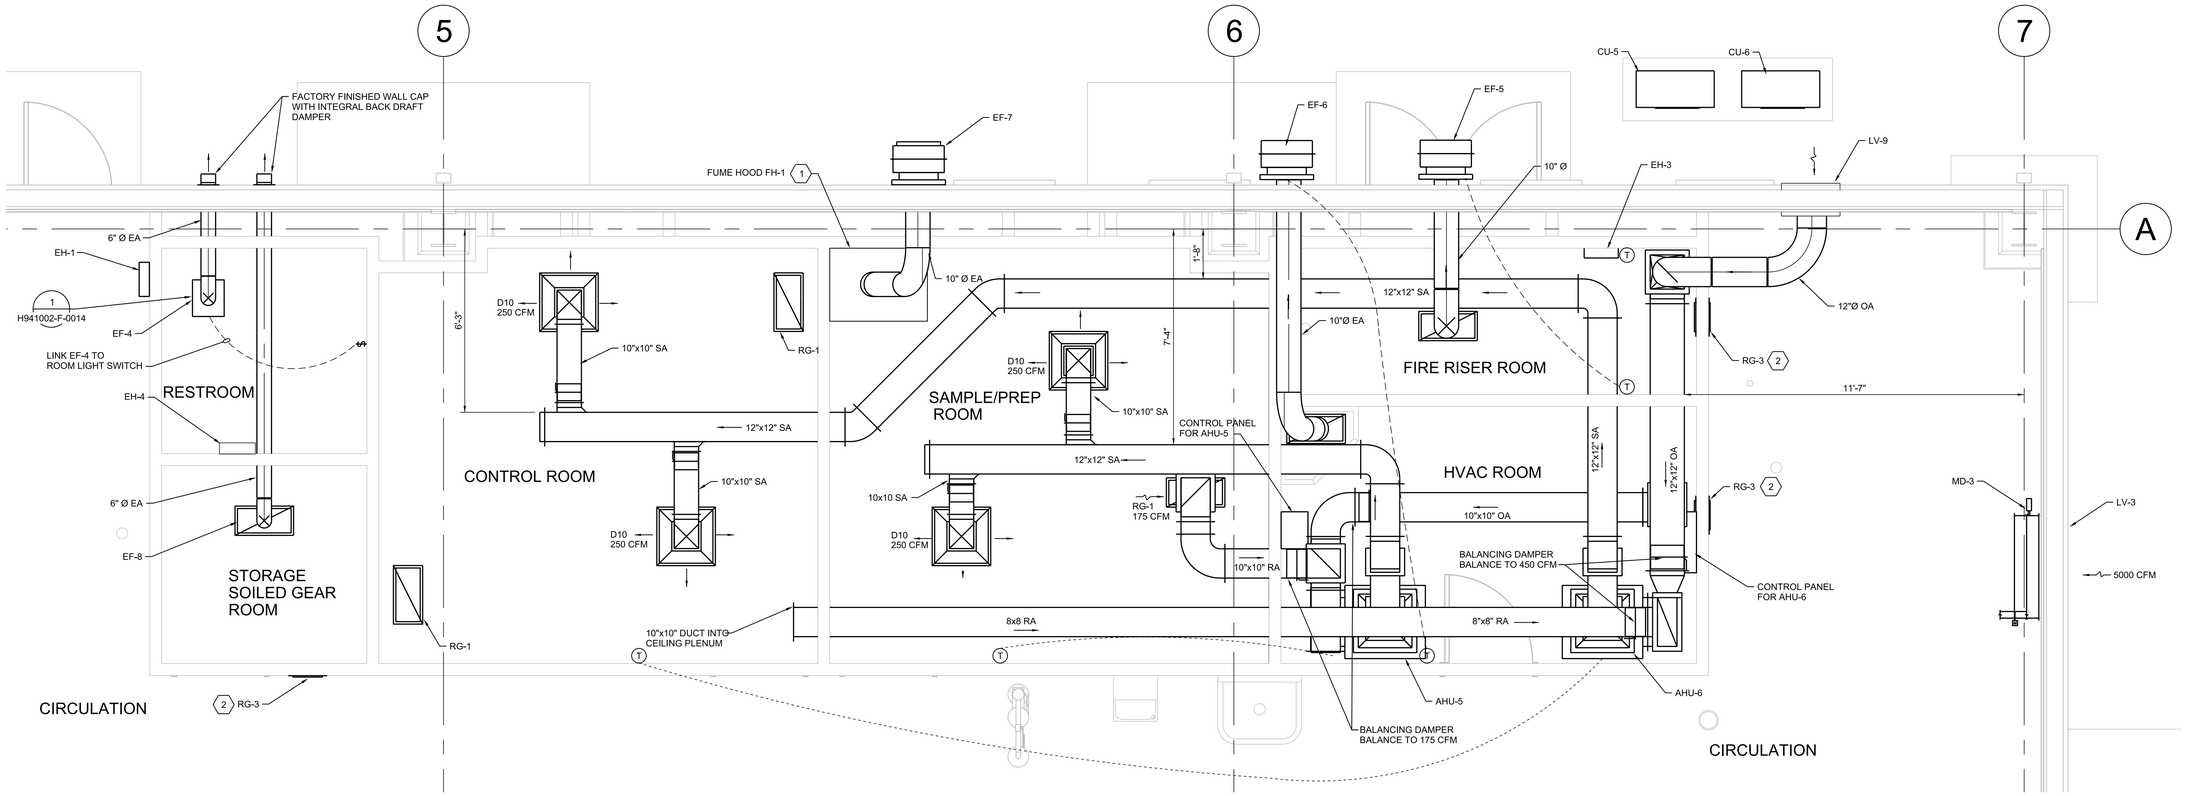

1 ENLARGED PLAN
1/2"=1'-0"
H941002-F-0002

THIS DRAWING IS LOANED FOR SOLE USE OF THE INTENDED RECIPIENT AND ONLY FOR THE LIMITED PURPOSES FOR WHICH IT WAS PROVIDED. USE BY OTHER ENTITIES OR FOR OTHER PURPOSES IS PROHIBITED AND AT THE USER'S OWN RISK. DRAWINGS ARE TO BE RETURNED UPON REQUEST OF THE FORWARDING RECIPIENT.

PART	REV	DESCRIPTION (REVISION OR ISSUE PURPOSE)	DRW	CHKR	DE	DVR	DM	DATE	PE	DATE	WE	AR	CV	ST	HV	EM	FP	PD	EE	IE	M	NP
	Ø	ISSUED FOR CONSTRUCTION	JP	JM	TP		LE	06/2017														

REVISION APPROVALS — SQUAD CHECK

RPE: THEODORE J. PRICE, REGISTERED ENGINEER, COMMERCE, NO. 107.180, STATE OF TENNESSEE — 03 JUL 2017

REV.	DATE

DRAWING APPROVALS		DATE
DRW	J PIGMAN	06/16/17
CHKR	J McMURREN	06/16/17
DE	T PRICE	06/16/17
DVR		
DM	L ELLIS	06/16/17
PE	Teresa J. Pierce, P.E.	

UCOR URS | CH2M Oak Ridge LLC

OF200 Mercury Treatment Facility

Designed by URS|CH2M Oak Ridge LLC (UCOR) for the Department of Energy
Oak Ridge Office of Environmental Management
under U. S. Government contract DE-SC-0004645

Y-12 National Security Complex managed and operated by Consolidated Nuclear Security, LLC for the Department of Energy under U.S. Government contract DE-NA0001942
• Oak Ridge, Tennessee •

PROJECT NAME:
OF200 MERCURY TREATMENT FACILITY

HVAC
TREATMENT FACILITY
ENLARGED PLAN

USE	DISC	DT	DC	CM	SYSTEM	STAT	SIZE	BLDG	FL	CLASS
3	H	A	D	NC	FAC	AR	E	9410-02	1	U

SH.	OF	TYPE		PART	REV
1	1	DD	H941002-F-0005	000	0

662886

ISSUED FOR CONSTRUCTION

6/29/2017 8:51:09 PM
H941002-F-0005.dgn