SECTION J – LIST OF DOCUMENTS, EXHIBITS AND OTHER ATTACHMENTS

ATTACHMENT J-8.C.3.4.3.2.10 Fencing Figures

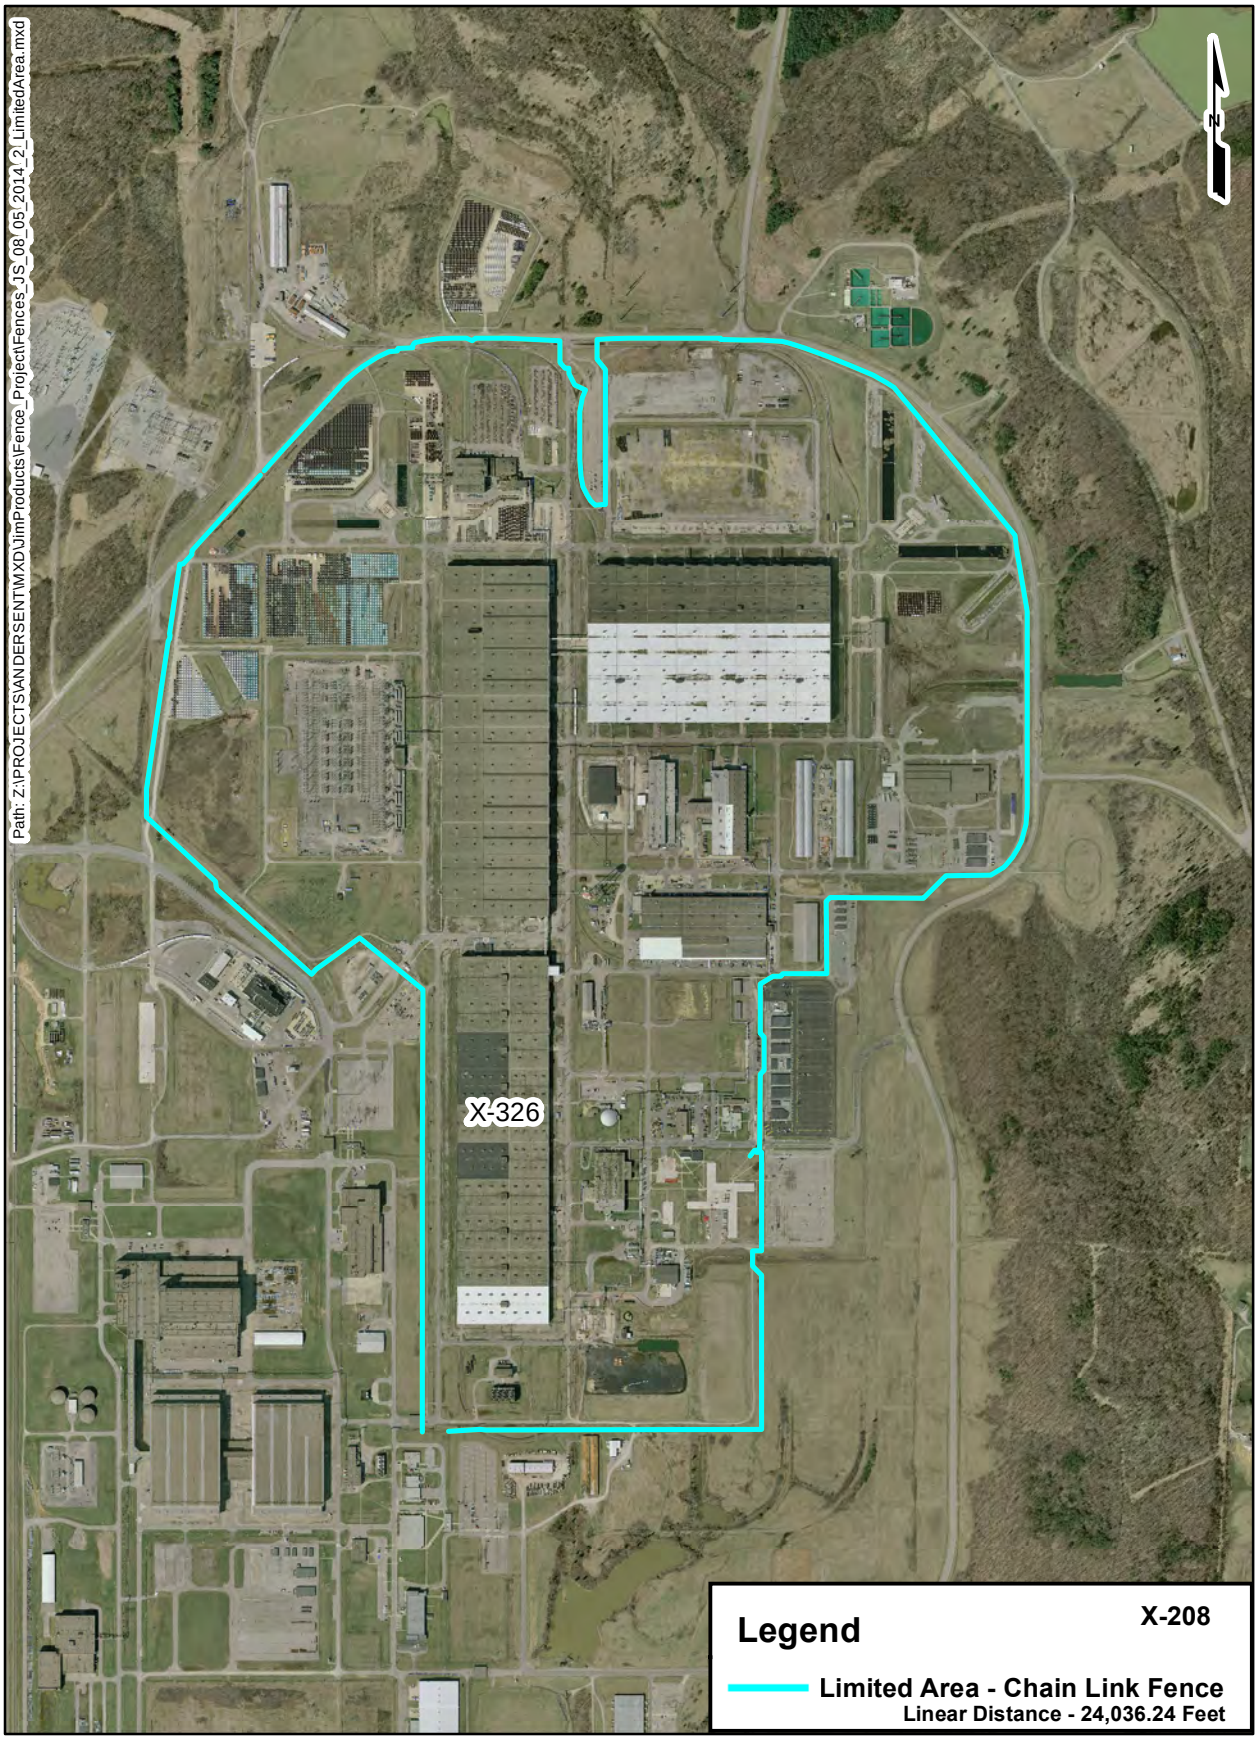
Path: Z:\PROJECTS\VANDERSENT\MXD\UimProducts\Fence_Project\Fences_JS_08_05_2014_2_LimitedArea.mxd
X-326
X-208
Legend
Limited Area - Chain Link Fence
Linear Distance - 24,036.24 Feet

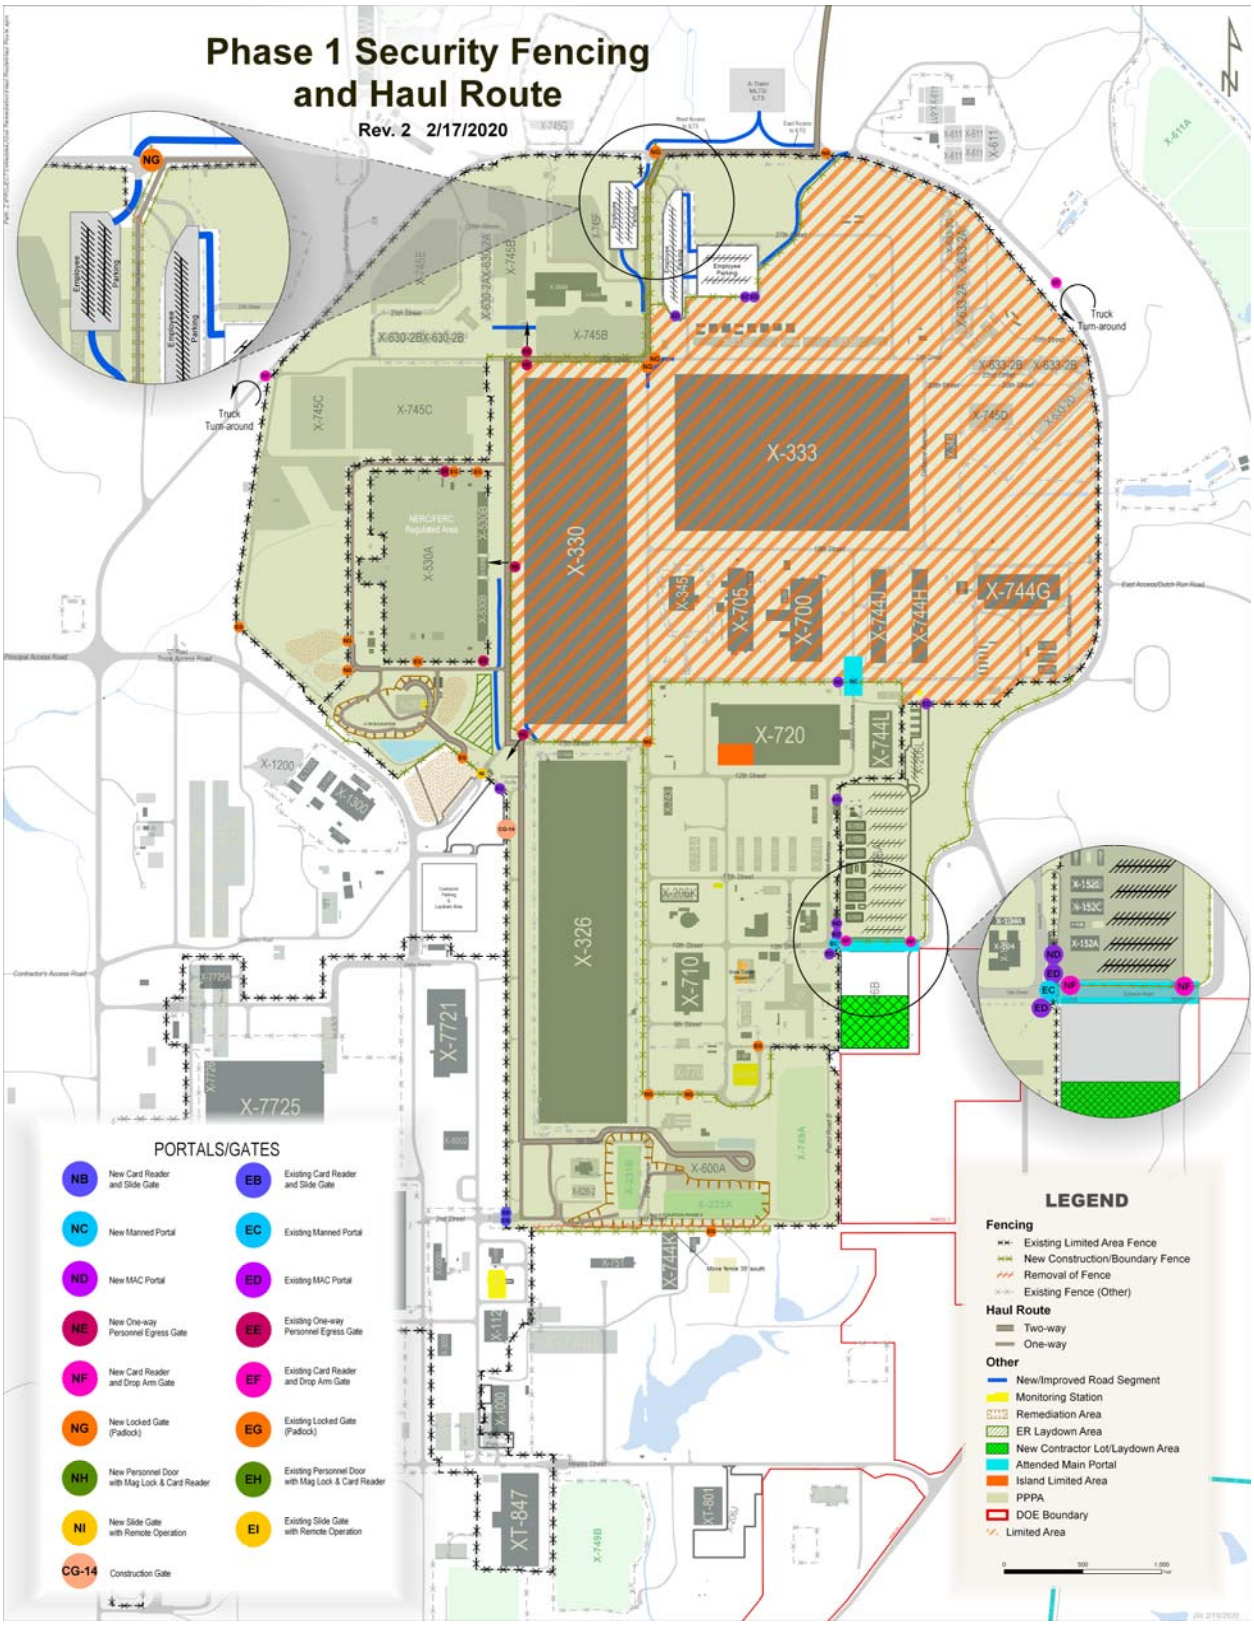

Modifications Affecting X-208 Security Fence in FY20/FY21

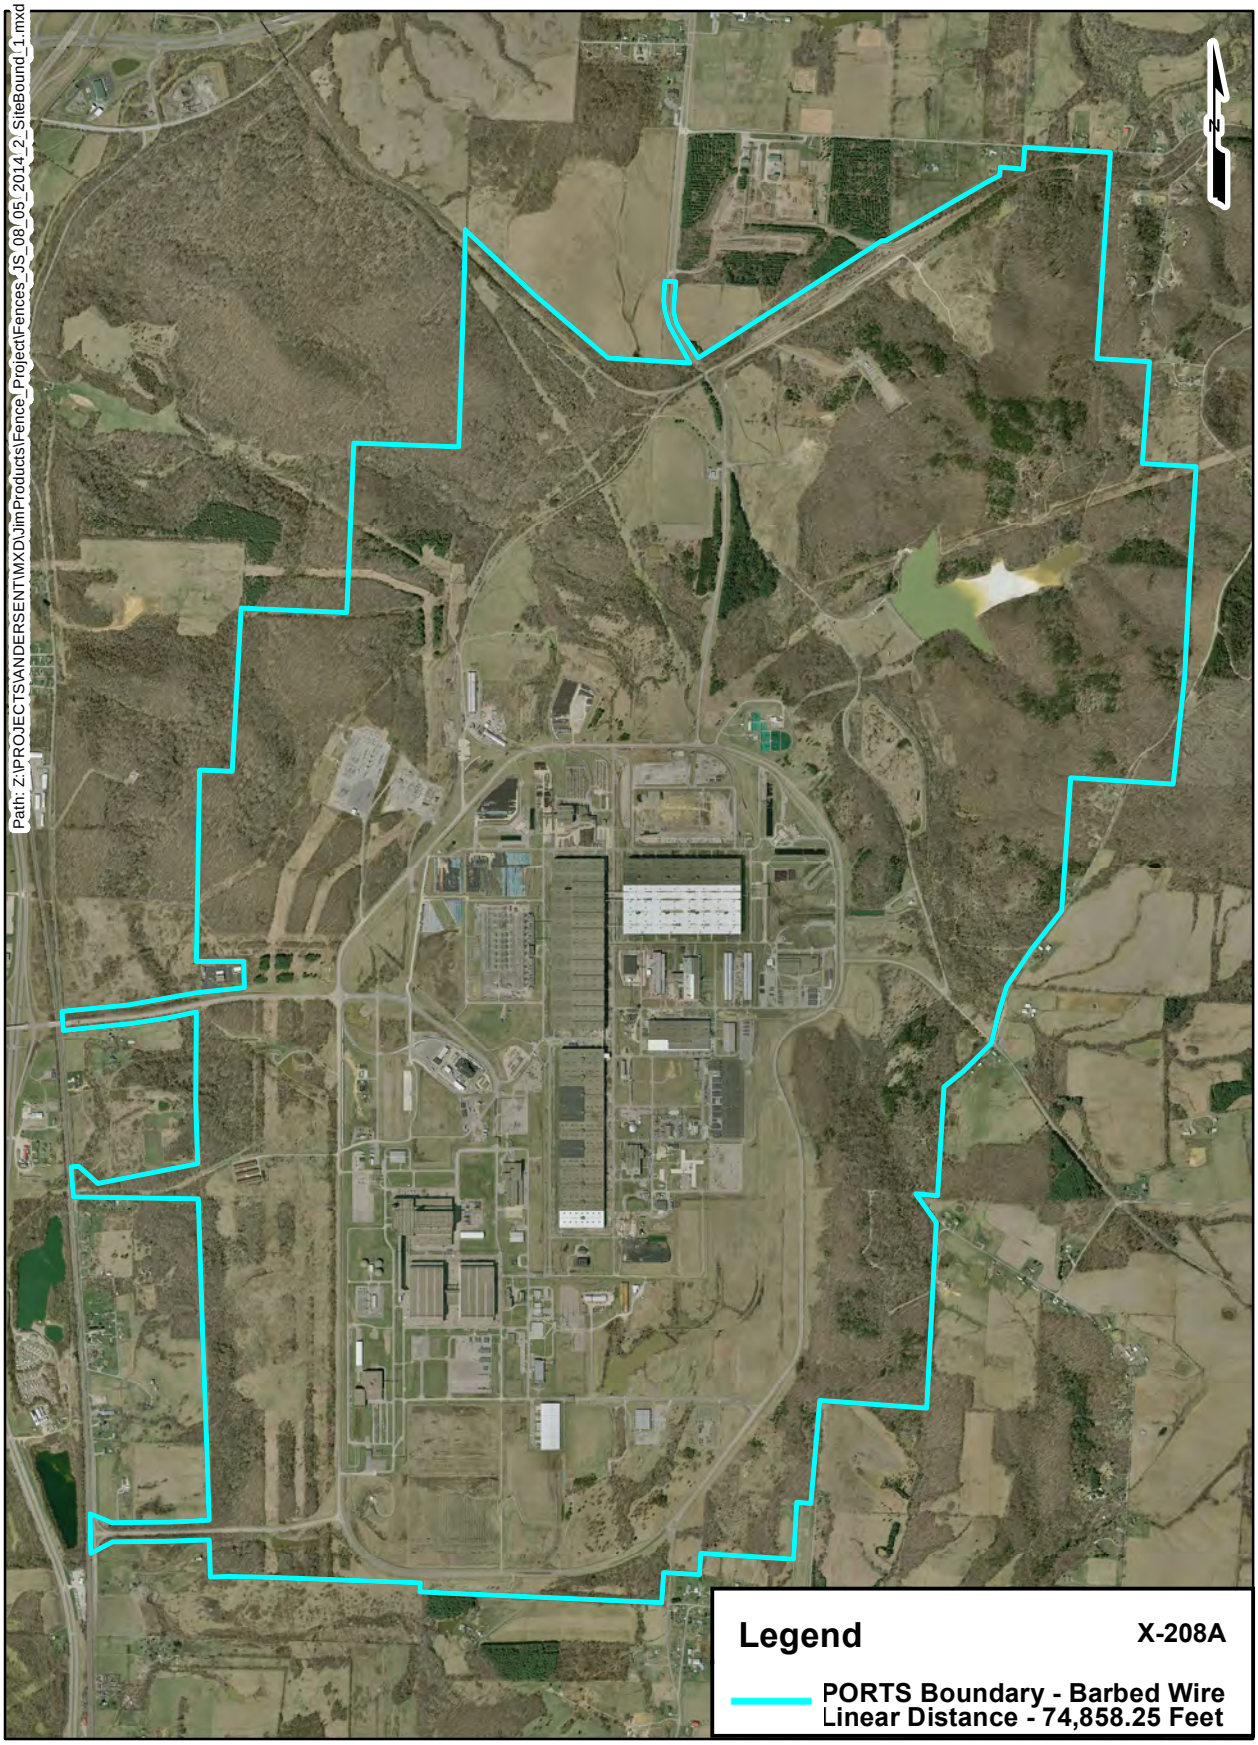
Path: Z:\PROJECTS\ANDERSENT\MXD\JimProducts\Fence_Project\Fences_JS_08_05_2014_2_SiteBound_1.mxd
N
Legend
X-208A
PORTS Boundary - Barbed Wire
Linear Distance - 74,858.25 Feet

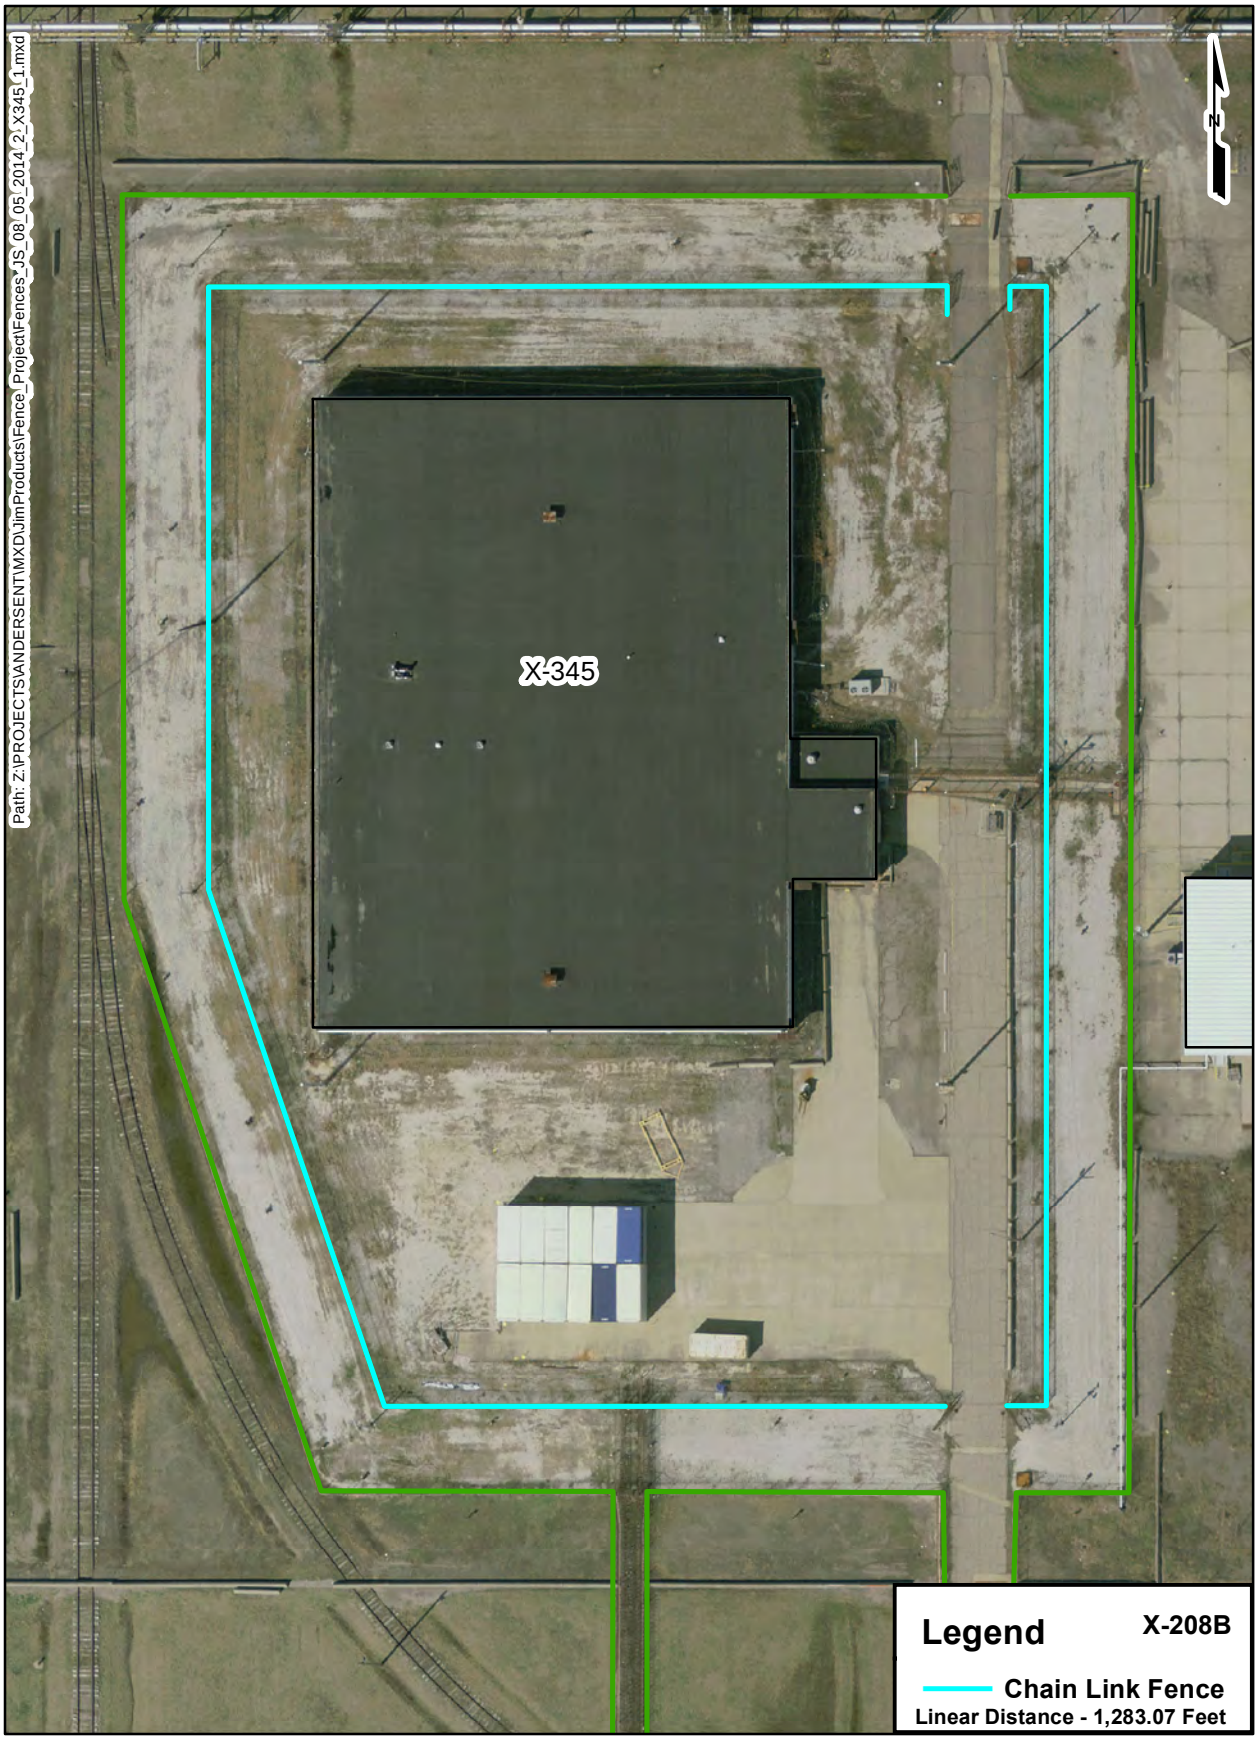
Path: Z:\PROJECTS\ANDERSENT\MXD\JimProducts\Fence_Project\Fences_JS_08_05_2014_2_X345_1.mxd
X-345
N
Legend
X-208B
Chain Link Fence
Linear Distance - 1,283.07 Feet

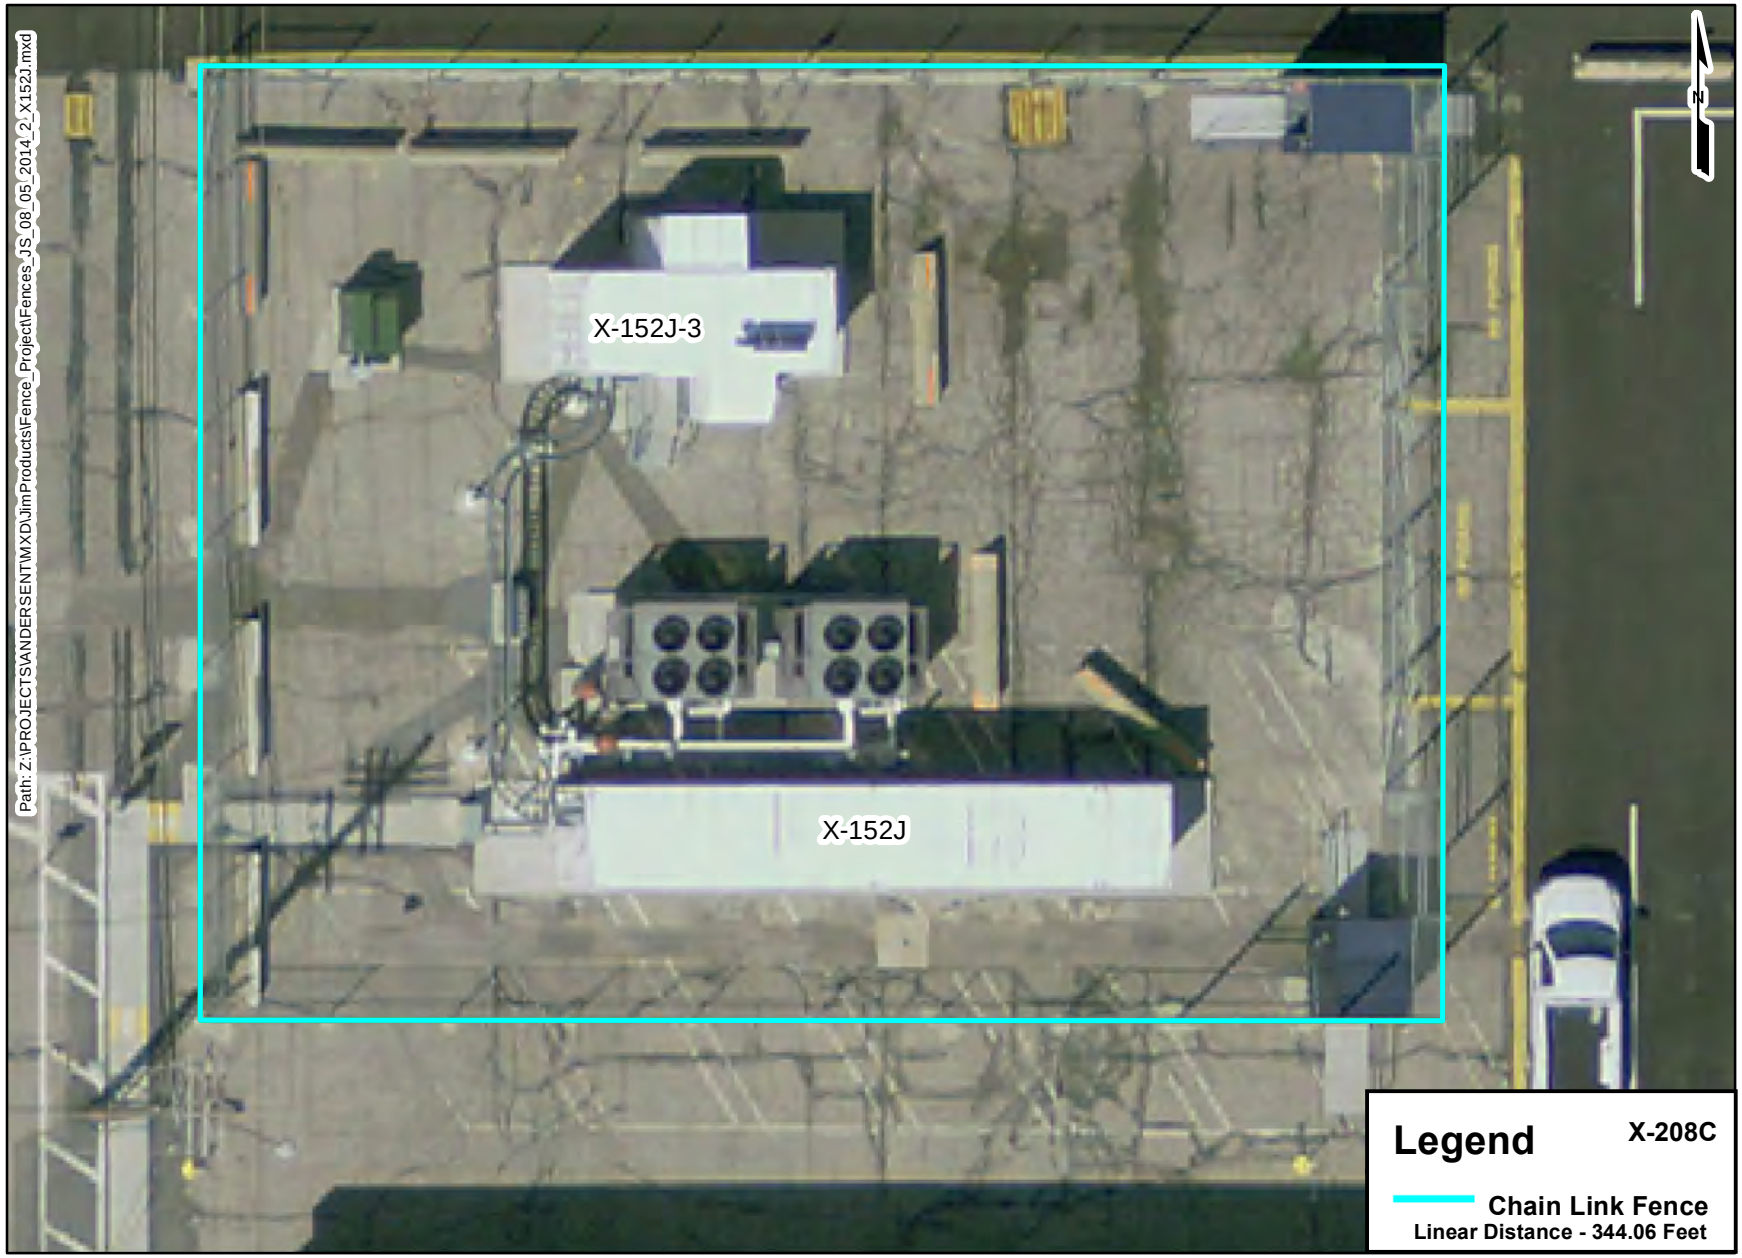
Path: Z:\PROJECTS\ANDERSENT\MXD\JimProducts\Fence_Project\Fences_JS_08_05_2014_2_X152J.mxd
X-152J-3
X-152J
N
Legend
X-208C
Chain Link Fence
Linear Distance - 344.06 Feet

Path: Z:\PROJECTS\ANDERSENT\MXD\JimProducts\Fence_Project\Fences_JS_08_05_2014_2_X230J6_1.mxd
X-230J6
Legend
Barbed Wire Fence
Linear Distance - 729.38 Feet

Path: Z:\PROJECTS\ANDERSENT\MXD\JimProducts\Fence_Project\Fences_JS_08_05_2014_2_X230J7_1.mxd
X-230J7
X-624
Legend
Barbed Wire
Linear Distance - 2060.62 Feet

Path: Z:\PROJECTS\ANDERSENT\MXD\JimProducts\Fence_Project\Fences_JS_08_05_2014_2_X530D_1.mxd
X-530D
Legend
Chain Link Fence
Linear Distance - 3,532.55 Feet

Path: Z:\PROJECTS\ANDERSENT\MXD\JimProducts\Fence_Project\Fences_JS_08_05_2014_2_X611_1.mxd
X-611
Legend
Chain Link Fence
Linear Distance - 2,659.22 Feet

Path: Z:\PROJECTS\ANDERSENT\MXD\JimProducts\Fence_Project\Fences_JS_08_05_2014_2_X611A_1.mxd
X-611A Pond
Legend
Barbed Wire Fence
Linear Distance - 4,645.32 Feet

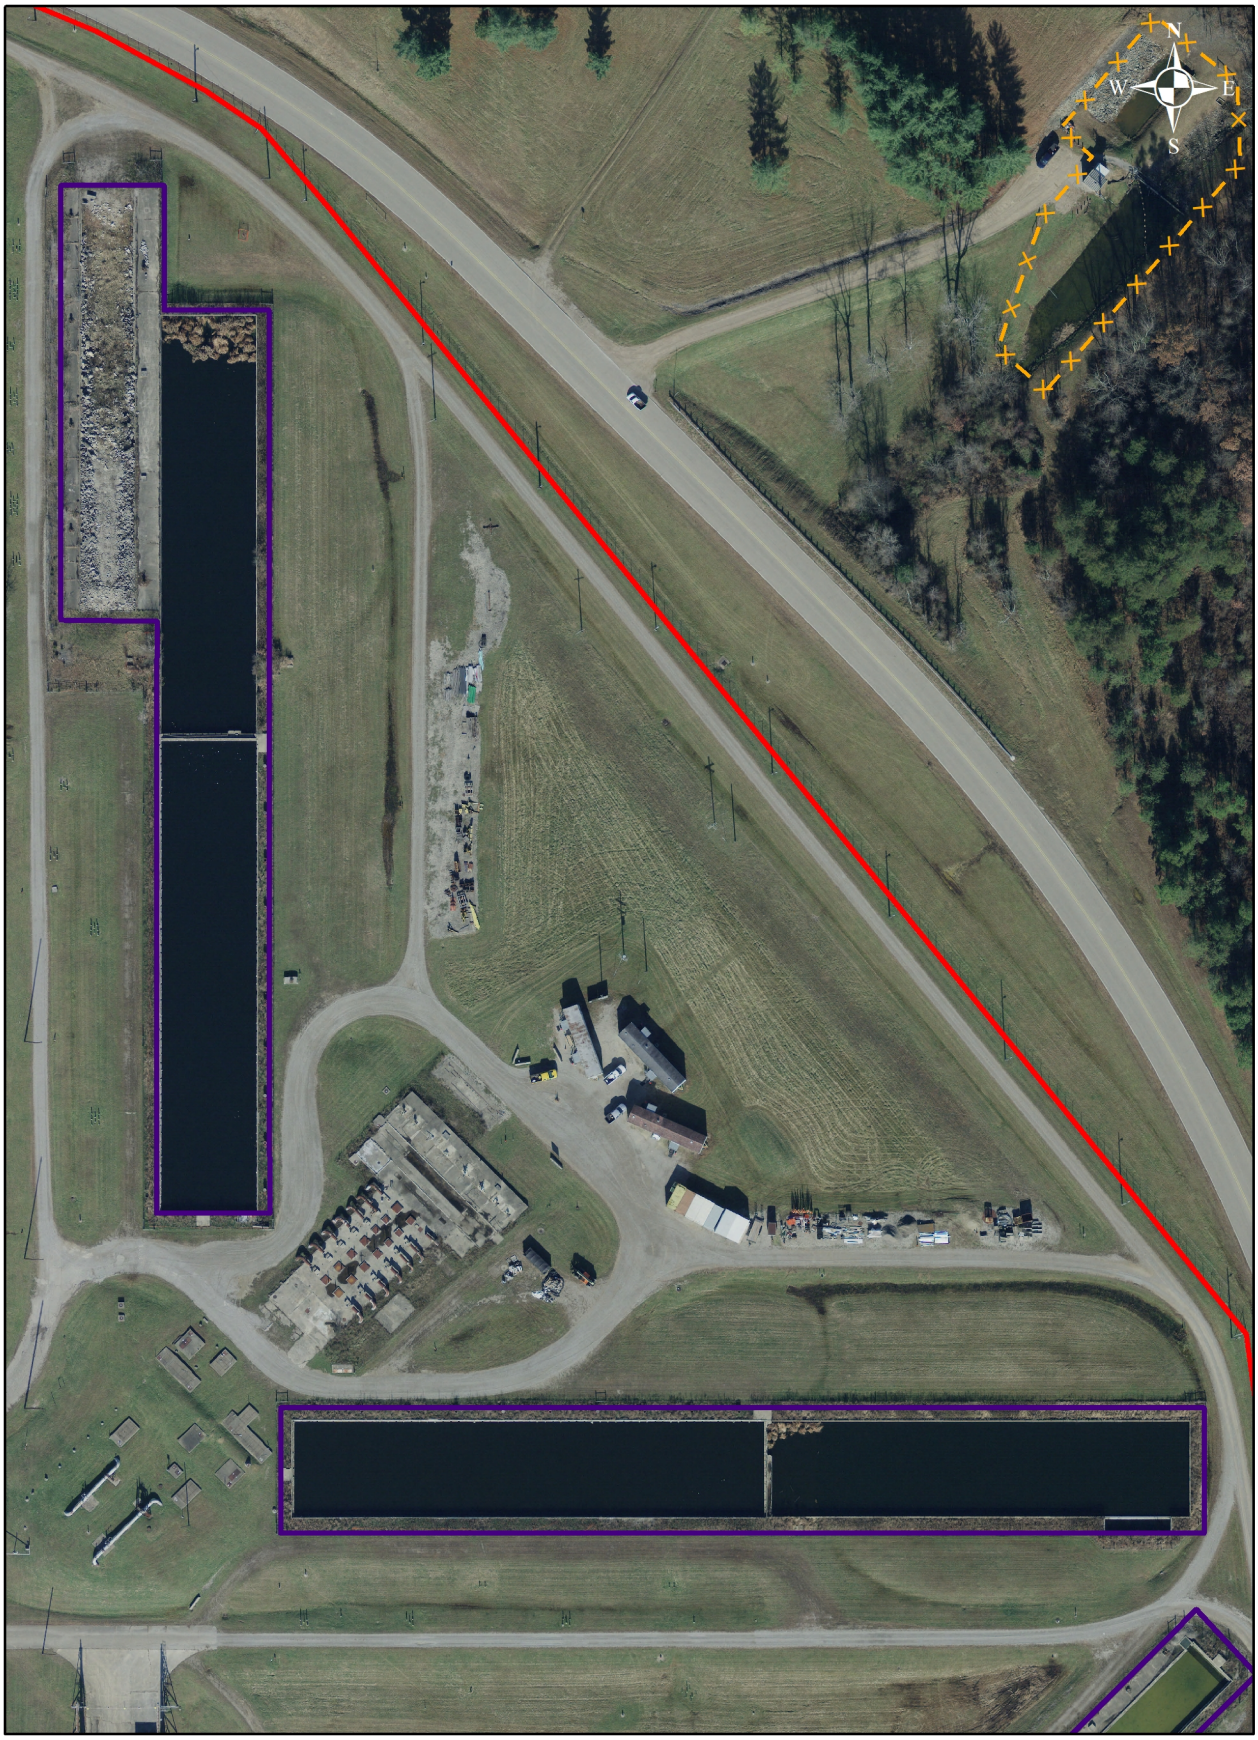

X-633-1 / Cooling Tower Area

Feet
0 100 200

Barbed Wire
Farm Fence
Unverified
Chain Link
Temporary D&D Fence

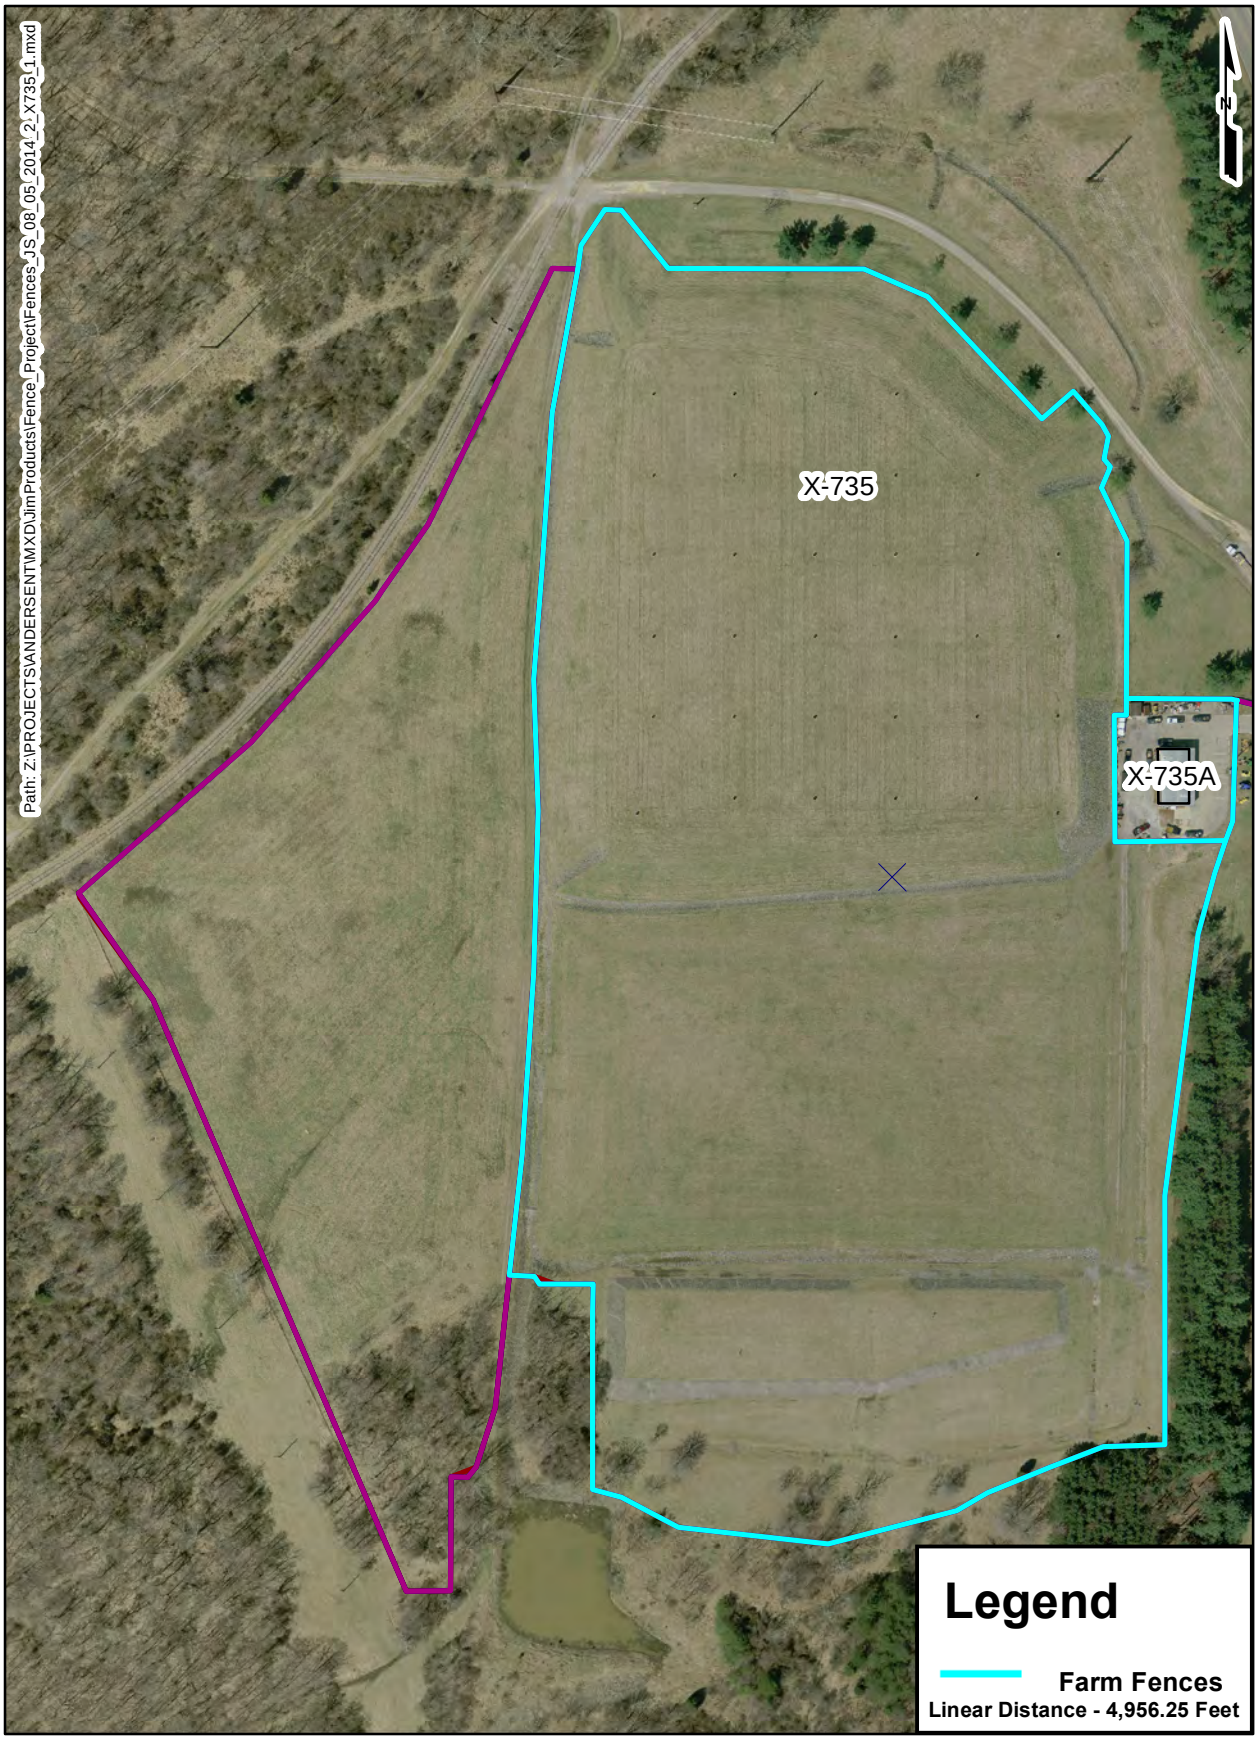
Path: Z:\PROJECTS\ANDERSENT\MXD\JimProducts\Fence_Project\Fences_JS_08_05_2014_2_X735_1.mxd
X-735
X-735A
N
Legend
Farm Fences
Linear Distance - 4,956.25 Feet

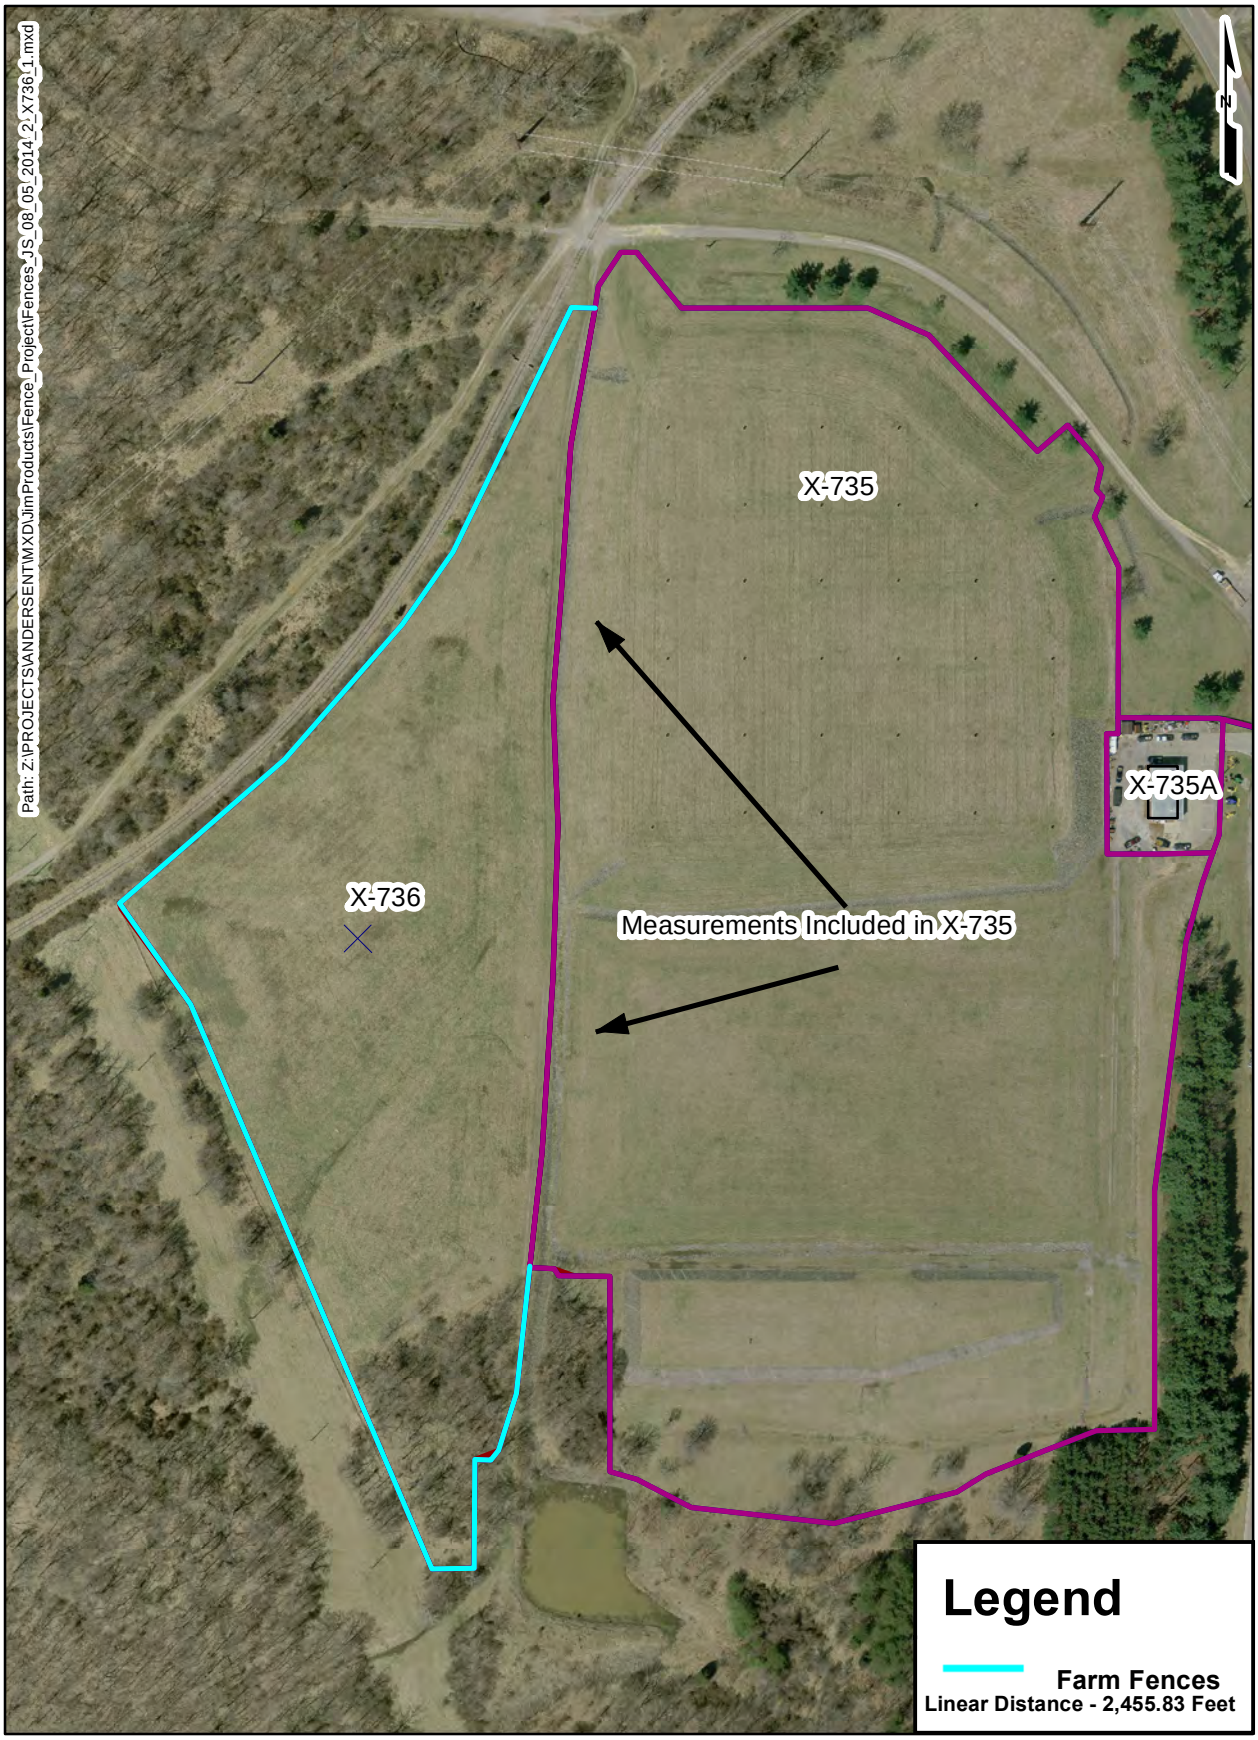
Path: Z:\PROJECTS\ANDERSENT\MXD\JimProducts\Fence_Project\Fences_JS_08_05_2014_2_X736_1.mxd
X-735
X-735A
X-736
Measurements Included in X-735
Legend
Farm Fences
Linear Distance - 2,455.83 Feet

Path: Z:\PROJECTS\ANDERSENTM\MXD\JimProducts\Fence_Project\Fences_JS_08_05_2014_2_X745C_1.mxd
X-745C
Legend
Chain Link Fence
Linear Distance - 634.4 Feet

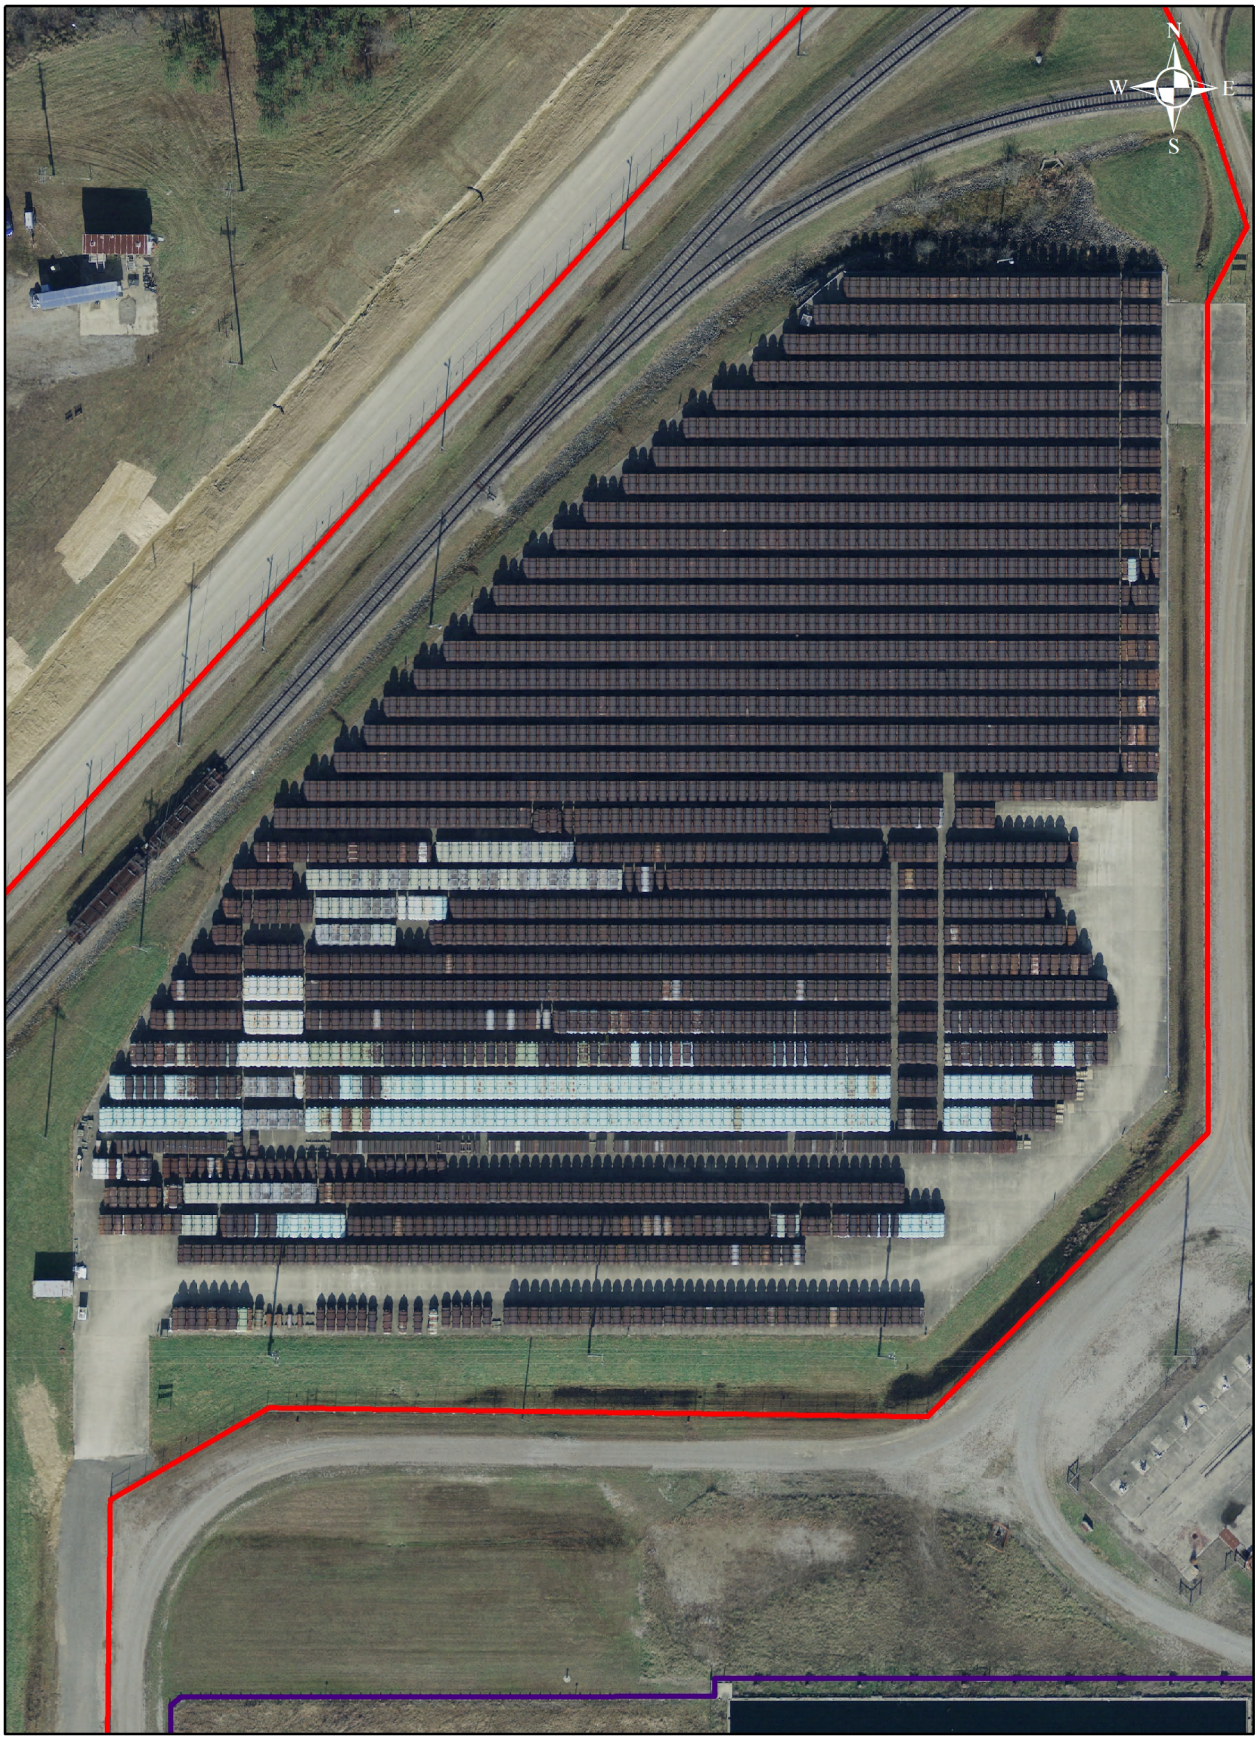

X-745E / Cylinder Storage Yard

0 100 200 Feet

Barbed Wire
Farm Fence
Unverified
Chain Link
Temporary D&D Fence

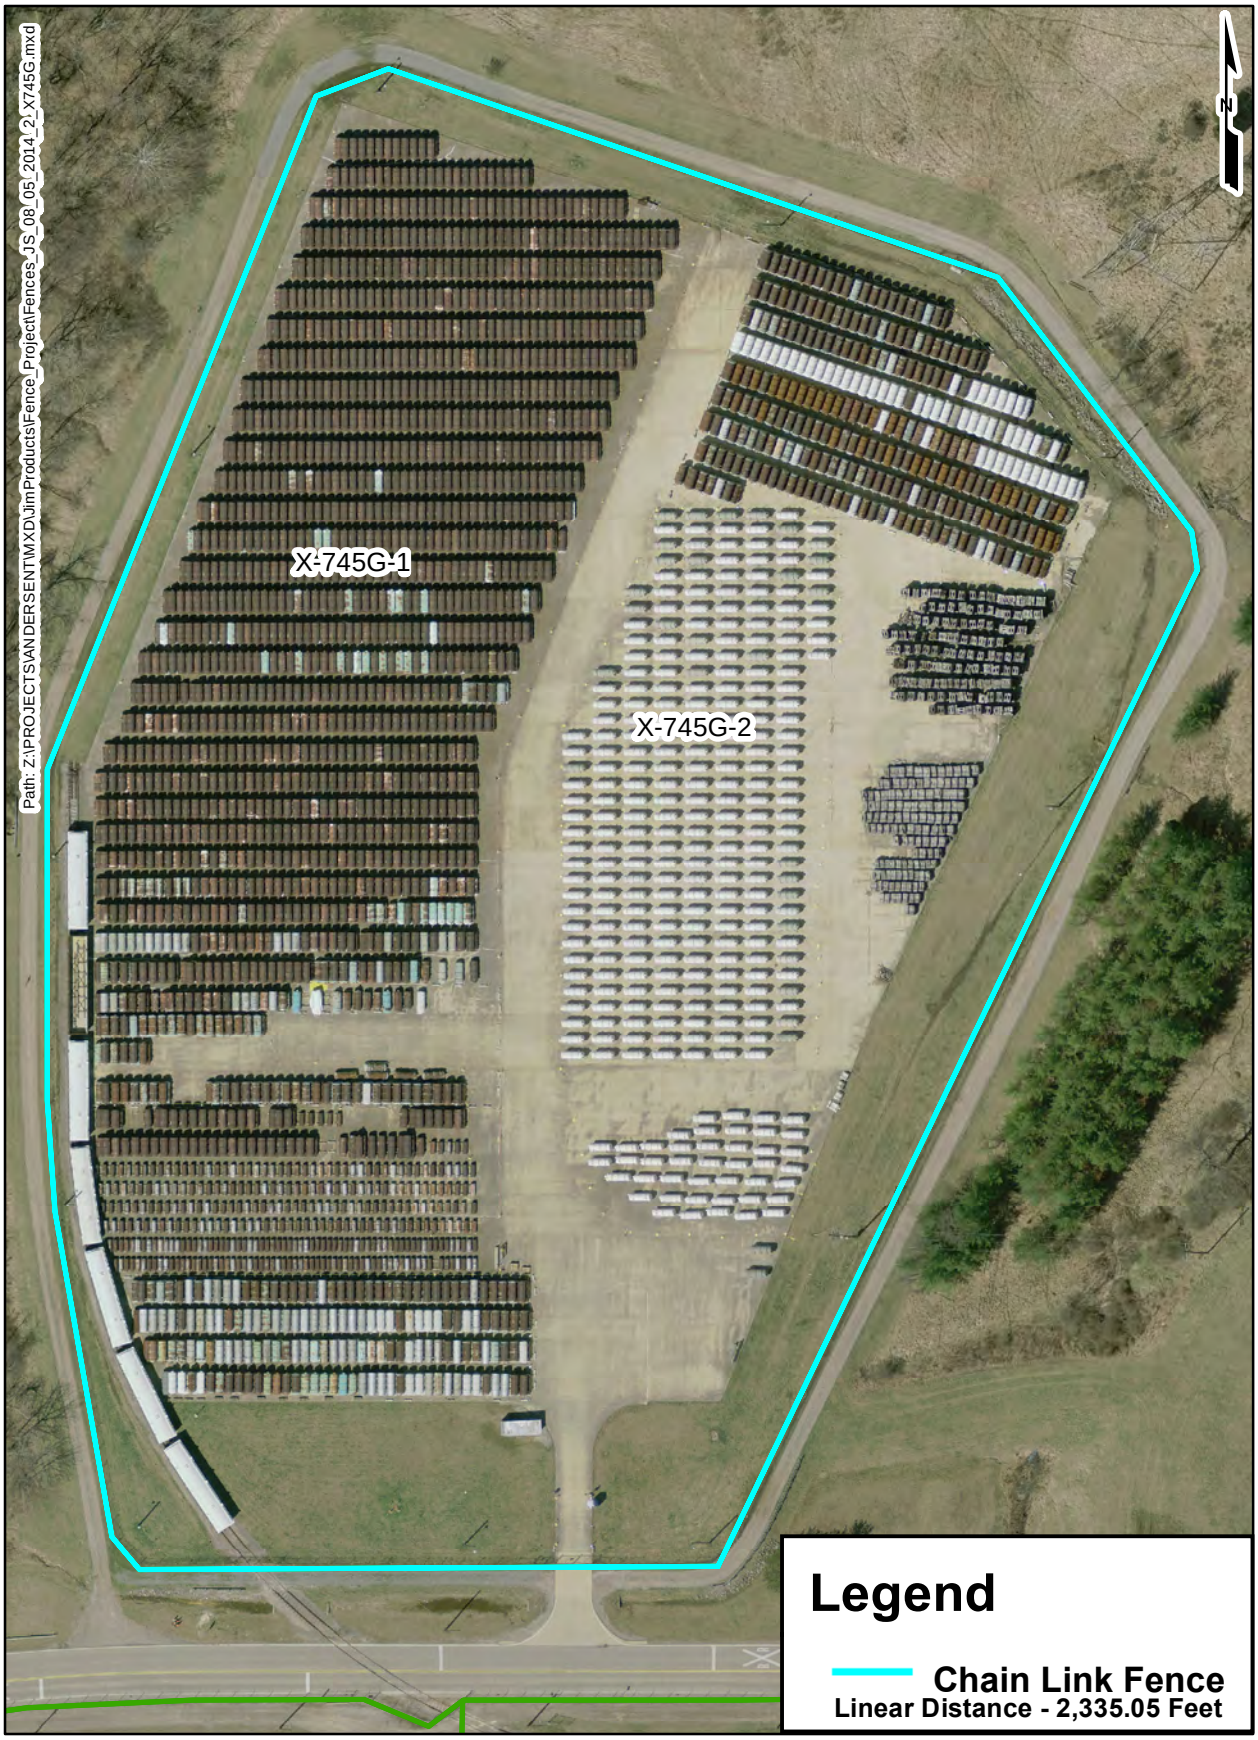
Path: Z:\PROJECTS\VANDERSENTMXD\JimProducts\Fence_Project\Fences_JS_08_05_2014_2_X745G.mxd
X-745G-1
X-745G-2
N
Legend
Chain Link Fence
Linear Distance - 2,335.05 Feet

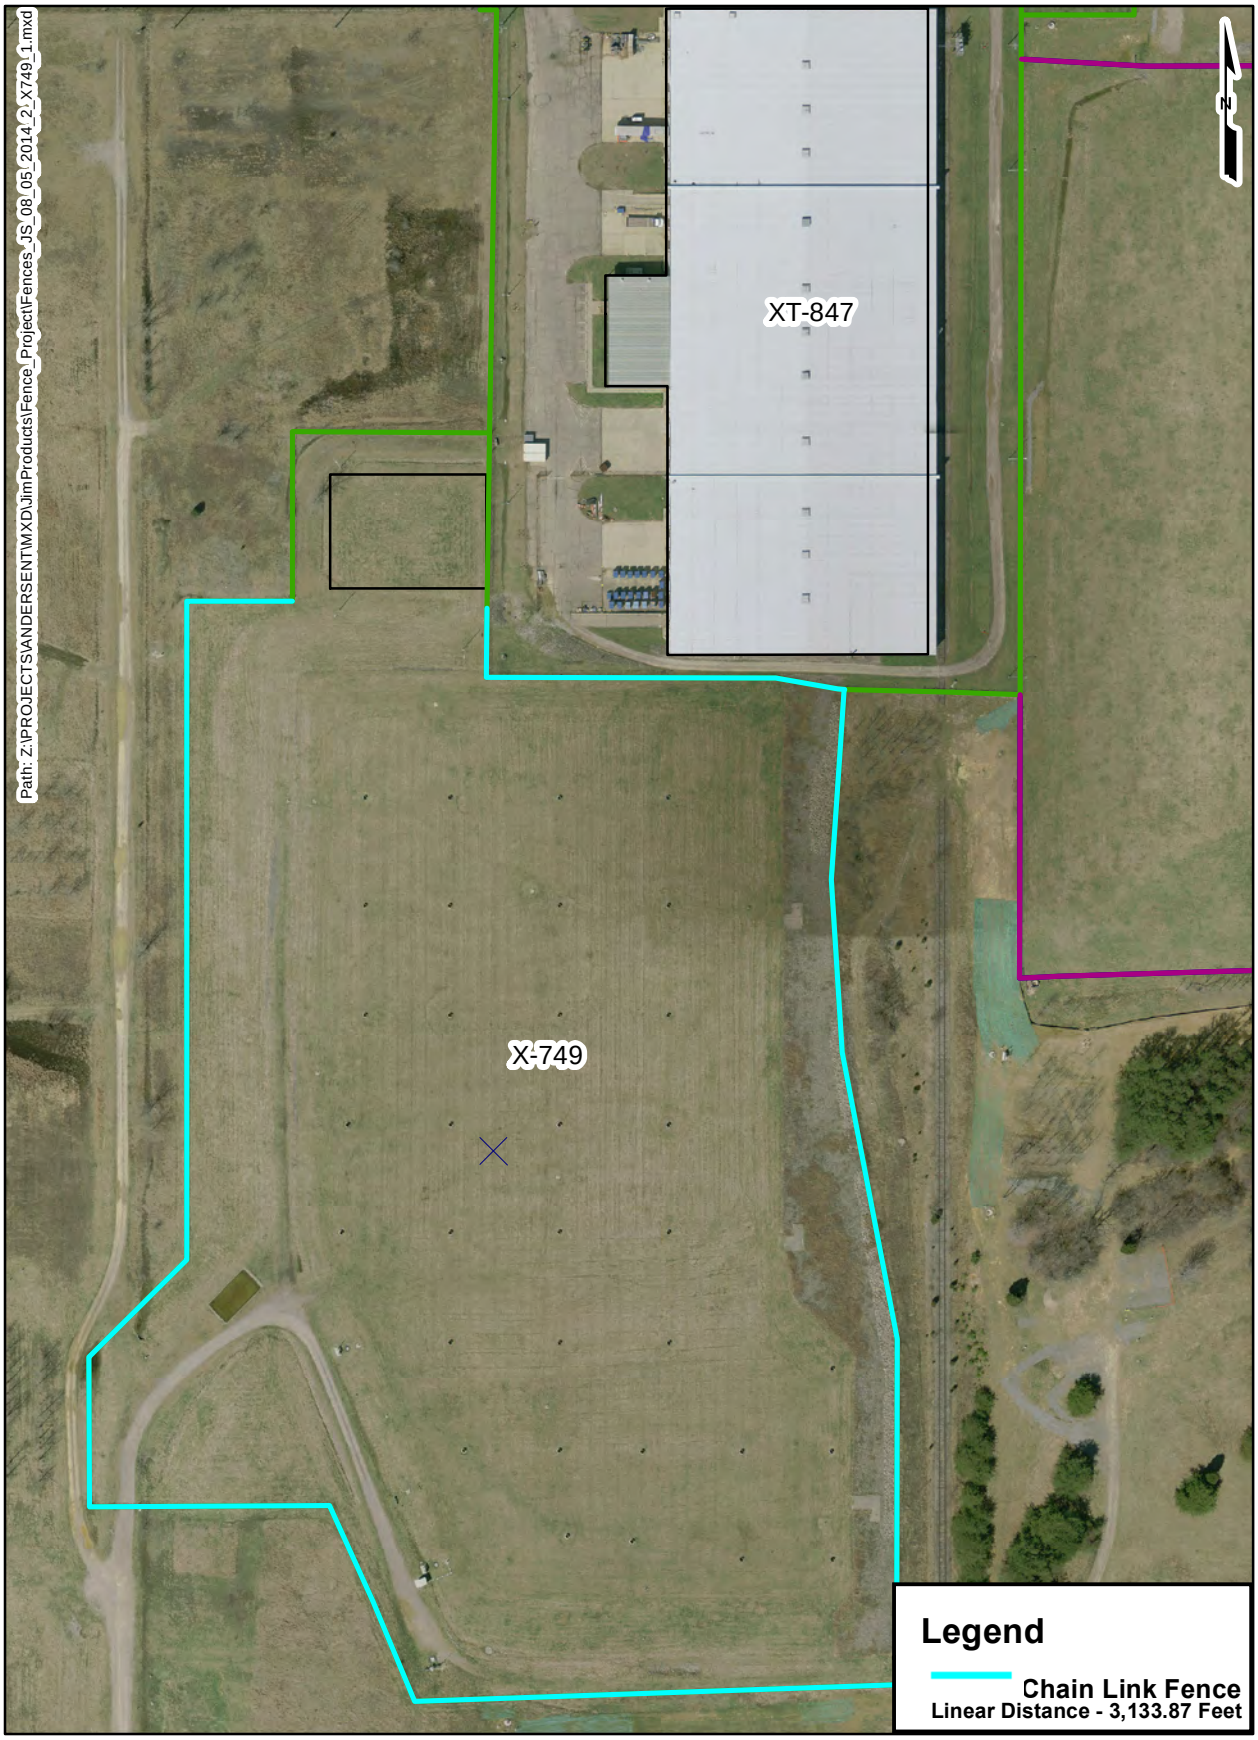
Path: Z:\PROJECTS\ANDERSENT\MXD\JimProducts\Fence_Project\Fences_JS_08_05_2014_2_X749_1.mxd
XT-847
X-749
N
Legend
Chain Link Fence
Linear Distance - 3,133.87 Feet

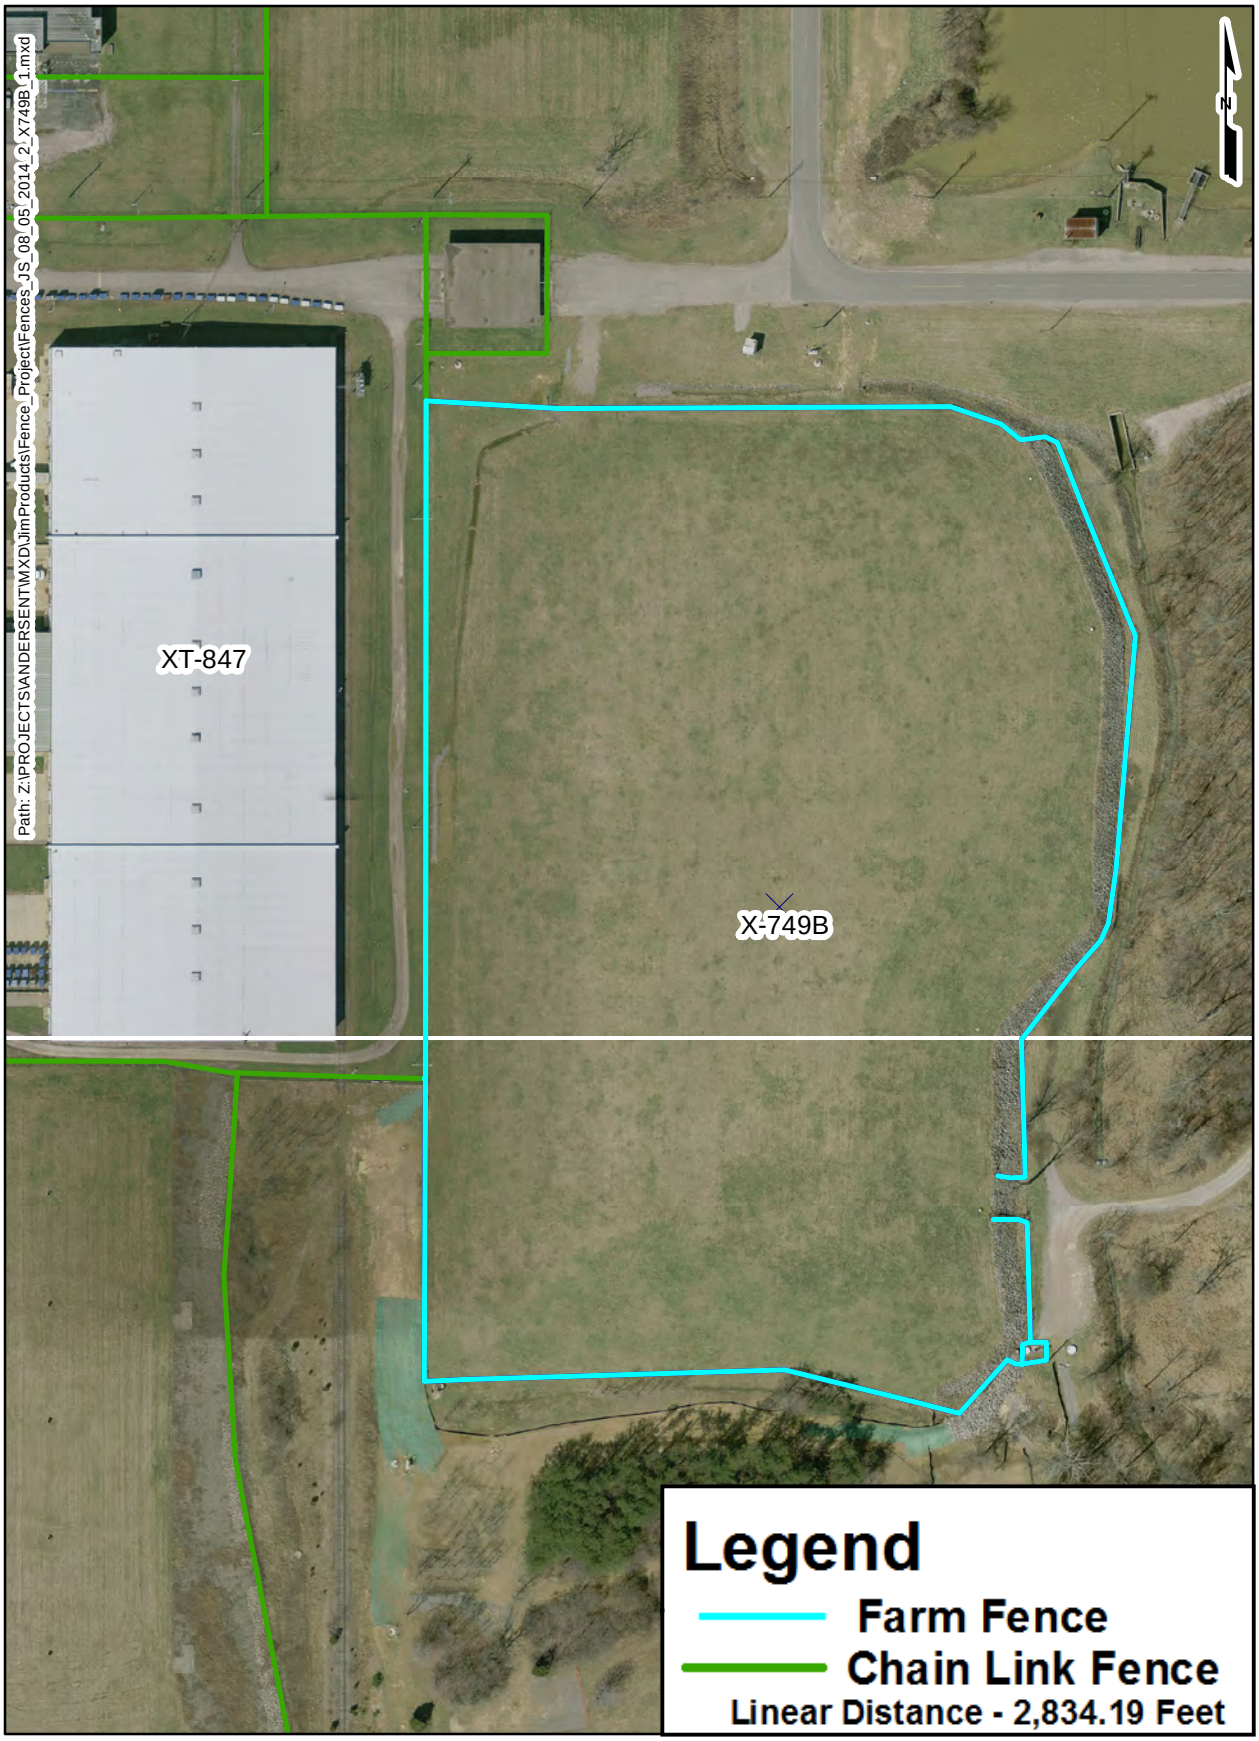
Path: Z:\PROJECTS\ANDERSENT\MXD\JimProducts\Fence_Project\Fences_JS_08_05_2014_2_X749B_1.mxd
XT-847
X-749B
N
Legend
Farm Fence
Chain Link Fence
Linear Distance - 2,834.19 Feet

X-608 / Pump House

Feet
0 75 150

X-608 Facility Estimated Fence Location