FSD16666

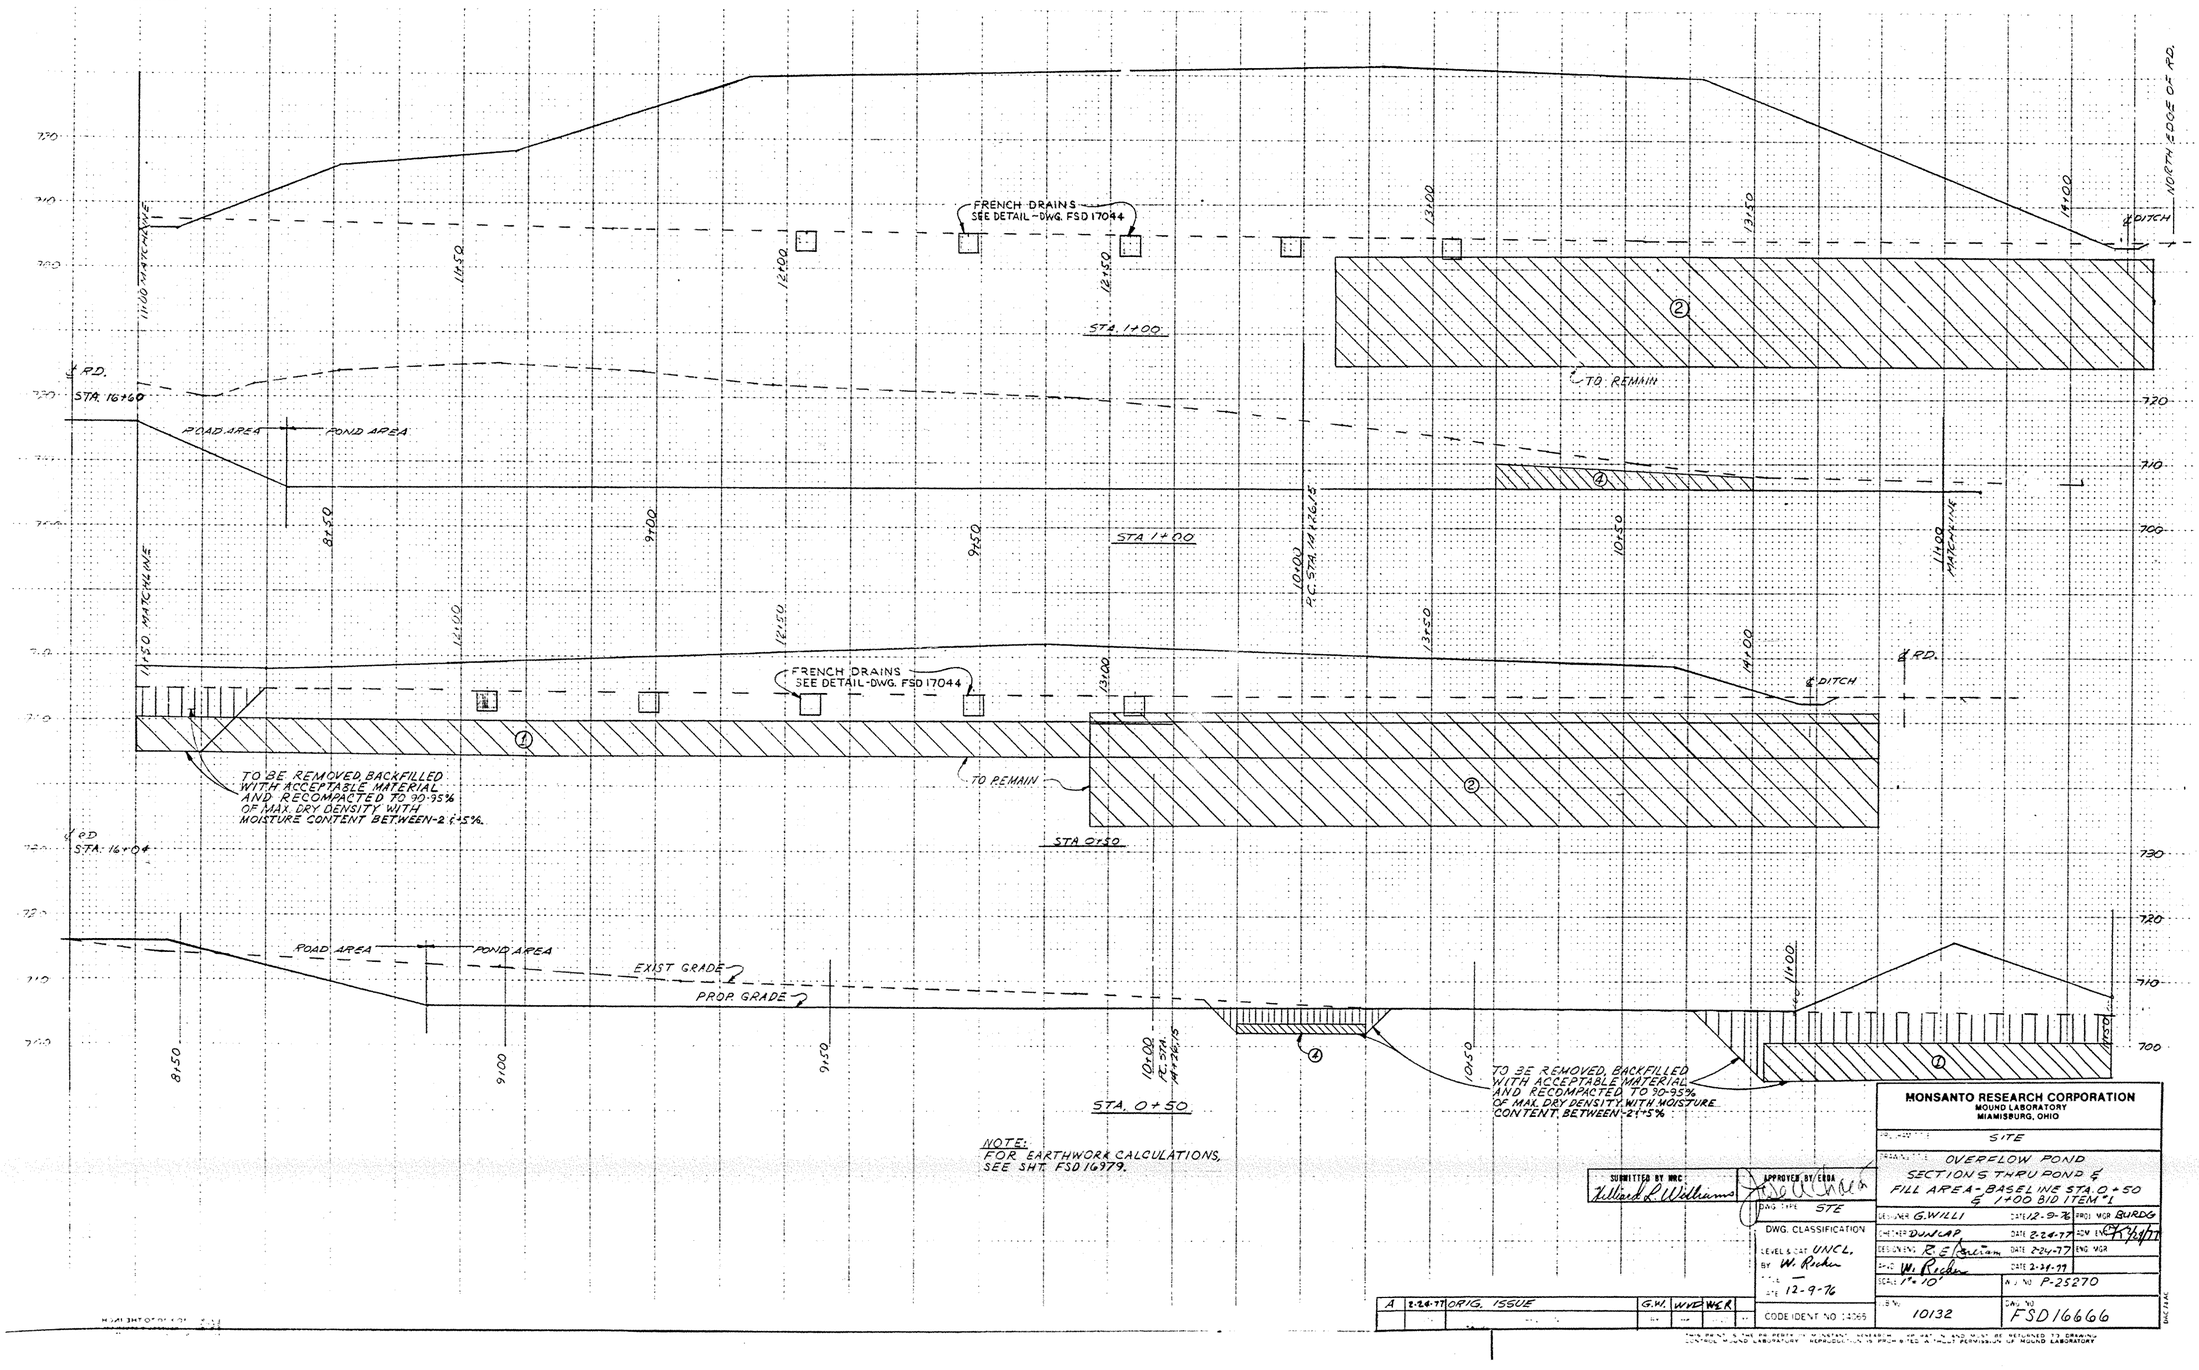

NOTE:
FOR EARTHWORK CALCULATIONS,
SEE SHT. FSD 16979.

A	2-24-77	ORIG. ISSUE	G.W.	WVD	WER

SUBMITTED BY MRC: Willard L. Williams

APPROVED BY ERDA: [signature]

DWG. TYPE STE

DWG. CLASSIFICATION

LEVEL & CAT. UNCL.

BY W. Richer

DATE 12-9-76

CODE IDENT NO 14065

MONSANTO RESEARCH CORPORATION
MOUND LABORATORY
MIAMISBURG, OHIO

SITE

OVERFLOW POND
SECTIONS THRU POND &
FILL AREA-BASELINE STA. 0+50
& 1+00 BID ITEM #1

DESIGNER G.WILLI DATE 12-9-76 PROJ. MGR BURDG
CHECKER DUNLAP DATE 2-24-77 ACM ENG. [signature] DATE 2/24/77
DESIGN ENG. R.E. [signature] DATE 2-24-77 ENG. MGR
APPD. W. Richer DATE 2-24-77
SCALE 1" = 10' W.O. NO P-25270
B.W. 10132 DWG. NO FSD16666

THIS PRINT & THE PROPERTY IN MONSANTO GENERAL OF WHAT IN AND MUST BE RETURNED TO DRAWING CONTROL MOUND LABORATORY. REPRODUCTION IS PROHIBITED WITHOUT PERMISSION OF MOUND LABORATORY