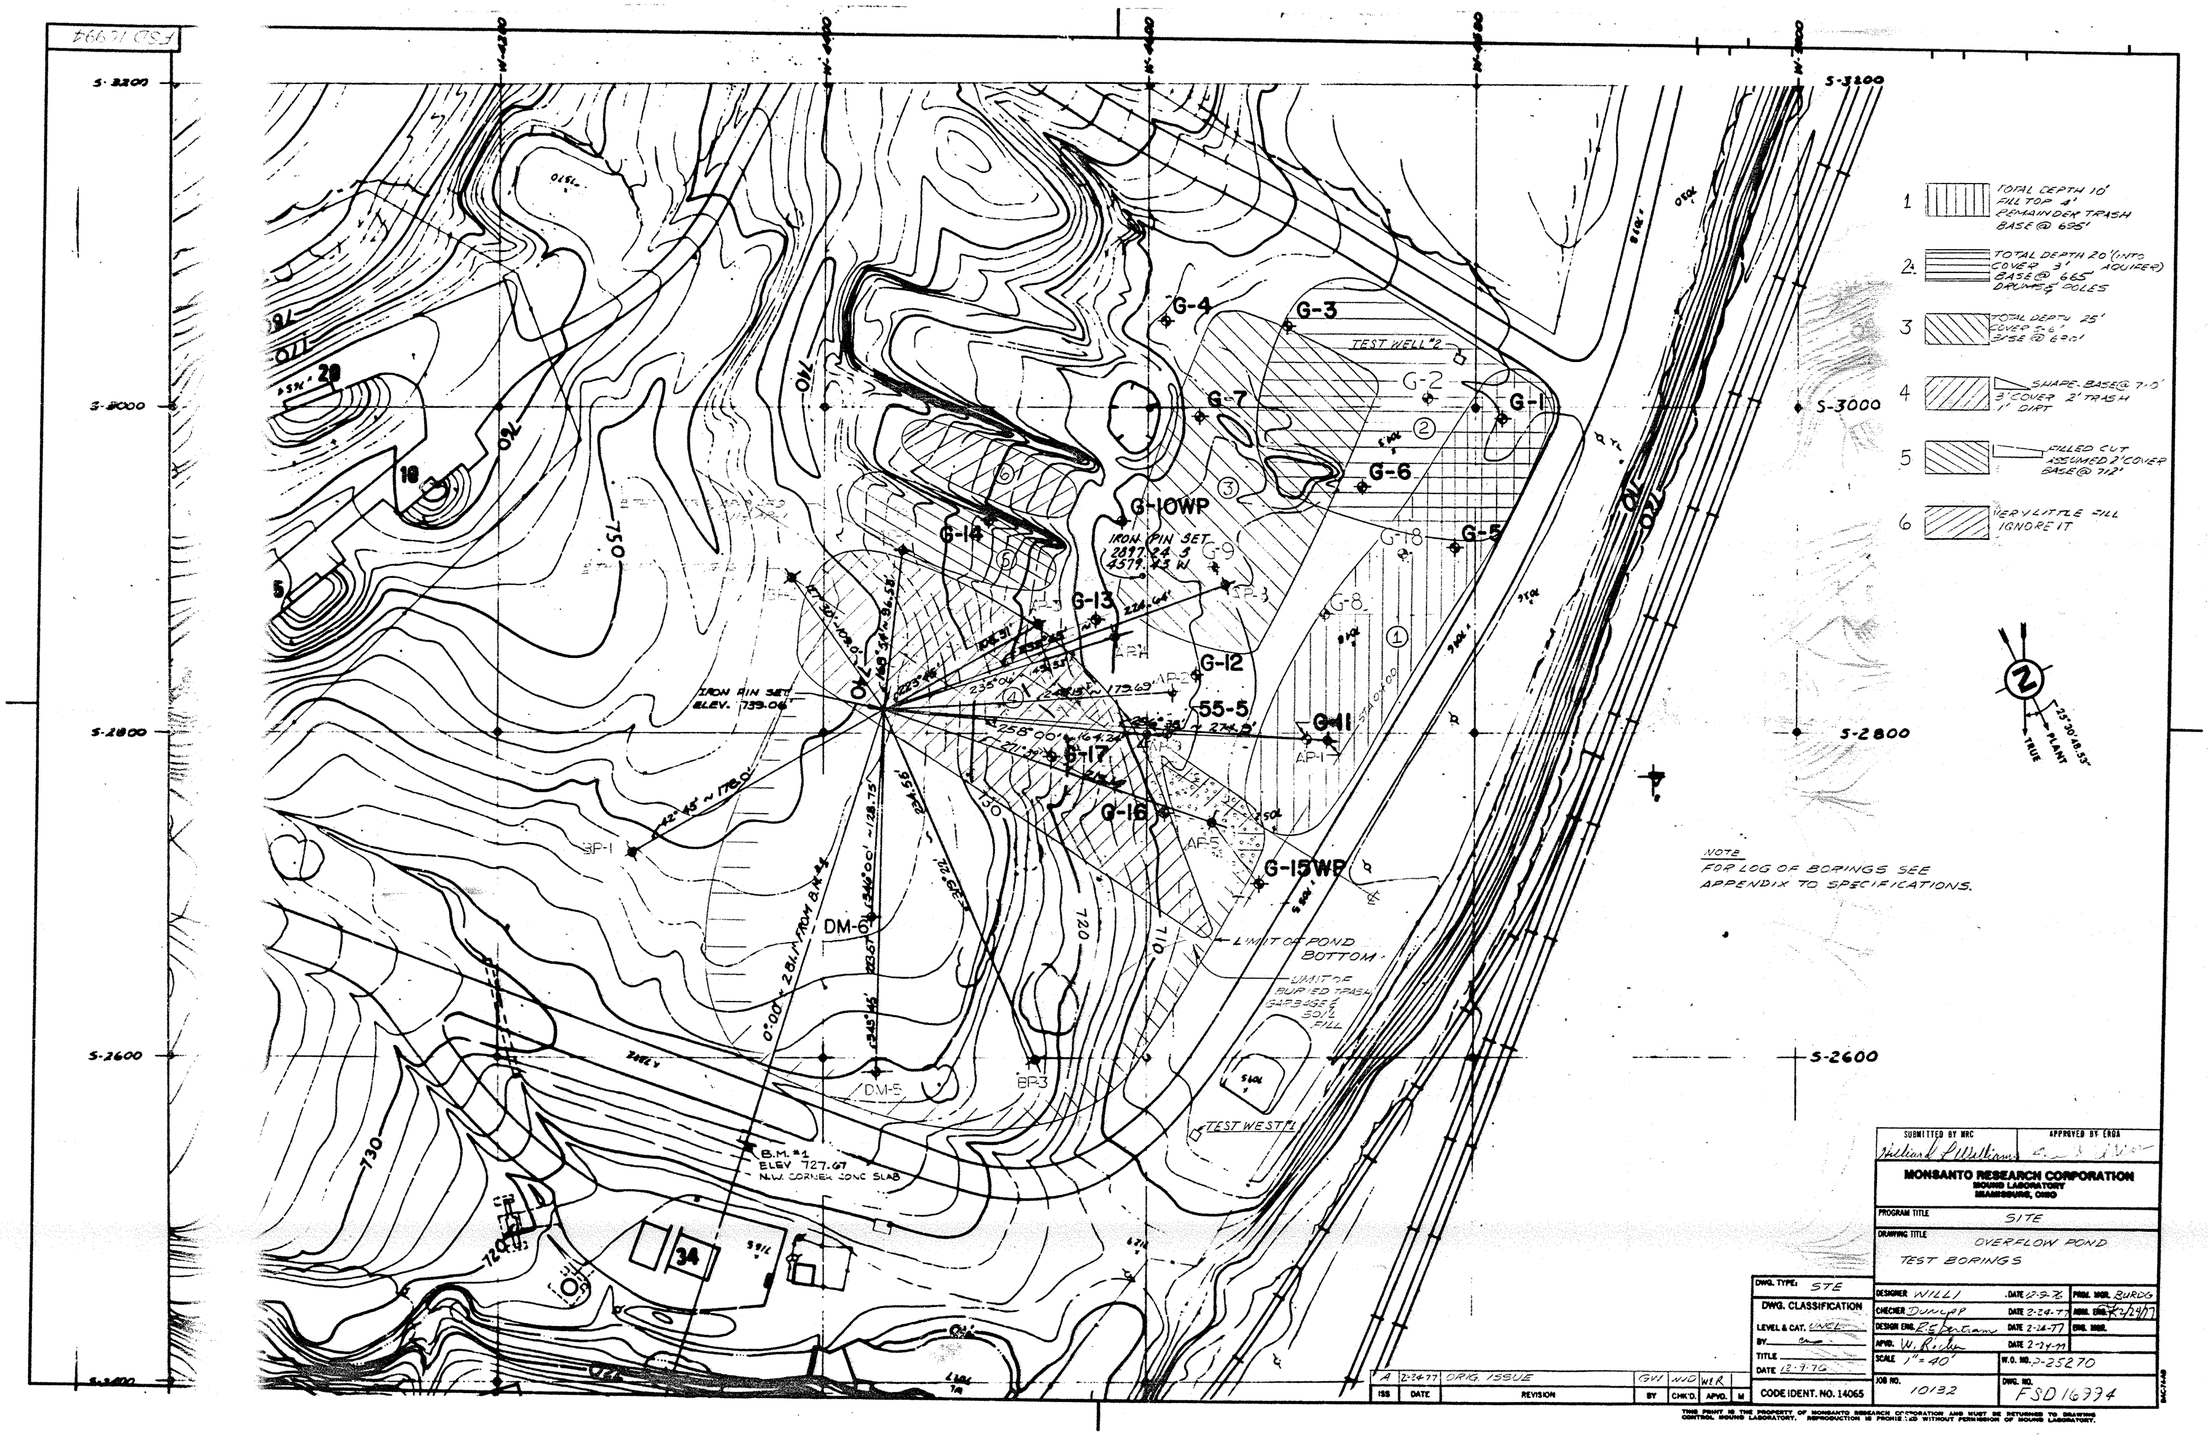

SUBMITTED BY MRC	APPROVED BY ERDA
William L Williams	[illegible]

MONSANTO RESEARCH CORPORATION
MOUND LABORATORY
MIAMISBURG, OHIO

PROGRAM TITLE: SITE

DRAWING TITLE: OVERFLOW POND TEST BORINGS

DWG. TYPE: STE

DWG. CLASSIFICATION
LEVEL & CAT. UNCL
BY
TITLE
DATE 12-9-76

DESIGNER WILLI	DATE 12-9-76	PROJ. MGR. BURDG	
CHECKER DUNLAP	DATE 2-24-77	ASM. ENG. K 2/24/77	
DESIGN ENG. R.E. Bertram	DATE 2-24-77	ENG. MGR.	
APVD. W. Riley	DATE 2-24-77		
SCALE 1" = 40'	W.O. NO. P-25270		
JOB NO. 10132	DWG. NO. FSD 16994		

ISS	DATE	REVISION	BY	CHK'D.	APVD.	M
A	2-24-77	ORIG. ISSUE	GVI	WJD	WER	

CODE IDENT. NO. 14065

THIS PRINT IS THE PROPERTY OF MONSANTO RESEARCH CORPORATION AND MUST BE RETURNED TO DRAWING CONTROL MOUND LABORATORY. REPRODUCTION IS PROHIBITED WITHOUT PERMISSION OF MOUND LABORATORY.