FSD 17044

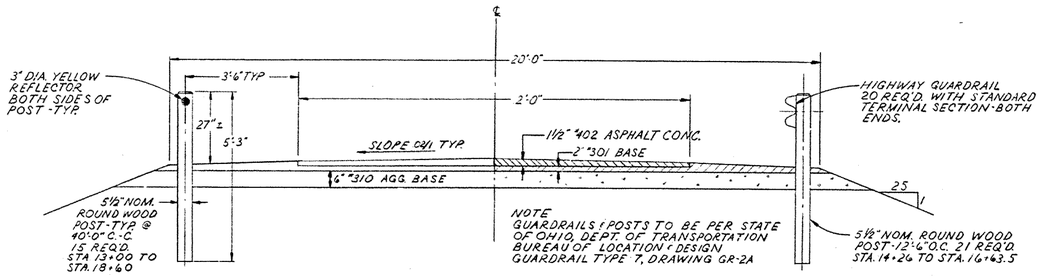

TYP. ROAD SECTION FSD 16693 (BA)
SCALE - 1/2" = 1'-0"

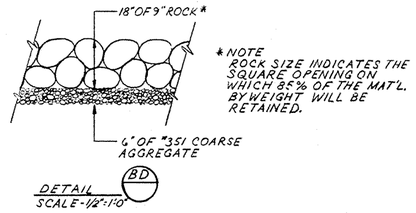

DETAIL (BD)
SCALE - 1/2" = 1'-0"

ROCK CHANNEL PROTECTION (R.C.P) TYPE - B

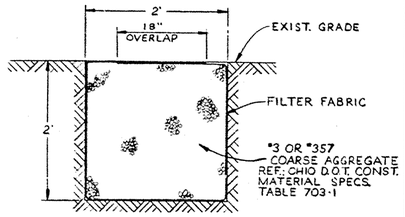

TYPICAL SECTION - FRENCH DRAIN
NO SCALE

NOTE: DRAINS TO BE CONSTRUCTED IN EXIST. SOIL AND SLOPED TO DRAIN INTO NEW DITCH (SEE PLAN).

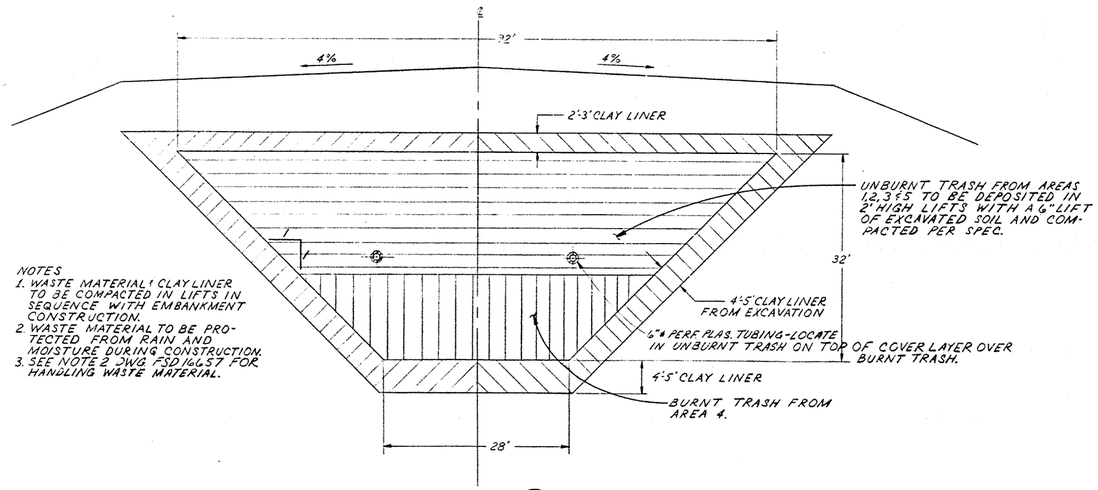

NOTES
1. WASTE MATERIAL & CLAY LINER TO BE COMPACTED IN LIFTS IN SEQUENCE WITH EMBANKMENT CONSTRUCTION.
2. WASTE MATERIAL TO BE PROTECTED FROM RAIN AND MOISTURE DURING CONSTRUCTION.
3. SEE NOTE 2 DWG FSD 16657 FOR HANDLING WASTE MATERIAL.

SECTION FSD 16667 (BL)
SCALE - 1" = 10'

MATERIAL DISPOSAL DETAIL

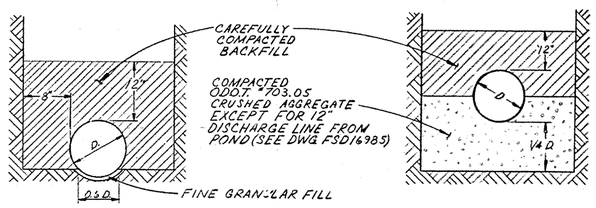

EXCAVATION & BEDDING DETAIL FOR PRESSURE PIPE
NO SCALE

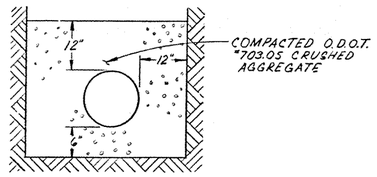

EXCAVATION & BEDDING DETAIL FOR DRAINAGE PIPE
NO SCALE

NOTE: TO BE USED ALSO FOR PERF. TUBING IN THE TRASH AREA, BUT NOT FOR NON-PERF. TUBING WHICH PENETRATES THE CLAY LINER. BACKFILL WITH CLAY.

ISS	DATE	REVISION	BY	CHK'D.	APVD.	M
A	2-24-77	ORIG. ISSUE	CM	WWD	WJK	

CODE IDENT. NO. 14065

SUBMITTED BY MRC: William J. Williams
APPROVED BY ERDA: [illegible]

MONSANTO RESEARCH CORPORATION
MOUND LABORATORY
MIAMISBURG, OHIO

PROGRAM TITLE: SITE

DRAWING TITLE: OVERFLOW POND TYPICAL DETAILS BID ITEM #1

DWG. TYPE: STE

DWG. CLASSIFICATION
LEVEL & CAT.: UNCL
BY: W. Rieder
TITLE: —
DATE: 12-21-76

DESIGNER: C. MARSHALL DATE: 12-9-76 PROJ. MGR.: BURDG
CHECKER: Dunlop DATE: 2-24-77 ASST. ENG.: [illegible] 2/24/77
DESIGN ENG.: E. E. Bertram DATE: 2-24-77 ENG. MGR.:
APVD.: W. Rieder DATE: 2-28-77
SCALE: NOTED W.O. NO.: P-25270
JOB NO.: 10132 DWG. NO.: FSD 17044

THIS PRINT IS THE PROPERTY OF MONSANTO RESEARCH CORPORATION AND MUST BE RETURNED TO DRAWING CONTROL, MOUND LABORATORY. REPRODUCTION IS PROHIBITED WITHOUT PERMISSION OF MOUND LABORATORY.

DMC-74-AB