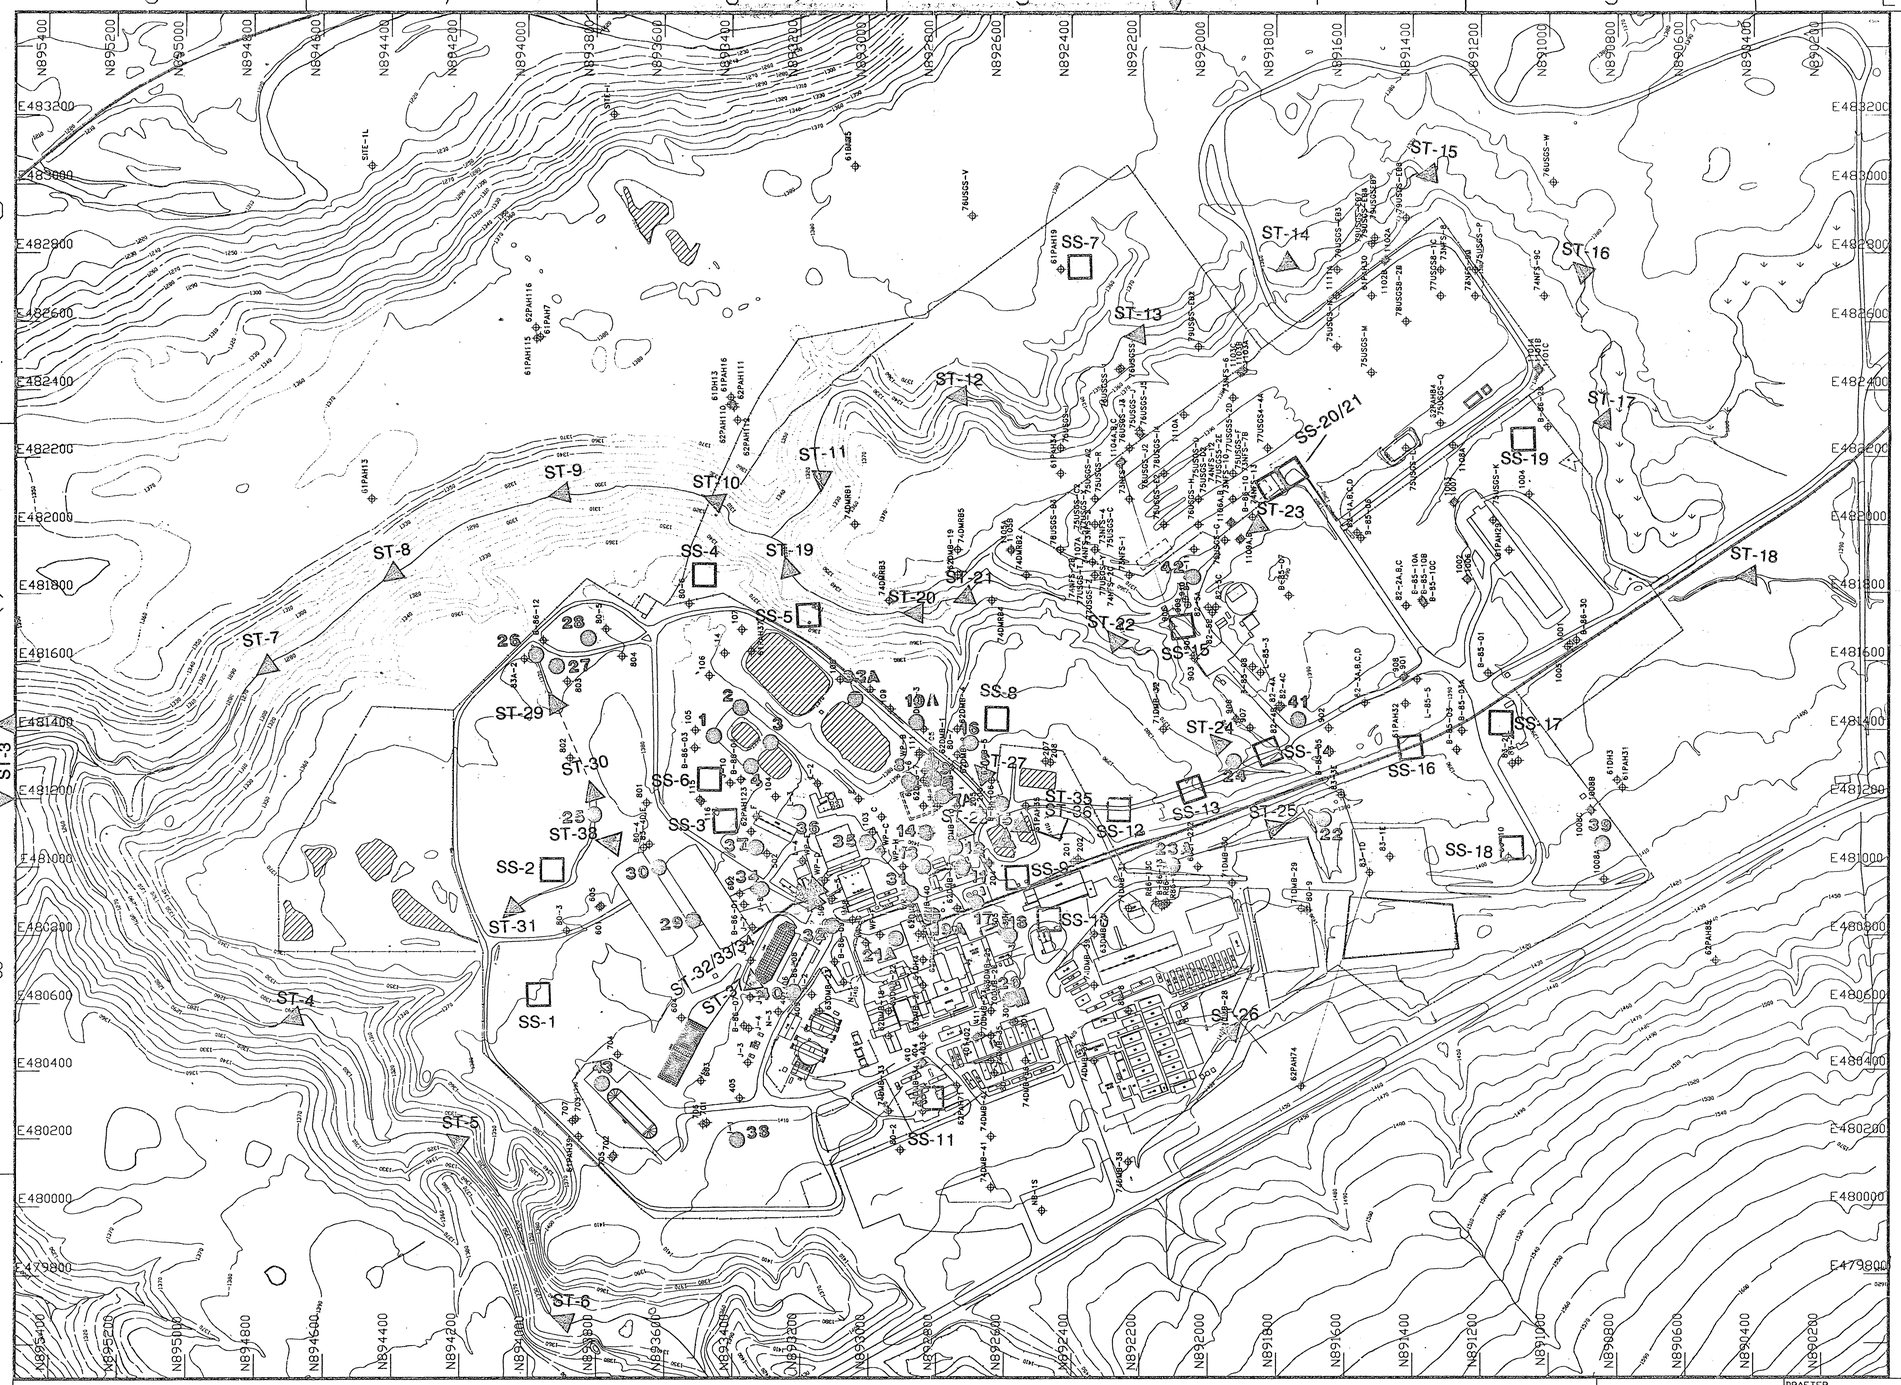

PLATE 12

SS-2 SOIL

ST-34 SEDIMENT

17 BOREHOLE

NOTES:

THE BASE MAP SHOWN HERE HAS BEEN IMPORTED FROM DWG 900D-5000 SH 3 FOR USE IN RCRA FACILITY INVESTIGATION REPORTS. THIS DATA BASE IS REPRESENTATIVE OF CONDITIONS AS OF JUNE, 1992. FUTURE USERS ARE REQUIRED TO OBTAIN UPDATES MADE TO DWG 900D-5000 SH 3.

TOPOGRAPHIC MAPPING COMPILED BY TALLAMY, VAN KUREN, GERTIS & ASSOCIATES USING STEREOPHOTOGRAMMETRIC METHODS FROM 1:6000 SCALE AERIAL PHOTOGRAPHY FLOWN ON 5/17/89

HORIZONTAL DATUM: NYS PLANE COORDINATE SYSTEM, WEST ZONE

VERTICAL DATUM: NGVD , 1929

SCALE

100 0 100 200 300 400

CONTOUR INTERVAL: 10 FEET

PRELIMINARY NOT FOR CONSTRUCTION NOT ENG. REVIEWED NOT CORR IDENT'D NOUSE

REVISIONS			
REV	DESCRIPTION	APVD	
0	ERZ396 7/20/92		

UNLESS OTHERWISE SPECIFIED
ALL DIMS IN INCHES

2 PL DEC	3 PL DEC	ANGLES	N/A
± N/A	± N/A	± N/A	AA

FRACTIONS ± N/A

D.SPEC.NO. 1991

NEXT ASSEMBLY

DRAFTER	J. SCHELBLE	DATE 6/1/92
CHECKER	F. O'Connor	DATE 7/16/92
ENGR.	F. O'Connor	DATE 7/16/92
COG.MGR.APPVL	C.J. Roberts	DATE 7/2/92
E&OS APPVL		DATE
Q.A.APPVL		DATE
DFTG.SUPR.		DATE 7/10/92

A/E CONTRACT NO.

FOR

West Valley Nuclear Services Co.Inc.
West Valley, New York

WVDP SITE MAP WELL/BORING LOCATIONS

DWG SIZE D | SCALE 1"=200'-0 | WEIGHT | A/E DWG NO. | DWG NO. 900D-5040 | REV 0 | SHEET 3 OF

CAD DRAWING-DO NOT REVISE THIS ORIGINAL