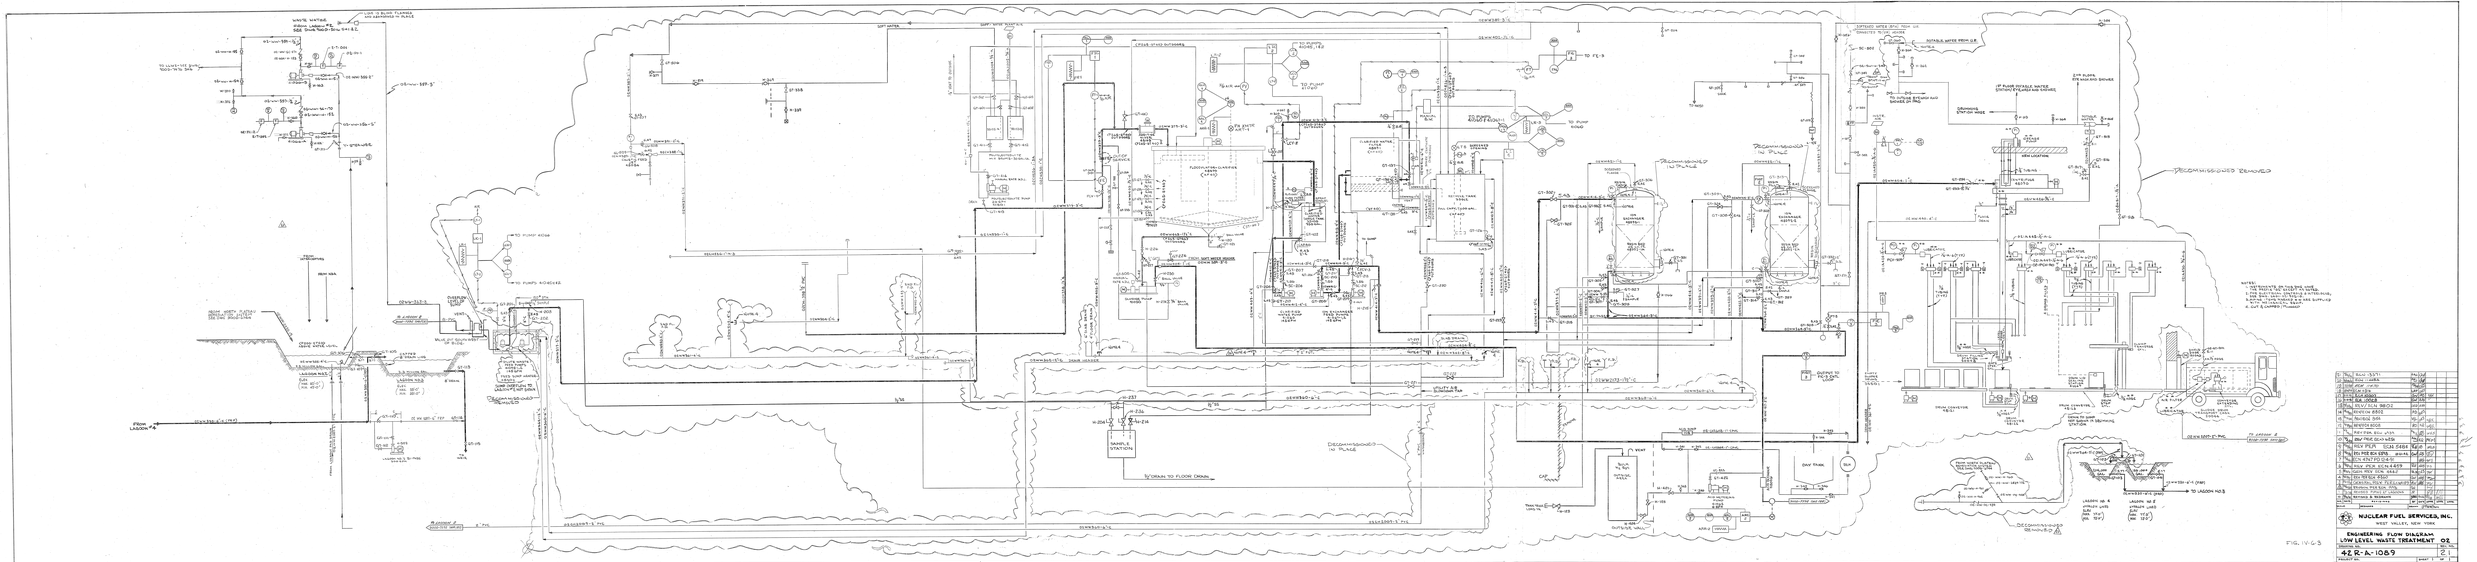

WASTE WATER
FROM LAGOON #4
DECOMMISSIONED REMOVED
DECOMMISSIONED IN PLACE
DECOMMISSIONED REMOVED
TO LAGOON NO.3
NUCLEAR FUEL SERVICES, INC.
WEST VALLEY, NEW YORK
ENGINEERING FLOW DIAGRAM
LOW LEVEL WASTE TREATMENT 02
42R-A-1089

FIG. IV-6-3