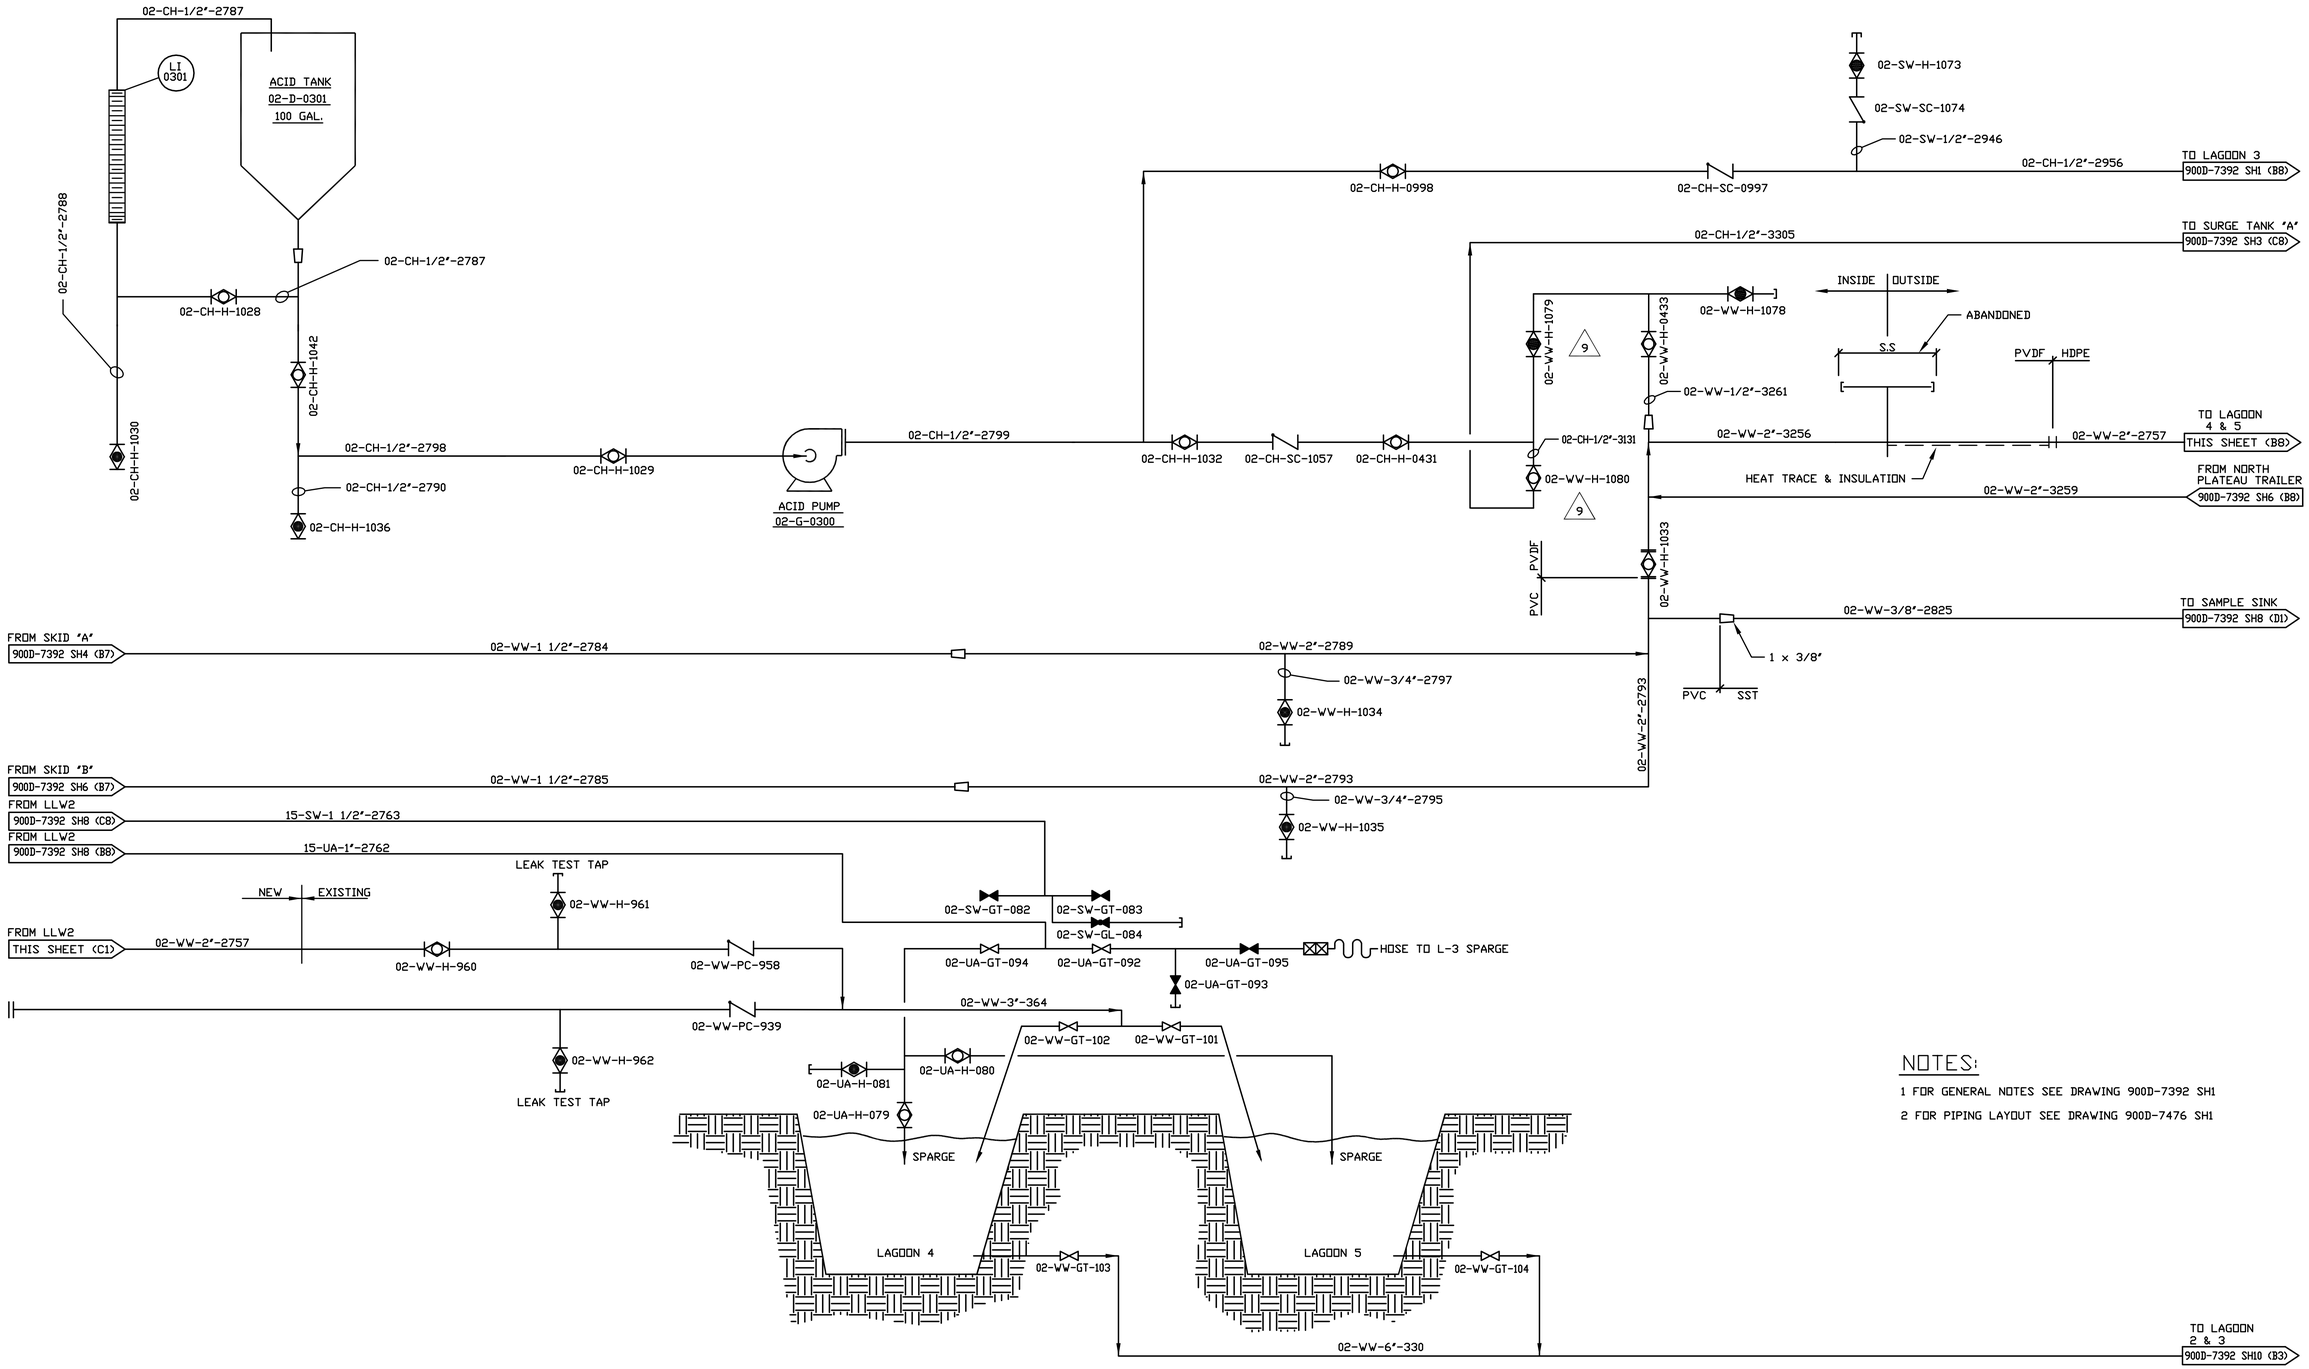


## NOTES:

1 FOR GENERAL NOTES SEE DRAWING 900D-7392 SH1

2 FOR PIPING LAYOUT SEE DRAWING 900D-7476 SH1

| REV | DESCRIPTION | APV'D |
|---|---|---|
| 0 | ER4060 12/17/97 | JRH |
| 1 | ECN 11296 DLL 3/6/98 | HAB |
| 2 | ECN 11337 DMM 3/26/98 | HAB |
| 3 | ECN 11470 DMM 6/26/98 | DRS |
| 4 | ECN 11912 LRD 5/17/99 | DRS |
| 5 | ECN 12142 CAM 8/6/99 | DRS |
| 6 | ECN 12227 JAB 9/21/99 | DRS |
| 7 | ECN 12531 DMM 4/5/2000 | HAB |
| 8 | ECN 12762 DMM 10/26/2000 | JLH |
| 9 | ECN 13070 DAK 5/15/2001 | HAB |

VERIFY ALL DOCUMENTS FOR CURRENT REVISION AND PENDING CHANGES PRIOR TO EACH USE

INIT _____ DATE _____

UNLESS OTHERWISE SPECIFIED ALL DIMENSIONS IN INCHES

TOLERANCES: 2PL DEC ± N/A; 3PL DEC ± N/A; FRACTS ± N/A; ANGLES ± N/A; FINISH N/A

DO NOT SCALE DRAWING

FILE NAME 7392D002

PLOT SCALE 1=1.00

D SPEC NO. 3048

NEXT ASSEMBLY

DRAFTER D. MUELLER DATE 10/29/97

CHECKER R. ATENCIO DATE 11/20/97

ENGINEER J. LOPEZ DATE 11/20/97

A/E CONTRACT NO.

CODE IDENT NO.

FOR WEST VALLEY NUCLEAR SERVICES CO., INC. WEST VALLEY N.Y.

# P & ID
# LLW2 SYSTEM
# ACID ADDITION

DATABASE LINKED DRAWING.

SEE ENGINEERING RELEASE FORM (ER) FOR DRAWING APPROVAL SIGNATURES.

DWG SIZE D

SCALE NONE

WEIGHT

A/E DWG NO.

DWG NO. 900D-7392

REV 9

SHEET 2 OF

CAD DRAWING-DO NOT REVISE THIS ORIGINAL