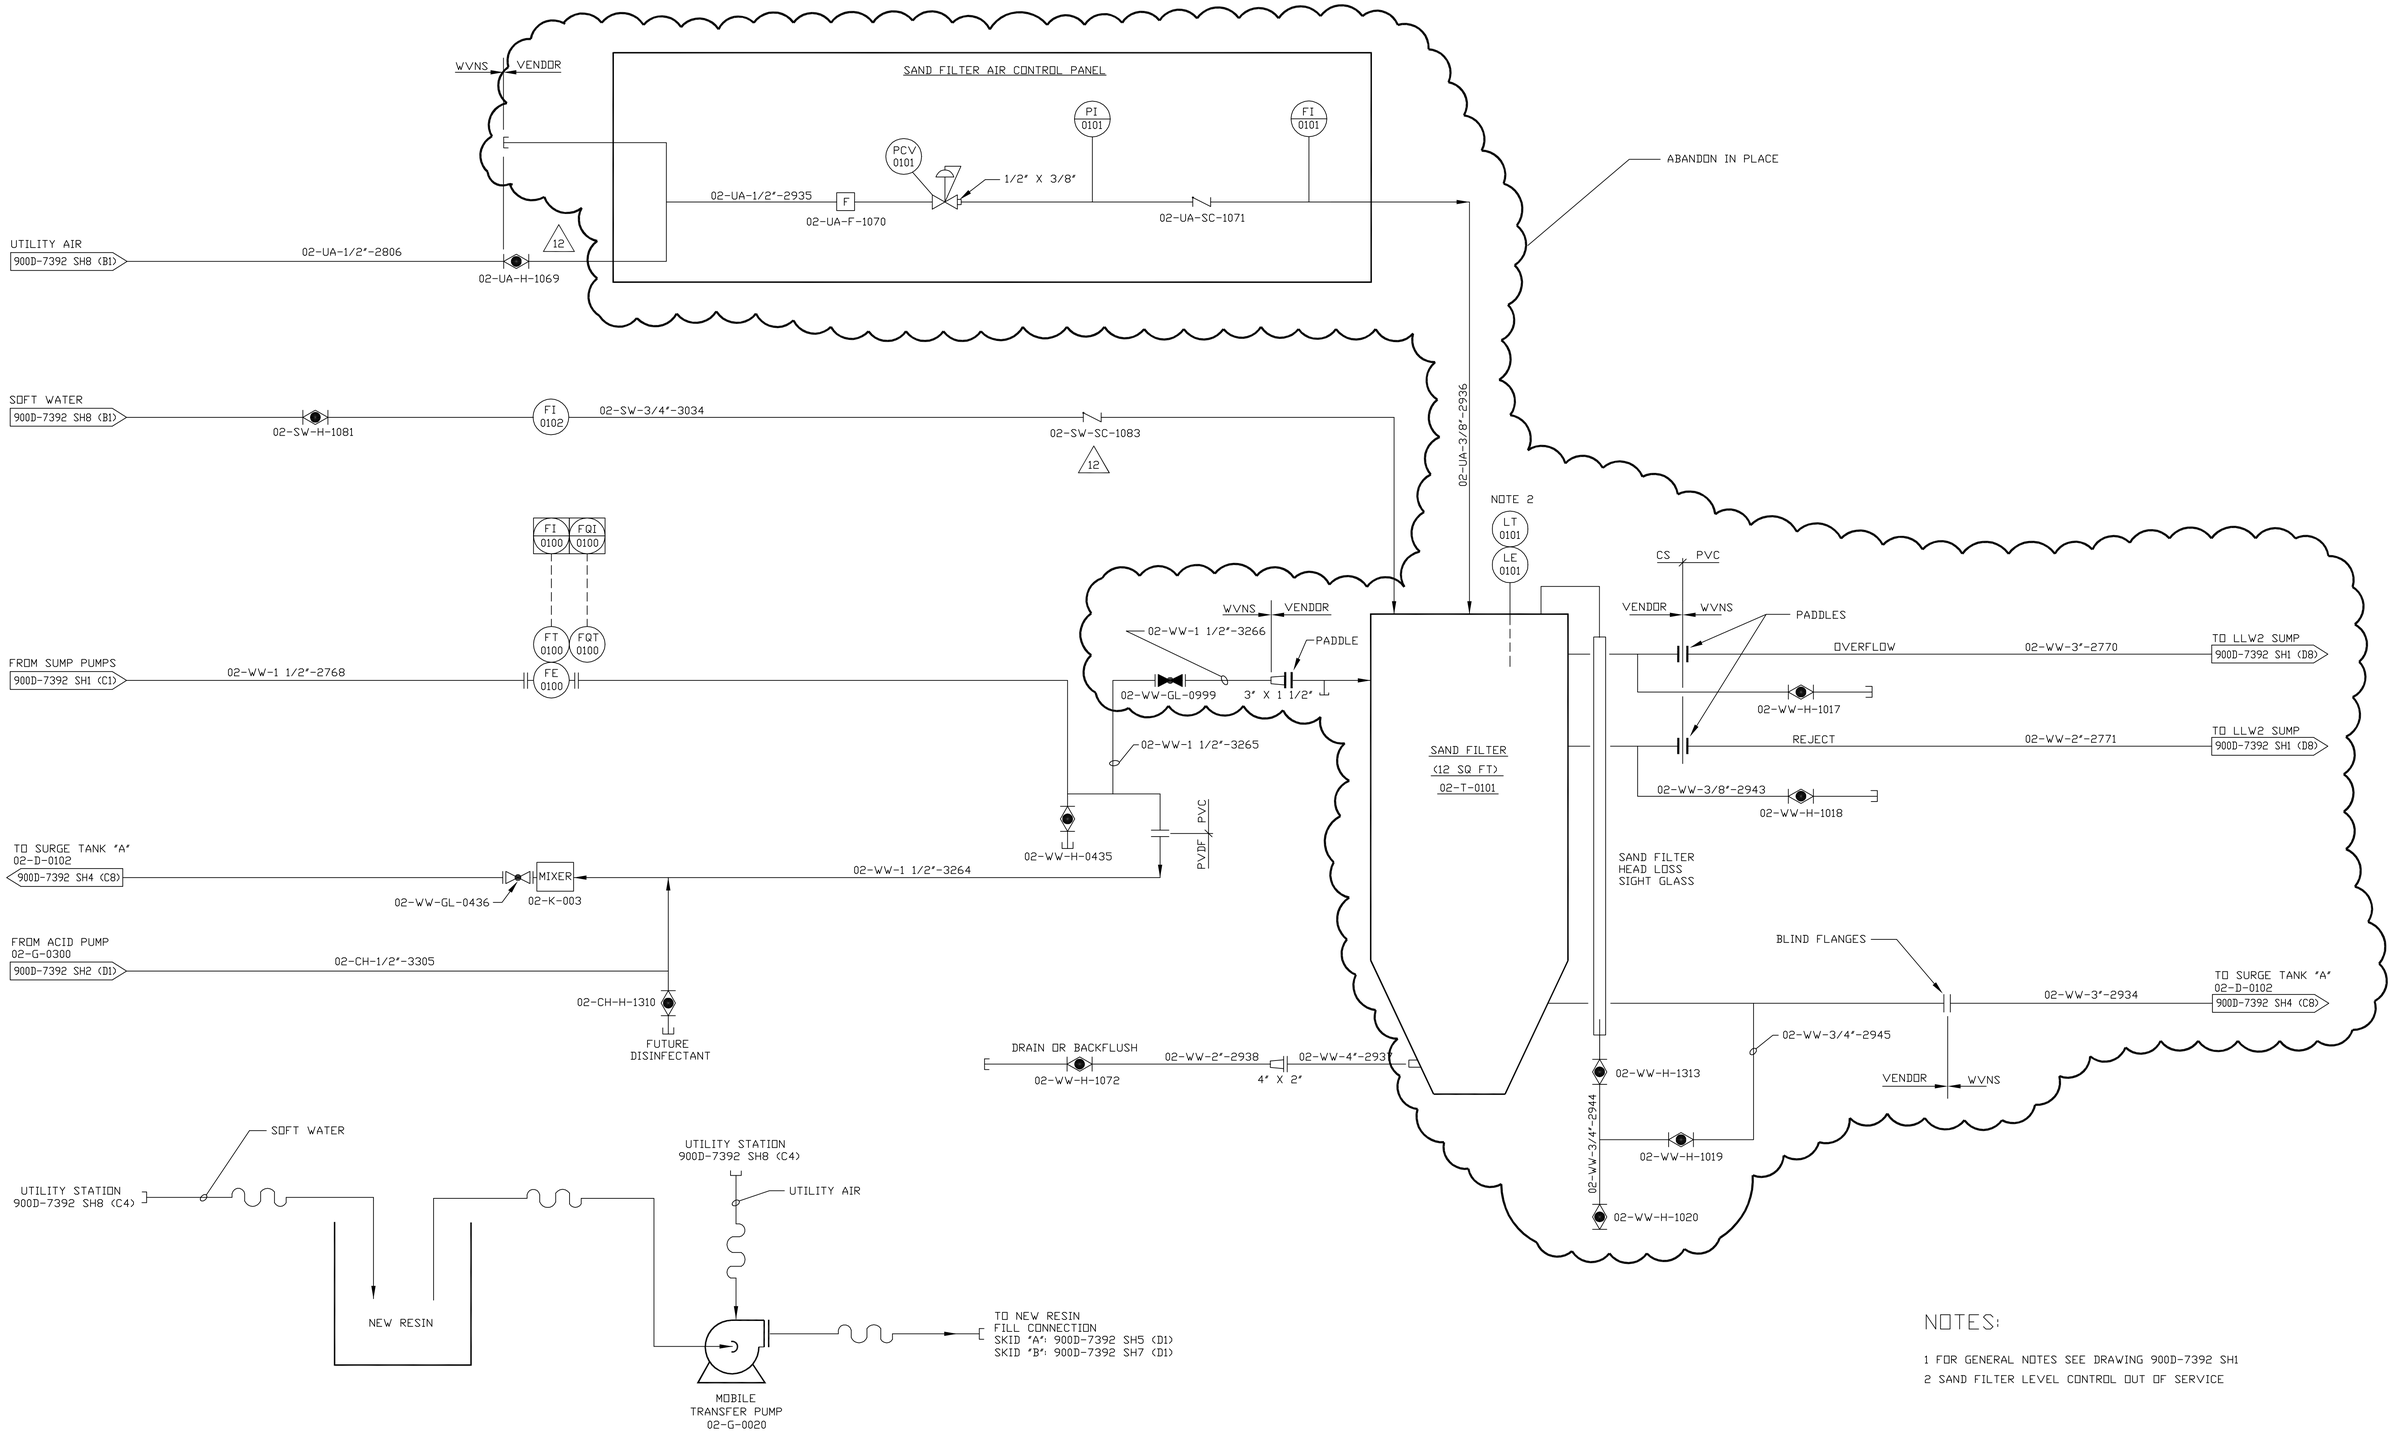

NOTES:

1 FOR GENERAL NOTES SEE DRAWING 900D-7392 SH1

2 SAND FILTER LEVEL CONTROL OUT OF SERVICE

REVISIONS

REV	DESCRIPTION	APVD
0	ER4060 12/17/97	JRH
1	ECN 11245 DLL 2/12/98	HAB
2	ECN 11296 DLL 3/6/98	HAB
3	ECN 11337 DMM 3/25/98	HAB
4	ECN 11470 DMM 6/26/98	DRS
5	ECN 11662 LRD 2/4/99	DRS
6	ECN 11997 MJC 4/7/99	HAB
7	ECN 12142 CAM 8/6/99	JLH
8	ECN 12329 DMM 1/18/2000	HAB
9	ECN 12526 DMM 3/17/2000	HAB
10	ECN 12531 DMM 4/5/2000	HAB
11	ECN 12762 DMM 10/26/2000	JLH
12	ECN 13505 BP 02/13/2003	HAB

VERIFY ALL DOCUMENTS FOR CURRENT REVISION AND PENDING CHANGES PRIOR TO EACH USE

INIT _____ DATE _____

UNLESS OTHERWISE SPECIFIED ALL DIMENSIONS IN INCHES

TOLERANCES: 2PL DEC ± N/A; 3PL DEC ± N/A; FRACTS ± N/A; ANGLES ± N/A; DO NOT SCALE DRAWING; FINISH N/A

FILE NAME 7392D003

PLOT SCALE 1=1.00

D SPEC NO. 3048

NEXT ASSEMBLY

DRAFTER D. MUELLER DATE 10/29/97

CHECKER R. ATENCIO DATE 11/20/97

ENGINEER J. LOPEZ DATE 11/20/97

A/E CONTRACT NO.

CODE IDENT NO.

FOR WEST VALLEY NUCLEAR SERVICES CO., INC. WEST VALLEY N.Y.

P & ID
LLW2 SYSTEM
SAND FILTER

DATABASE LINKED DRAWING.

SEE ENGINEERING RELEASE FORM (ER) FOR DRAWING APPROVAL SIGNATURES.

DWG SIZE D

SCALE NONE

WEIGHT

A/E DWG NO.

DWG NO. 900D-7392

REV 12

SHEET 3 OF

CAD DRAWING-DO NOT REVISE THIS ORIGINAL