VERIFY ALL DOCUMENTS FOR CURRENT REVISION AND PENDING CHANGES PRIOR TO EACH USE.
INIT_____ DATE_____

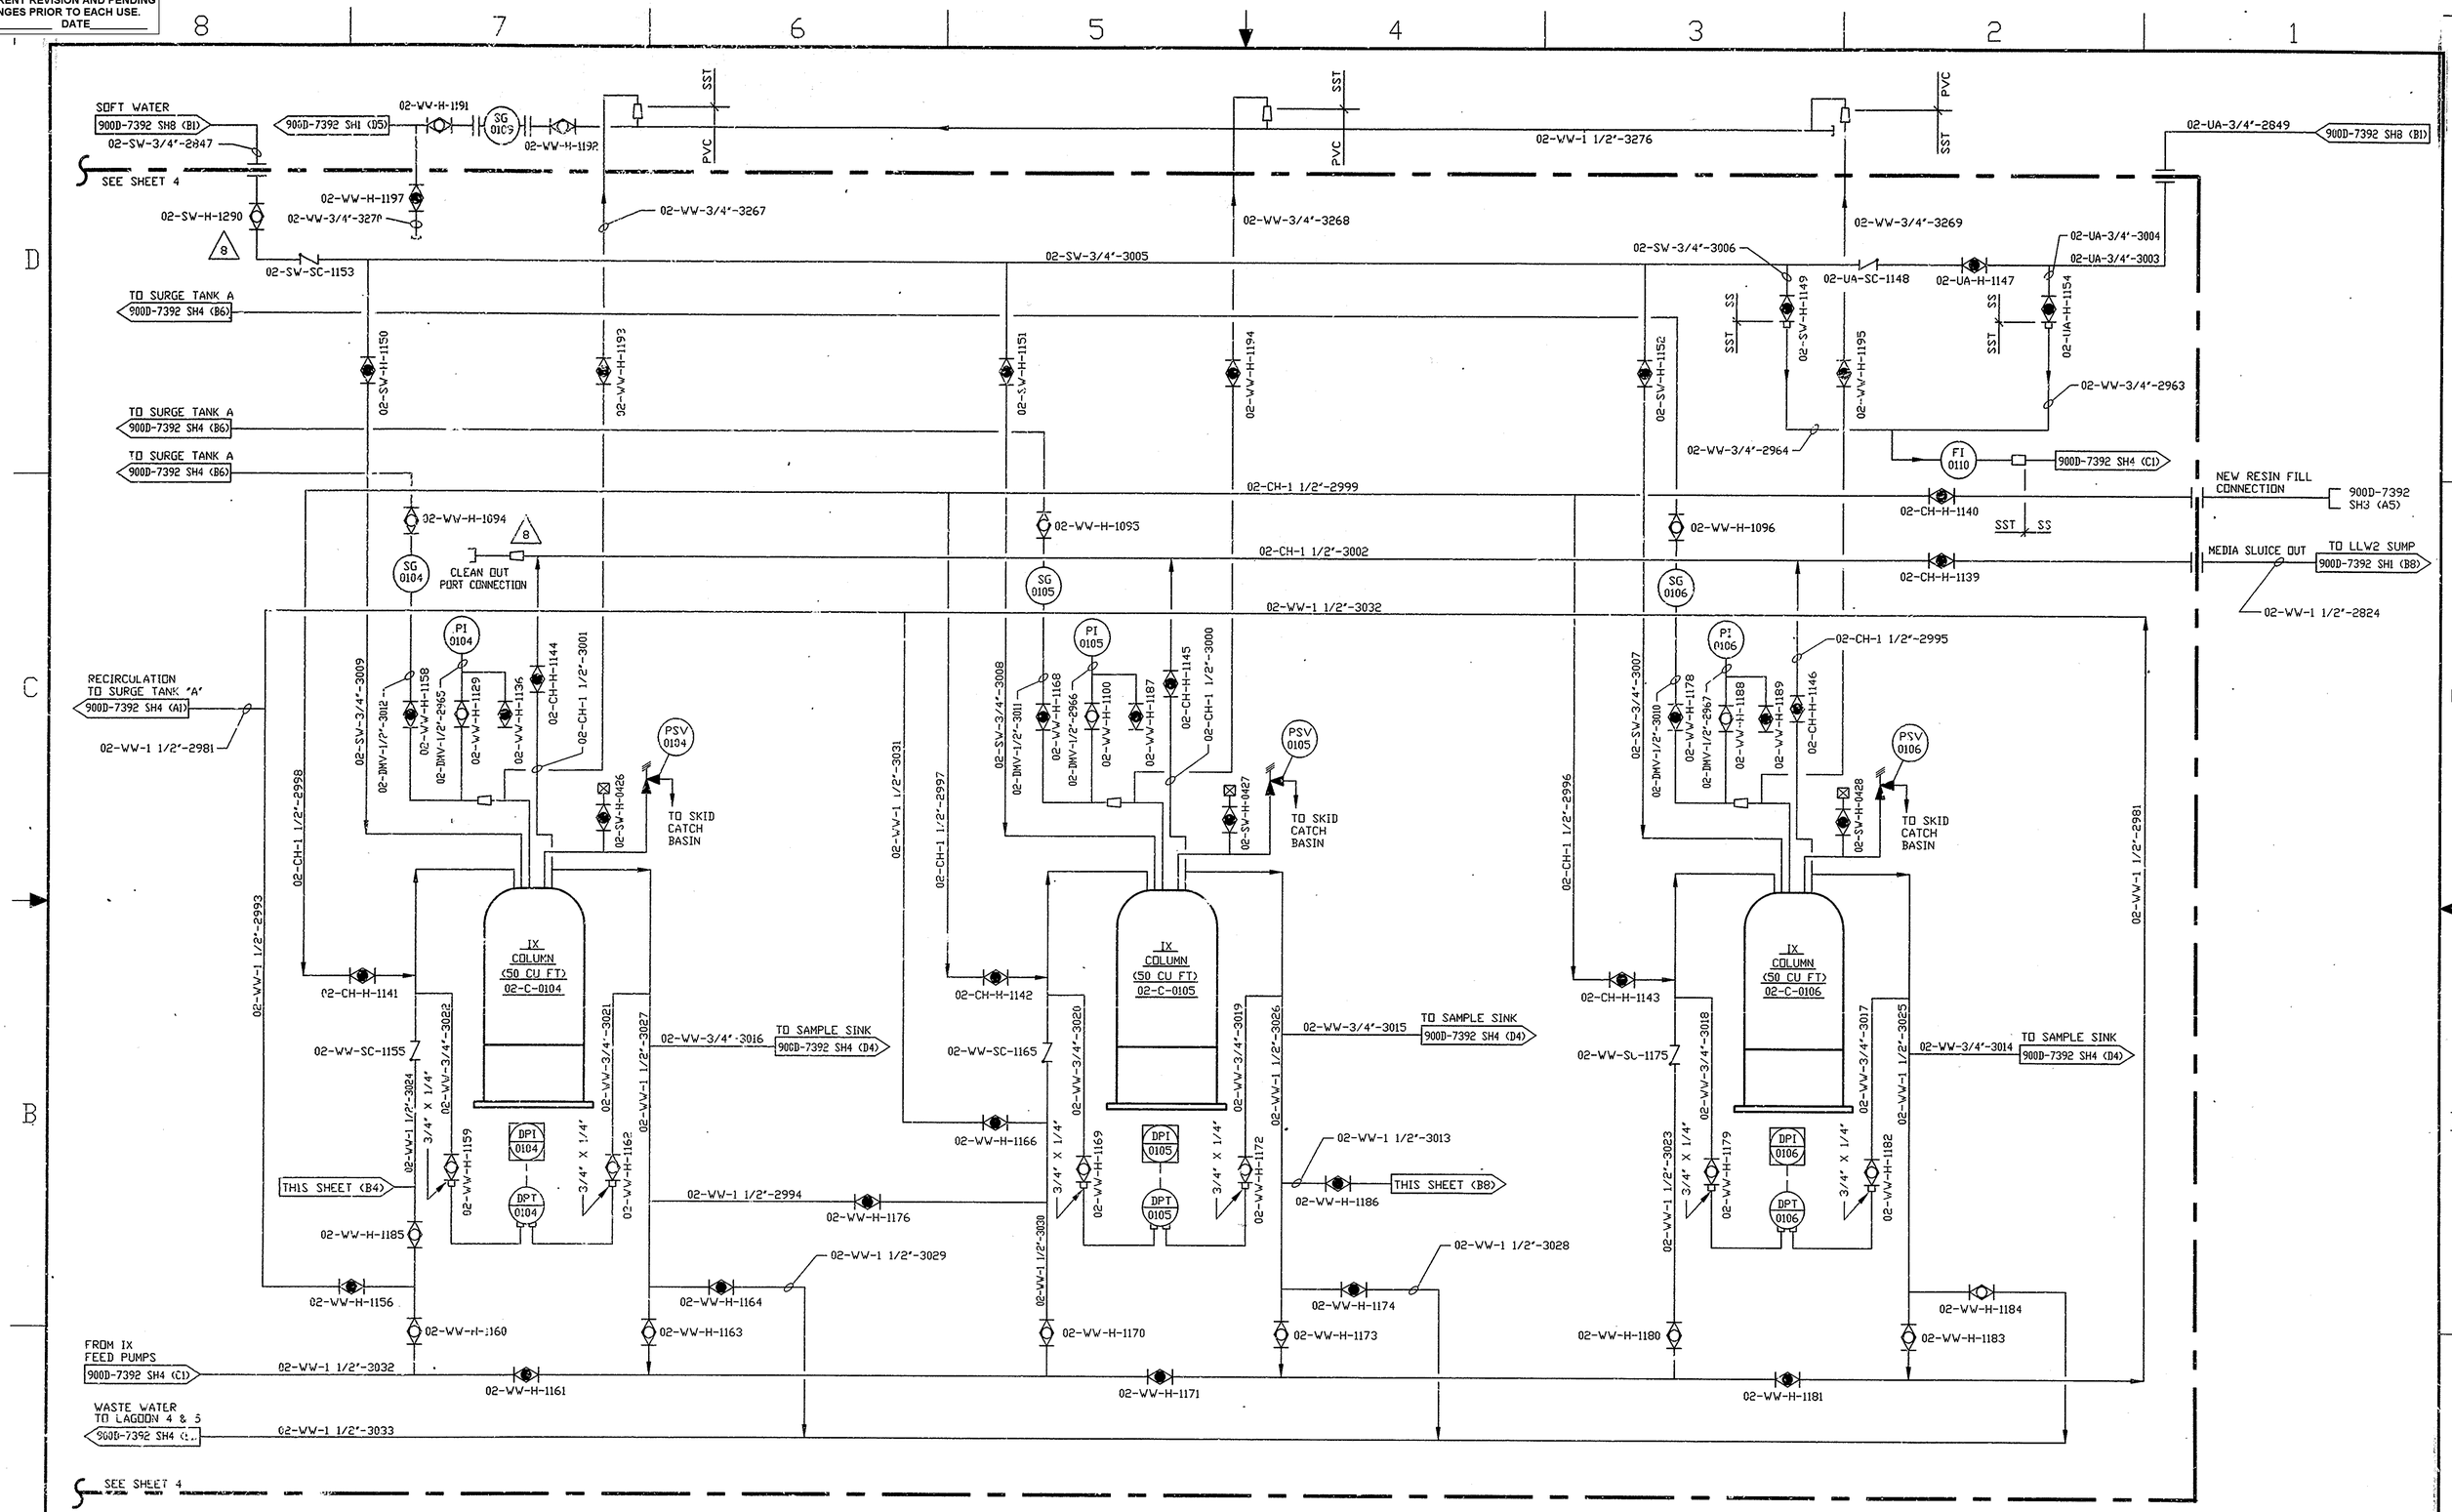

NOTE:

1 FOR GENERAL NOTES SEE DRAWING 900D-7392 SH1

REV	DESCRIPTION	APVD
0	ER4060 12/17/97	JRH
1	ECN 11252 & 11245 DLL 2/6/98	HAB
2	ECN 11337 DMM 3/25/98	HAB
3	ECN 11476 DMM 6/26/98	HAB
4	ECN 11581 DMM 7/21/98	HAB
5	ECN 12142 CAM 8/3/99	LH
6	ECN 12252 CAM 2/14/000	DPS
7	ECN 12531 DMM 3/4/2000	HAB
8	ECN 12762 DMM 10/26/2000	HAB

UNLESS OTHERWISE SPECIFIED ALL DIMENSIONS IN INCHES	DRAFTER D. MUELLER	DATE 10/29/97
TOLERANCES: 2PL DEC ± N/A; 3PL DEC ± N/A; FRACTS ± N/A; ANGLES ± N/A; DO NOT SCALE DRAWING; FINISH N/A	CHECKED R. ATENCIO	DATE 11/20/97
	ENGINEER J. LOPEZ	DATE 11/20/97
FILE NAME 7392D005		
PLOT SCALE 1=1.00		
D SPEC NO. 3048	DATABASE LINKED DRAWING	DWG SIZE D
NEXT ASSEMBLY	SEE ENGINEERING RELEASE FORM (ER) FOR DRAWING APPROVAL SIGNATURES	

A/E CONTRACT NO. — CODE IDENT NO.

FOR WEST VALLEY NUCLEAR SERVICES CO., INC. WEST VALLEY N.Y.

F & ID LLW2 SYSTEM SKID "A" IX COLUMNS

SCALE NONE — DWG NO. 900D-7392 — REV 8

WEIGHT — SHEET 5 OF

DRAWING-DO NOT USE THIS ORIGINAL

31 07:06:31 2000 JLH