VERIFY ALL DOCUMENTS FOR CURRENT REVISION AND PENDING CHANGES PRIOR TO EACH USE.
INIT_____ DATE_____

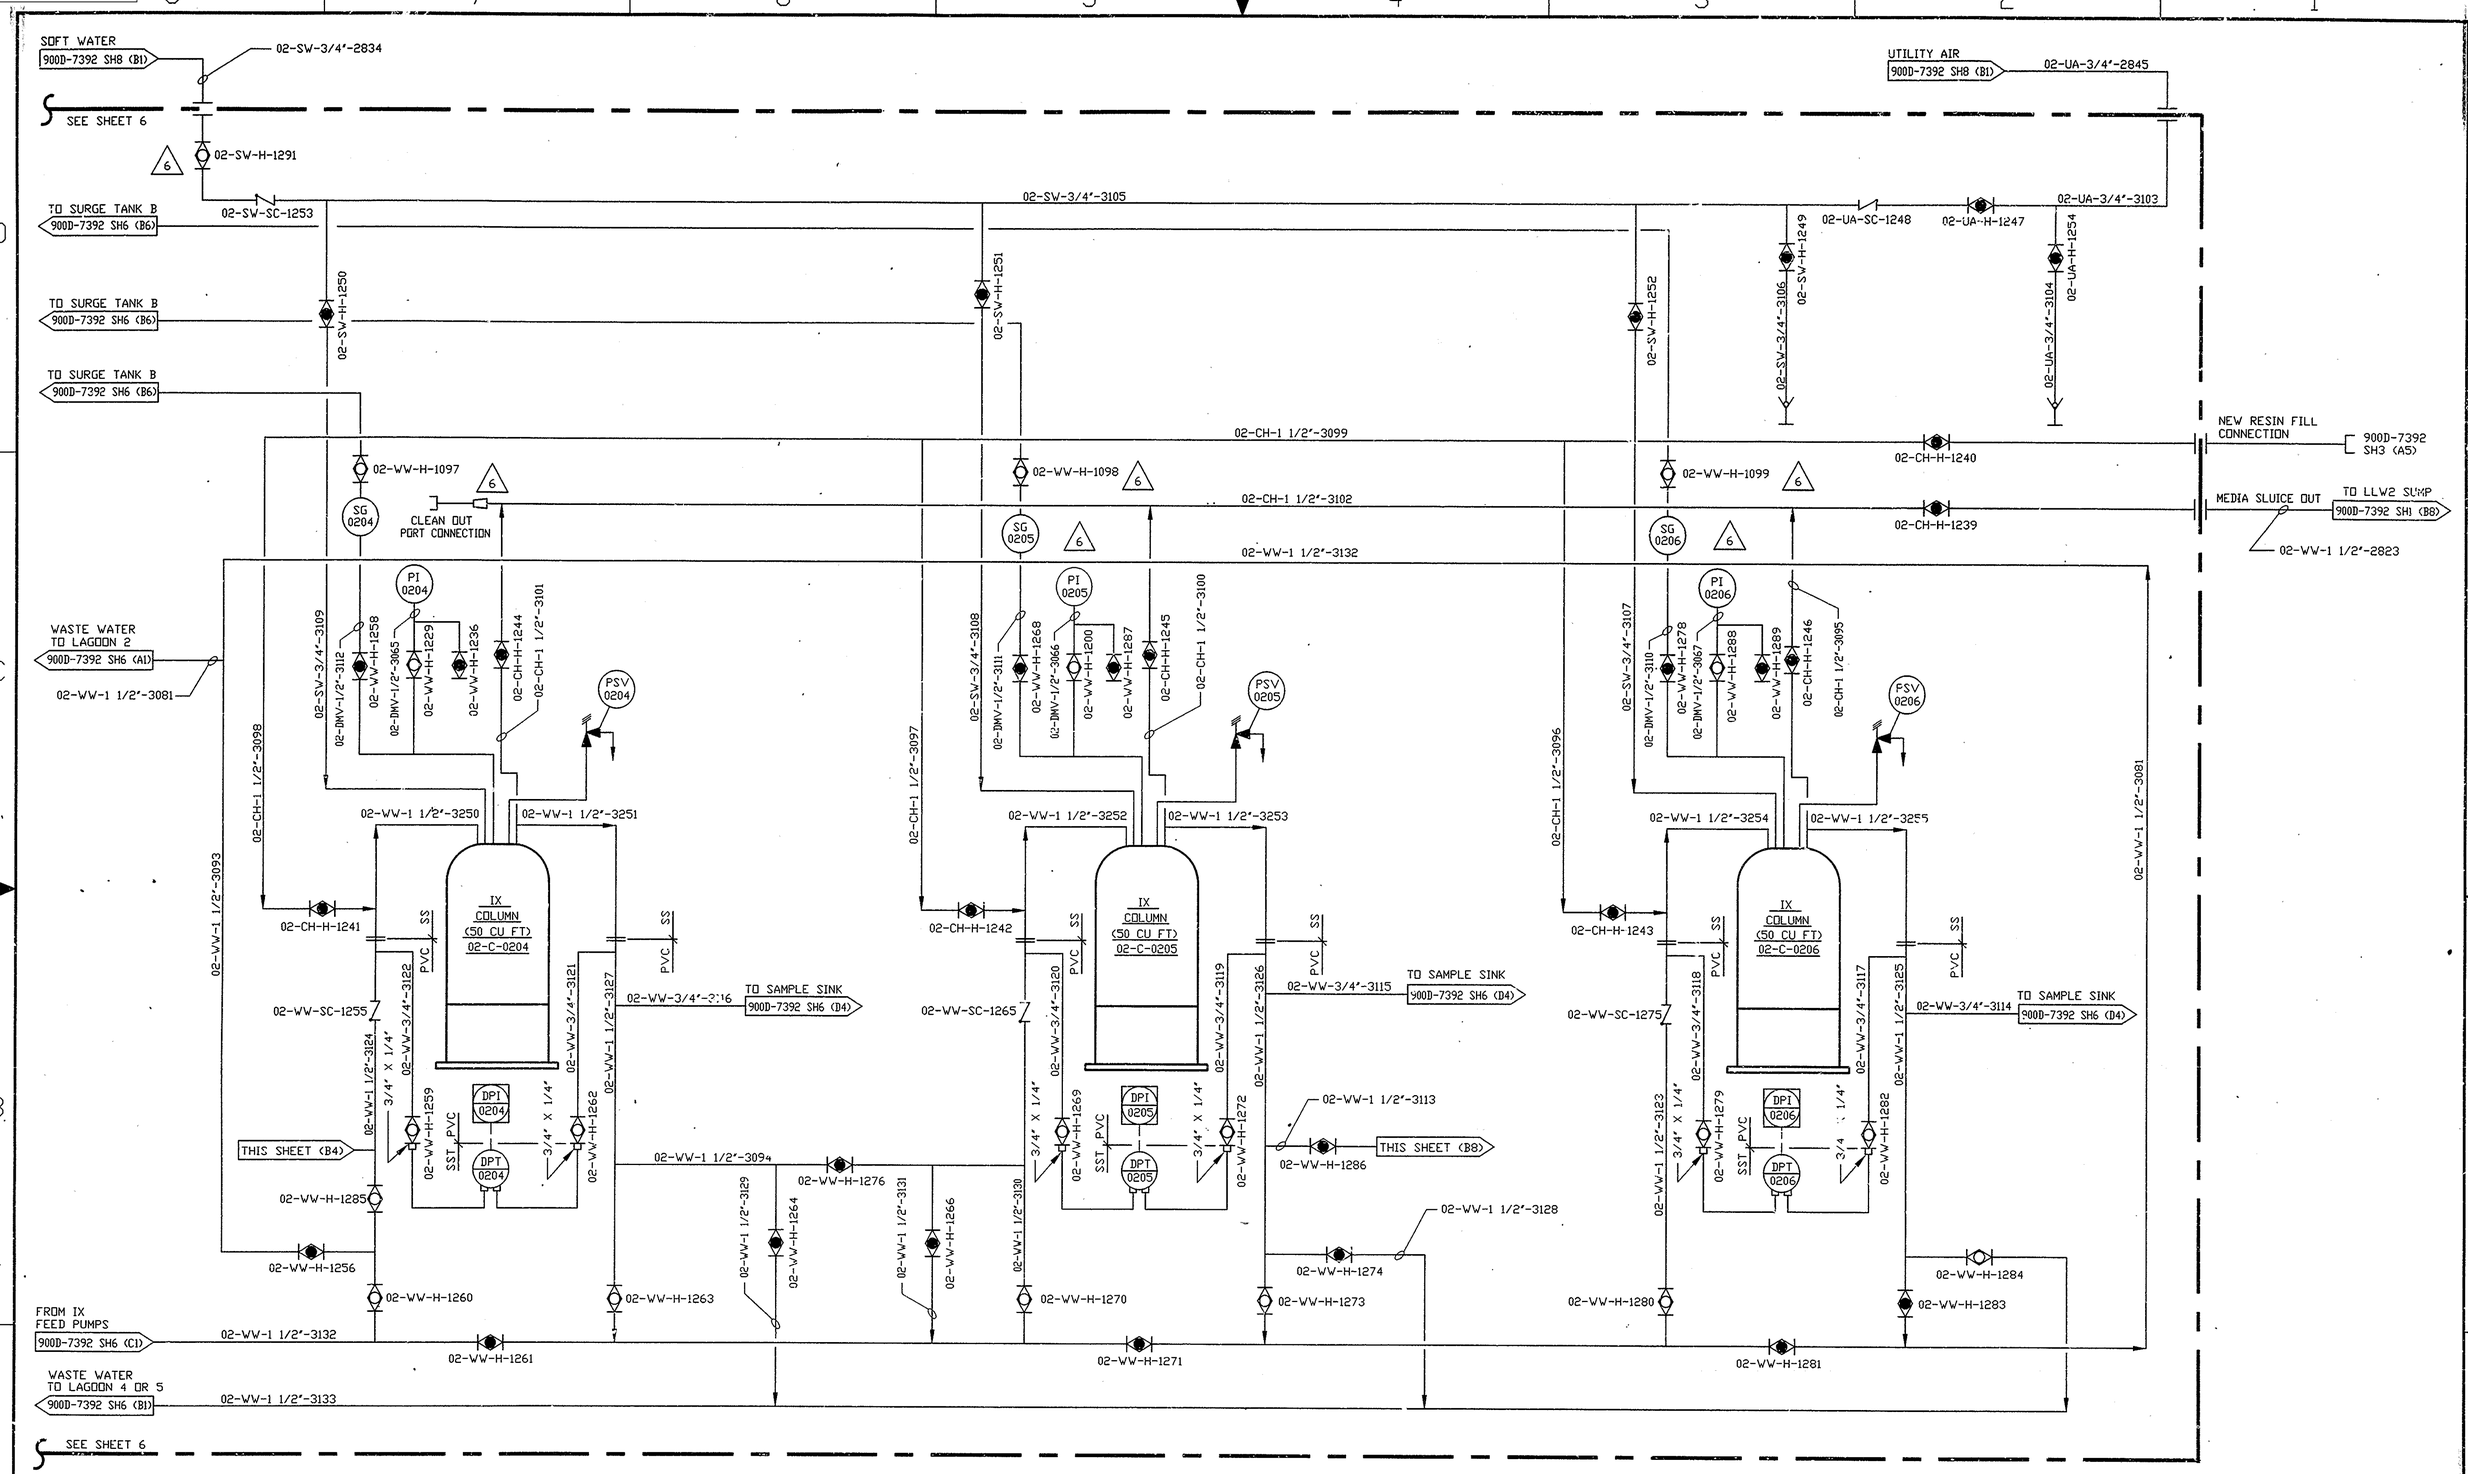

NOTE:

1 FOR GENERAL NOTES SEE DRAWING 900D-7392 SH1

REV	DESCRIPTION	APV'D
0	ER4060 12/17/97	JRH
1	ECN 11252 & 11245 DLL 12/6/98	HAB
2	ECN 11337 DMM 3/25/98	HAB
3	ECN 11470 DMM 6/26/98	HAB
4	ECN 11581 DMM 8/21/98	HAB
5	ECN 12142 CAM 8/9/98	JLH
6	ECN 12762 DMM 10/26/2000	

UNLESS OTHERWISE SPECIFIED ALL DIMENSIONS IN INCHES
TOLERANCES: 2PL DEC ± N/A, 3PL DEC ± N/A, FRACTS ± N/A, ANGLES ± N/A, FINISH N/A
DO NOT SCALE DRAWING
FILE NAME 7392D007
PLOT SCALE 1=1.00
D SPEC NO. 3048
NEXT ASSEMBLY

DRAFTER D. MUELLER DATE 10/29/97
CHECKER R. ATENCIO DATE 11/20/97
ENGINEER J. LOPEZ DATE 11/20/97

A/E CONTRACT NO. CODE IDENT NO.
FOR WEST VALLEY NUCLEAR SERVICES CO., INC. WEST VALLEY N.Y.

P & ID
LLW2 SYSTEM
SKID "B" IX COLUMNS

DATABASE LINKED DRAWING
SEE ENGINEERING RELEASE FORM (ER) FOR DRAWING APPROVAL SIGNATURES.
DWG SIZE D
SCALE NONE
WEIGHT
A/E DWG NO.
DWG NO. 900D-7392
REV 6
SHEET 7 OF

DRAWING-DO NOT USE THIS ORIGINAL

31 07:06:44 2000 JLH