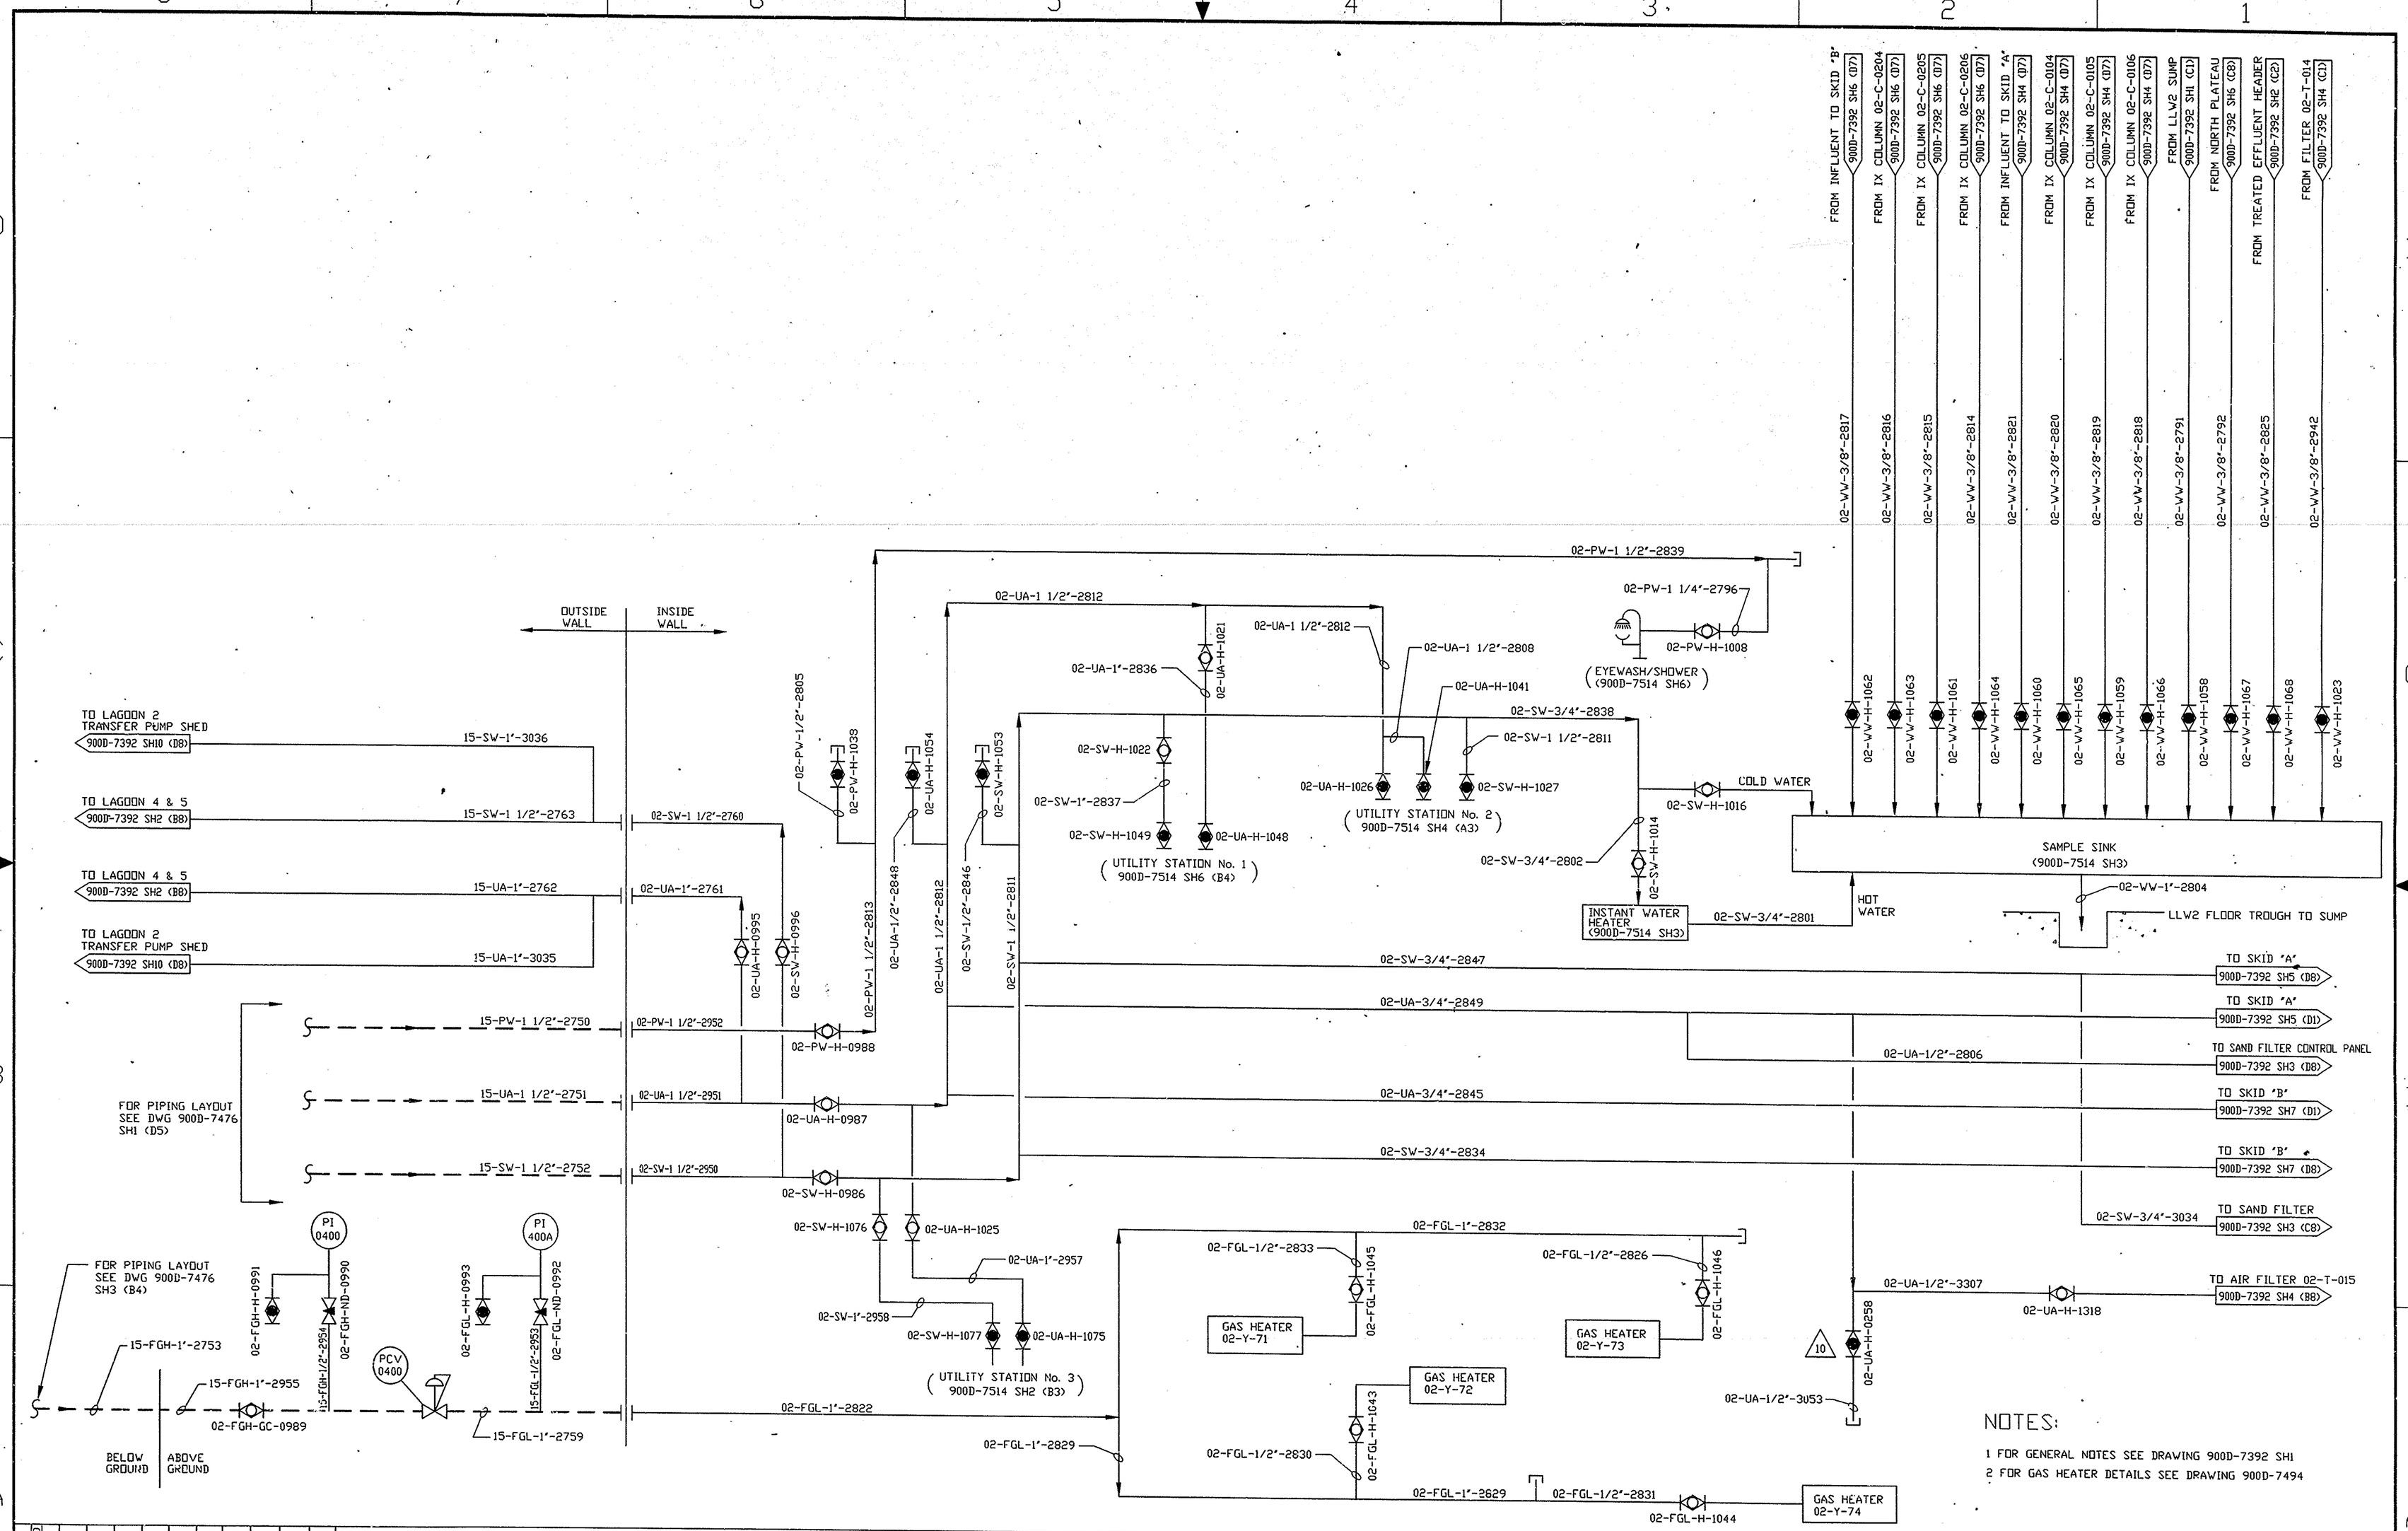

NOTES:

1 FOR GENERAL NOTES SEE DRAWING 900D-7392 SH1

2 FOR GAS HEATER DETAILS SEE DRAWING 900D-7494

REVISIONS

REV	DESCRIPTION	APVD
0	ER4060 12/17/97	JRH
1	ECN 11245 DLL 2/13/98	HAB
2	ECN 11296 DLL 3/6/98	HAB
3	ECN 11337 DMM 3/26/98	HAB
4	ECN 11470 & 11526 DMM 6/26/98	JRS
5	ECN 11562 LRD 2/24/99	DRS
6	ECN 12227 JAB 9/21/99	DRS
7	ECN 12526 DMM 3/16/2000	HAB
8	ECN 12531 DMM 4/5/2000	HAB
9	ECN 12762 DMM 10/27/2000	HAB
10	ECN 12973 LRD 10/4/2001	HAB

VERIFY ALL DOCUMENTS FOR CURRENT REVISION AND PENDING CHANGES PRIOR TO EACH USE

INIT _____ DATE _____

UNLESS OTHERWISE SPECIFIED ALL DIMENSIONS IN INCHES

TOLERANCES: 2PL DEC ± N/A; 3PL DEC ± N/A; FRACTS ± N/A; ANGLES ± N/A; DO NOT SCALE DRAWING; FINISH N/A

FILE NAME 7392D008

PLOT SCALE 1=1.00

D SPEC NO. 3048

NEXT ASSEMBLY

DRAFTER D. MUELLER DATE 11/10/97

CHECKER R. ATENCIO DATE 11/20/97

ENGINEER J. LOPEZ DATE 11/20/97

A/E CONTRACT NO.

CODE IDENT NO.

FOR WEST VALLEY NUCLEAR SERVICES CO., INC. WEST VALLEY N.Y.

P & ID LLW2 SYSTEM UTILITIES

DATABASE LINKED DRAWING.

SEE ENGINEERING RELEASE FORM (ER) FOR DRAWING APPROVAL SIGNATURES.

DWG SIZE D

SCALE NONE

WEIGHT

DWG NO. 900D-7392

REV 10

A/E DWG NO.

SHEET 8 OF

CAD DRAWING-DO NOT REVISE THIS ORIGINAL