VERIFY ALL DOCUMENTS FOR CURRENT REVISION AND PENDING CHANGES PRIOR TO EACH USE.
INIT_____ DATE_____

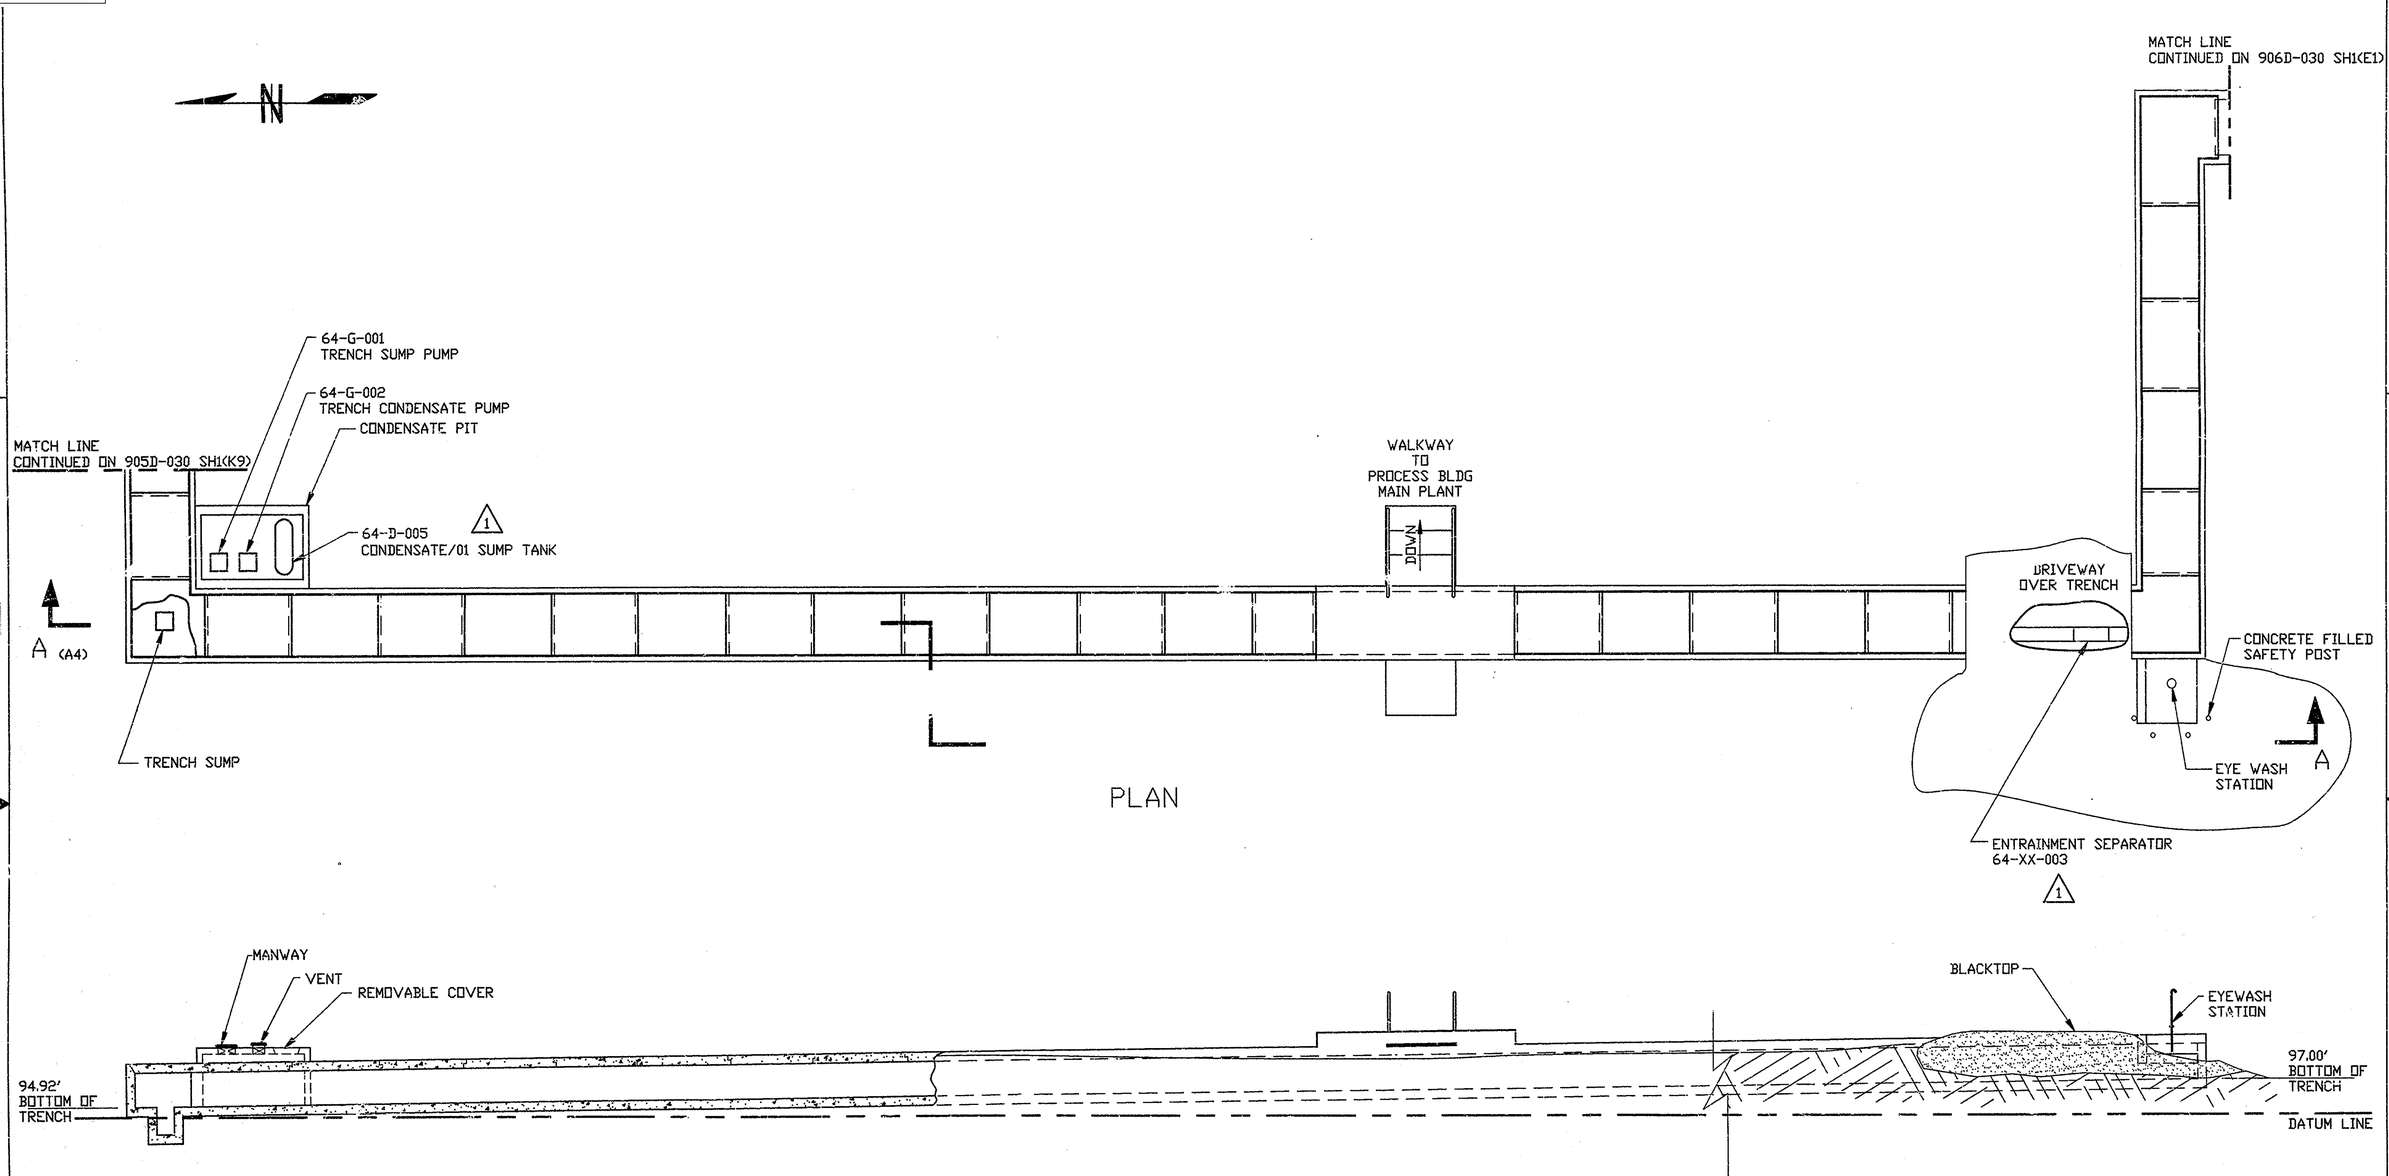

PLAN

SECTION A-A (C9)

1 FOR REFERENCE DRAWINGS, SEE DWG 906D-083 SH1

QTY REQD	ITEM NO.	NOMENCLATURE OR DESCRIPTION	PART OR IDENTIFYING NO.	MATERIAL OR SPEC

PARTS LIST

REV	DESCRIPTION	APVD
0	ER2520 2/2/93	JRH
1	ECN 6323 JLH 05/06/93	

UNLESS OTHERWISE SPECIFIED	DRAFTER J L HENRY	DATE 11-12-92
ALL DIMS IN INCHES	CHECKER H. BARKER	DATE 01/29/93
TOLERANCES-DO NOT SCALE	ENGR. RICHARD W. MARTIN	DATE 01/29/93
2 PL DEC ± N/A / 3 PL DEC ± N/A / ANGLES ± N/A	COG.MGR.APPVL T E COTTRELL	DATE 02/02/93
FRACTIONS ± 1/16	SYS.ENGR.APPVL R F VANCE	DATE 01/29/93
D.SPEC.NO. 2084	Q.A.APPVL R N KRAPF	DATE 02/01/93
NEXT ASSEMBLY	DFTG.SUPR. JOHN HORTON	DATE 02/02/93

A/E CONTRACT NO. CODE IDENT. NO.

FOR
WEST VALLEY NUCLEAR SERVICES CO.,INC.
WEST VALLEY, NEW YORK

VF
GENERAL ARRANGEMENT
NOx TRENCH

DWG SIZE D | SCALE 1/8"=1'-0" | WEIGHT | DWG NO. 906D-030 | REV 1
A/E DWG NO. | SHEET 2 OF

CAD DRAWING-DO NOT REVISE THIS ORIGINAL

1=96