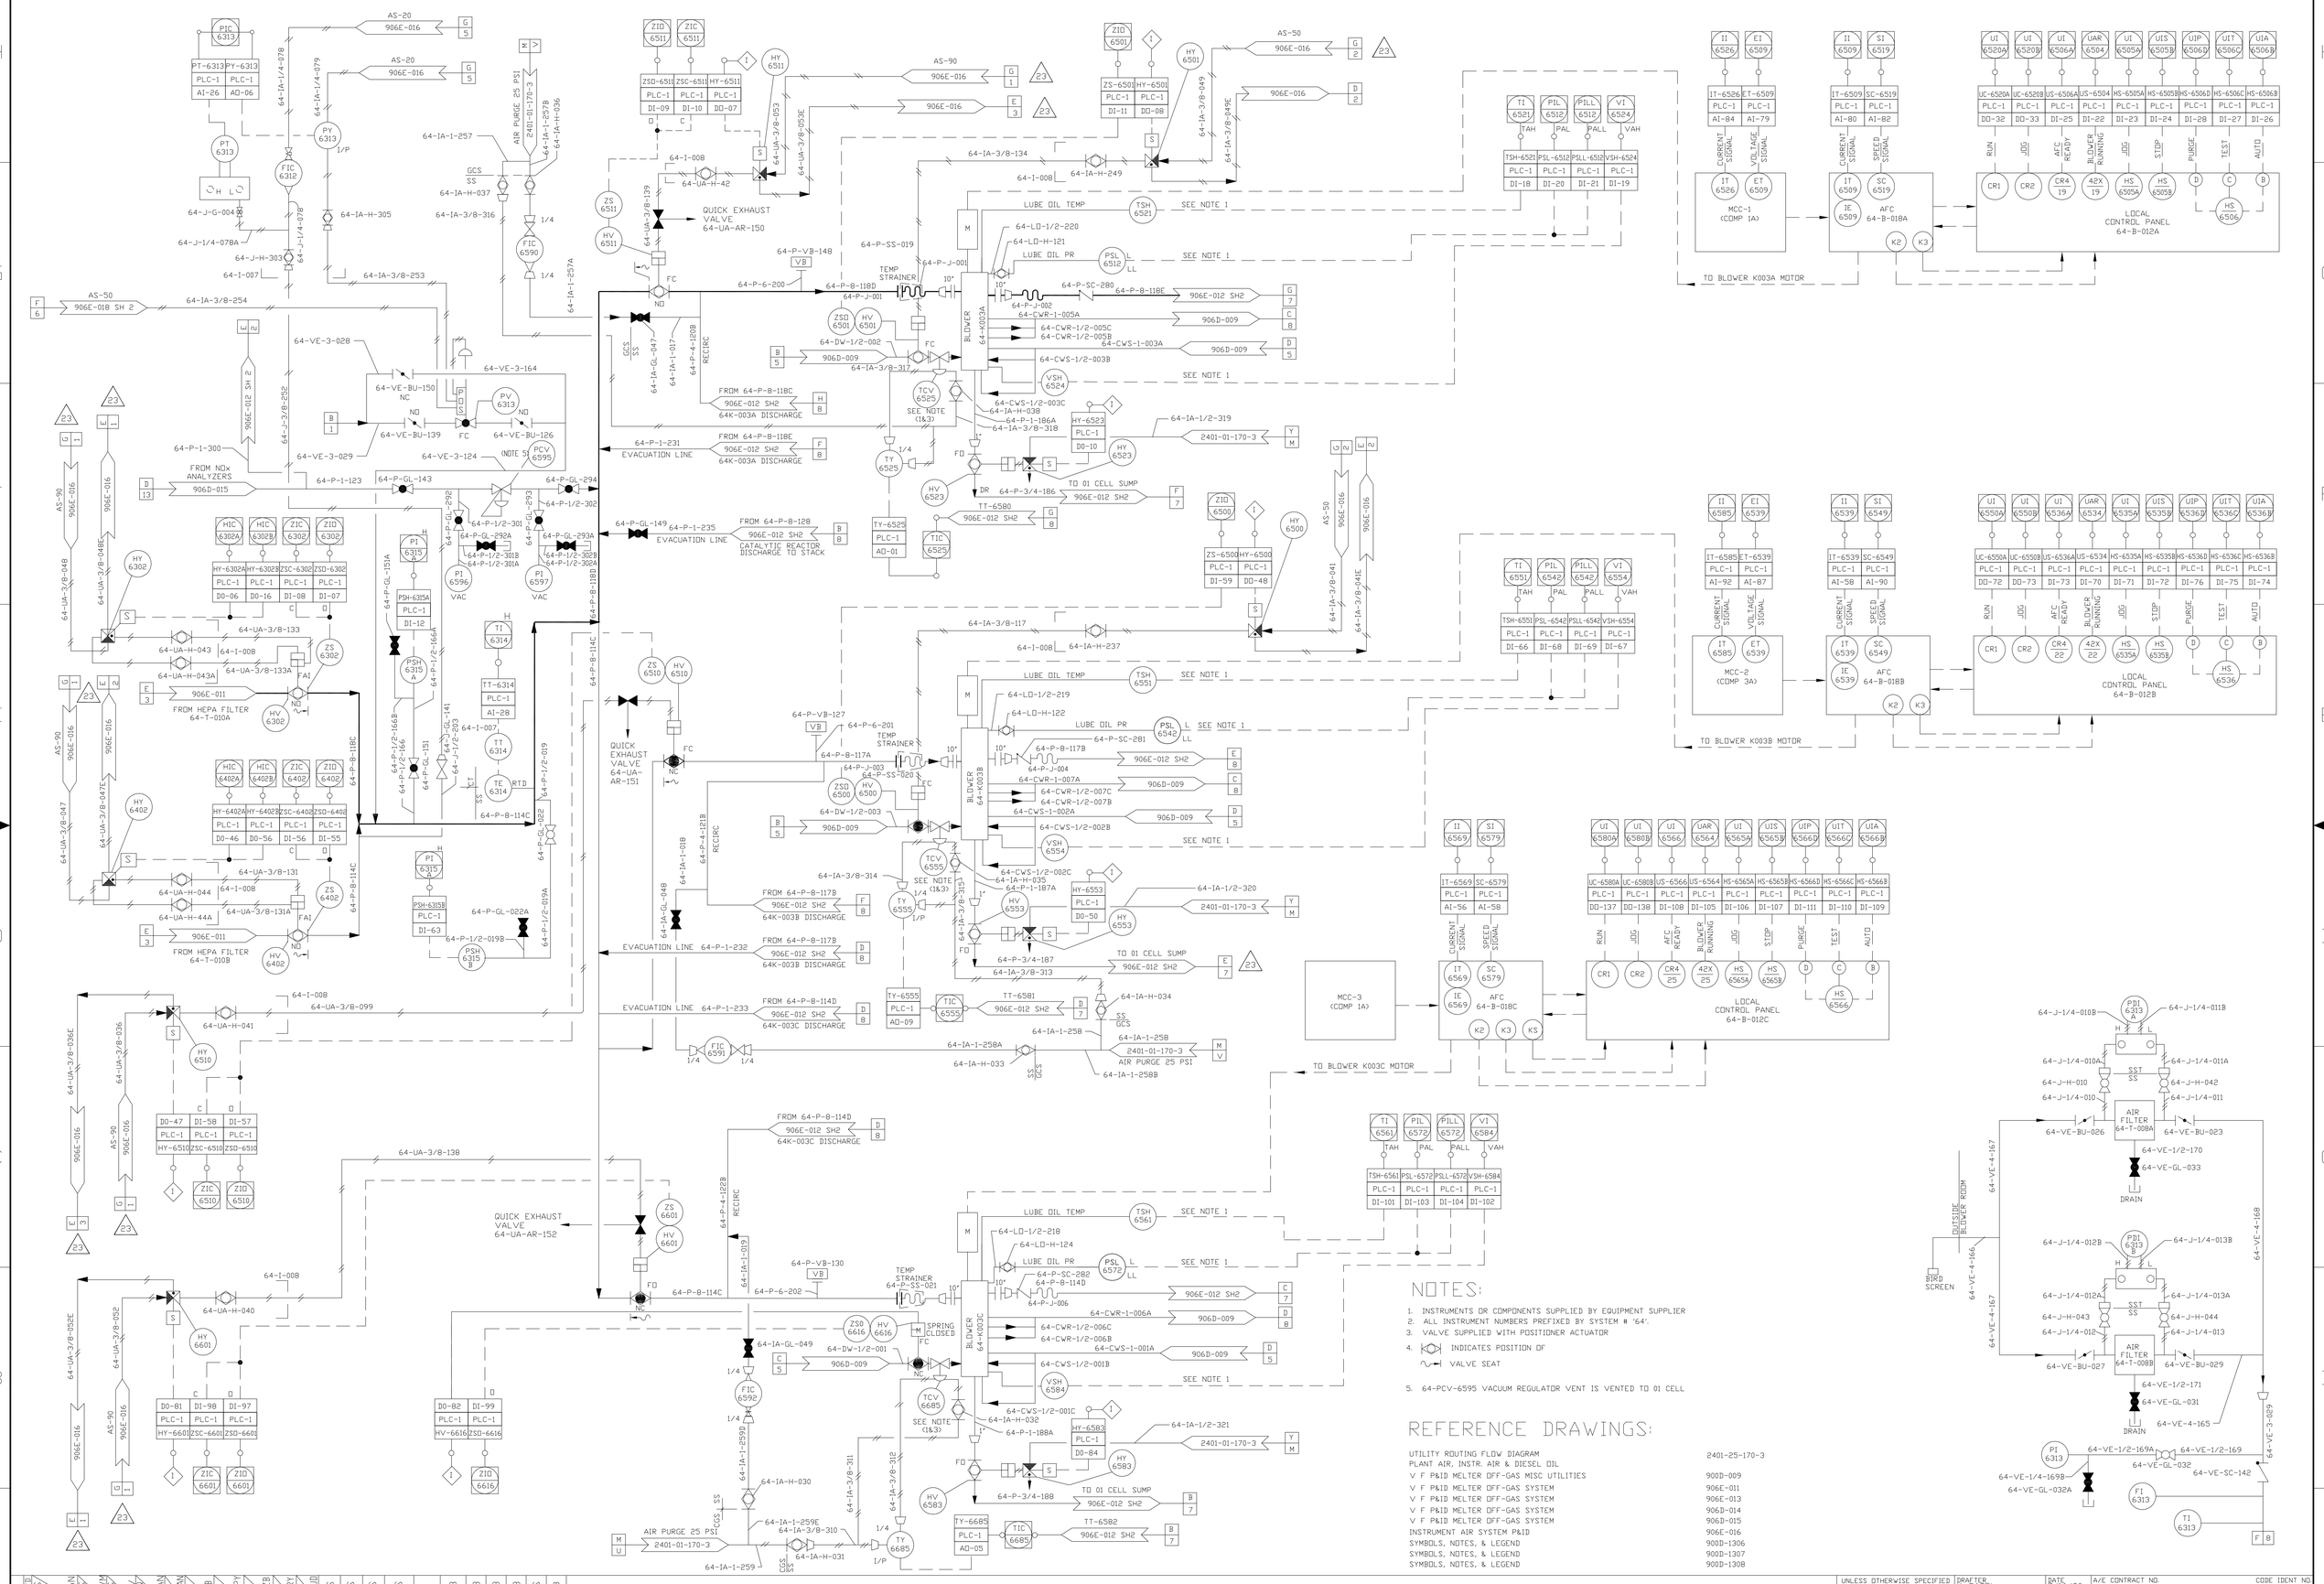

NOTES:

1. INSTRUMENTS OR COMPONENTS SUPPLIED BY EQUIPMENT SUPPLIER
2. ALL INSTRUMENT NUMBERS PREFIXED BY SYSTEM # '64'.
3. VALVE SUPPLIED WITH POSITIONER ACTUATOR
4. INDICATES POSITION OF VALVE SEAT
5. 64-PCV-6595 VACUUM REGULATOR VENT IS VENTED TO 01 CELL

REFERENCE DRAWINGS:

UTILITY ROUTING FLOW DIAGRAM PLANT AIR, INSTR. AIR & DIESEL OIL	2401-25-170-3
V F P&ID MELTER OFF-GAS MISC UTILITIES	906D-009
V F P&ID MELTER OFF-GAS SYSTEM	906E-011
V F P&ID MELTER OFF-GAS SYSTEM	906E-013
V F P&ID MELTER OFF-GAS SYSTEM	906D-014
V F P&ID MELTER OFF-GAS SYSTEM	906D-015
INSTRUMENT AIR SYSTEM P&ID	906E-016
SYMBOLS, NOTES, & LEGEND	906D-1306
SYMBOLS, NOTES, & LEGEND	906D-1307
SYMBOLS, NOTES, & LEGEND	906D-1308

VERIFY ALL DOCUMENTS FOR CURRENT REVISION AND PENDING CHANGES PRIOR TO EACH USE
INIT _____ DATE _____

REV	DESCRIPTION	APVD	DRSY
3	REVISED & REDRAWN PER ECN 3746 LWS 3/21/91 12/15/92 JLH	PAN	DRS
4	GEN REV PER ECN 5937 2/9/93	RKM	DRS
5	GEN REV PER ECN 5989 2/19/93	MK	RMK
6	GEN REV PER HLN 6/11/93	PAN	KWG
7	GEN 6136 SRC 04/04/93	PAN	PAN
8	GEN REV PER JHS 5/5/93	HAB	ZB
9	GEN REV PER ECN 7815 ECN 8/2/94	KQ	RPY
10	GENERAL ECN 8407 HAB 11/17/94	GLS	ZB
11	ECN 8795 RKS 10/13/95	GLS	RPY
12	ECN 8795 SRD 4/12/95	GLS	DJD
13	ECN 8810 RJW 05/02/95	GLS	DRS
14	ECN 8892 MJL 5/12/95	DRS	DRS
15	ECN 8779 KJH 5/17/95	DRS	DRS
16	REV PER ECN 9130, ECN TM-T059 LRP 8/16/95	GLS	GLS
17	ECN 9286 SAB 10/12/95	KQ	HAB
18	ECN 9627 SAB 02/13/96	HAB	HAB
19	ECN 9961 KAJ 5/13/96	HAB	HAB
20	ECN 9922 DAK 6/4/96	HAB	HAB
21	GEN ECN 10037 JHS 12/19/96	HAB	HAB
22	ECN 11393 DAK 7/27/98	DRS	DRS
23	ECN 25506 07/03/2003	HAB	HAB

UNLESS OTHERWISE SPECIFIED ALL DIM IN INCHES
TOLERANCES: DPL DEC ± N/A; DPL DEC ± N/A; FRACTS ± N/A; ANGLES ± N/A; FINISH N/A; DO NOT SCALE DRAWING
FILE NAME 129221
PLOT SCALE 1=1.00
B SPEC NO. E8810
NEXT ASSEMBLY

DRAFTER Y. PATEL — DATE 7/16/90
CHECKER P. PANASCI — DATE
ENGINEER R. LEWKO — DATE 7/16/90

A/E CONTRACT NO. — CODE IDENT NO.
FOR WEST VALLEY NUCLEAR SERVICES CO., INC. WEST VALLEY N.Y.

VITRIFICATION FACILITY P & ID OFF-GAS SYSTEM

SEE ENGINEERING RELEASE FORM (ER) FOR DRAWING APPROVAL SIGNATURES.

DWG SIZE E — SCALE 1=1 — WEIGHT — A/E DWG NO. — DWG NO. 906E-012 — REV 23 — SHEET 1 OF 2

CAD DRAWING-DO NOT REVISE THIS ORIGINAL