VERIFY ALL DOCUMENTS FOR CURRENT REVISION AND PENDING CHANGES PRIOR TO EACH USE.
INIT_____ DATE_____

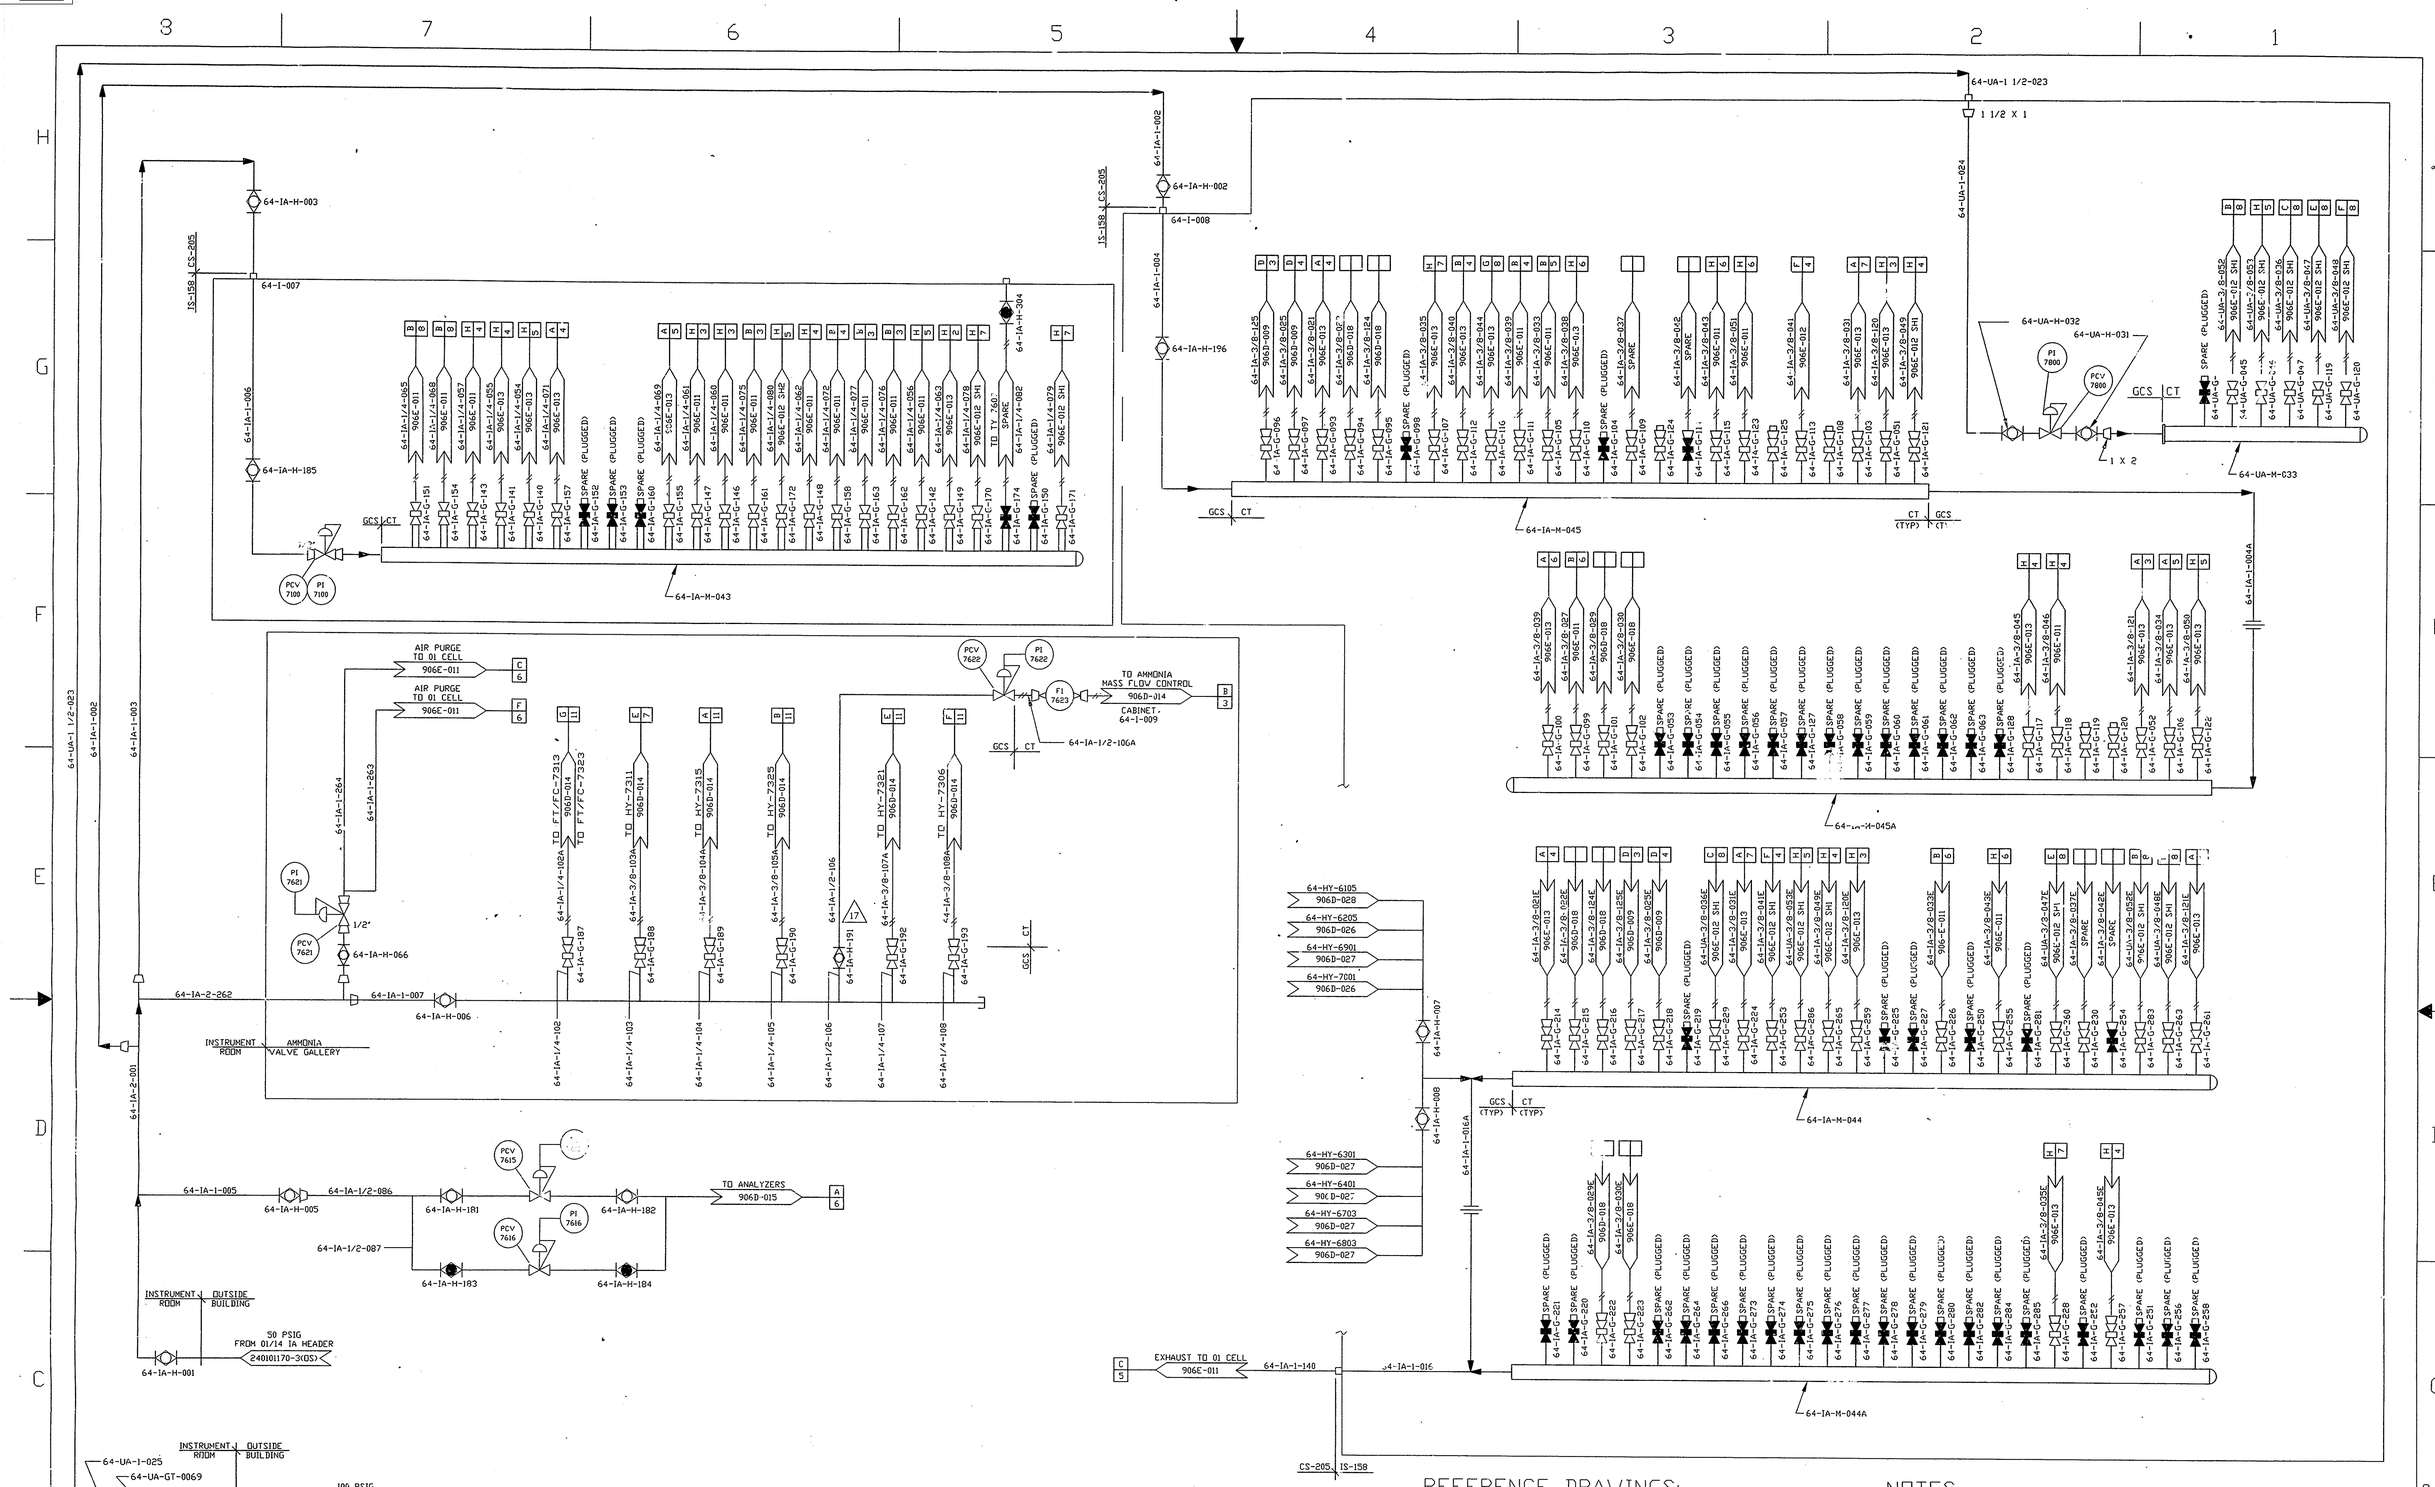

REFERENCE DRAWINGS:

SYMBOLS, NOTES & LEGEND	900D-1306
SYMBOLS, NOTES & LEGEND	900D-1307
SYMBOLS, NOTES & LEGEND	900D-1308
V.F. P&ID MELTER OFF-GAS SYSTEM	906E-011
V.F. P&ID MELTER OFF-GAS SYSTEM	906E-012
V.F. P&ID MELTER OFF-GAS SYSTEM	906E-013
V.F. P&ID MELTER OFF-GAS SYSTEM	906D-014
V.F. P&ID MELTER OFF-GAS SYSTEM	906D-015
HVAC AIR FLOW DIAGRAM & P&ID	906D-018
UTILITY FLOW DIAGRAM PLANT & INSTR. AIR,OXYGEN,DIESEL OIL & AIR SAMPLER	2401-01-170-3

NOTES

1) ALL INSTRUMENTS NUMBERS PREFIXED BY SYSTEM NO '64'.

QTY REQD	ITEM NO.	NOMENCLATURE OR DESCRIPTION	PART OR IDENTIFYING NO.	MATERIAL OR SPEC

PARTS LIST

REV	DESCRIPTION	APVD
0	ER 2193 9/24/91	JRH
1	GEN REV PER ECN 1523 7/29/91	HAB/BLG
2	REV & RCDRAW PER ECN 5909 WAS D SIZE LRK 1/29/93	DRS/PAN
3	ECN 5995 SRC 02/19/93	HAB/PAN
4	GEN REV PER ECN 6137 SRC 03/30/93	KMK/PAN
5	ECN 6136 SRC 04/04/93	KMK/PAN
6	GEN REV PER ECN 6598 AAJ 9/23/93	HAB/BLG
7	ECN 7193 DJN 3/11/94	HAB/KRB
8	ECN 7815 SRD 9/13/94	KO/RPV
9	ECN 8795 SRD 4/13/95	GLC/DJD
10	ECN NOX-1167 ECN 8737 5/11/95	HAB
11	ECN 8142 95	GL
12	ECN NOX-1 9193 AAJ 6/21/95	GLC
13	ECN 9286 SAB 10/13/95	KO
14	ECN 9792 SRD [illegible]/96	HAB
15	ECN [illegible] BP 5/01/96	[illegible]
16	ECN 10315 HAB 10/22/96	DRS
17	ECN 11827 BP 01/21/99	KMK

UNLESS OTHERWISE SPECIFIED	DRAFTER R. LEWKO	DATE 07-24-90	A/E CONTRACT NO. / CODE IDENT. NO.
ALL DIM IN INCHES	CHECKER A. VIRGO	DATE 07-24-90	FOR
TOLERANCES-DO NOT SCALE	ENGR. R. LEWKO	DATE 07-24-90	WEST VALLEY NUCLEAR SERVICES CO.INC. WEST VALLEY, NEW YORK
2 PL DEC ± N/A / 3 PL DEC ± N/A / ANGLES ± N/A	F. STOREY	07-24-90	VF MELTER EX-CELL OFF-GAS SYSTEM P&ID INSTRUMENT AIR SYSTEM
FRACTIONS ± N/A	COG.MGR.APPVL J. KLEIN	DATE 07-24-90	
D.SPEC.NO. E8795	SYS.ENGR.APPVL J. KLEIN	DATE 07-24-90	
NEXT ASSEMBLY	Q.A.APPVL	DATE	DWG SIZE E / SCALE NONE / WEIGHT / DWG NO. 906E-016 / REV 17
	DFTG.SUPR.	DATE	A/E DWG NO. 906-E-016 D / SHEET 1 OF 1

CAD DRAWING-DO NOT REVISE THIS ORIGINAL

Fri Jan 22 10:31:48 1999 HAB