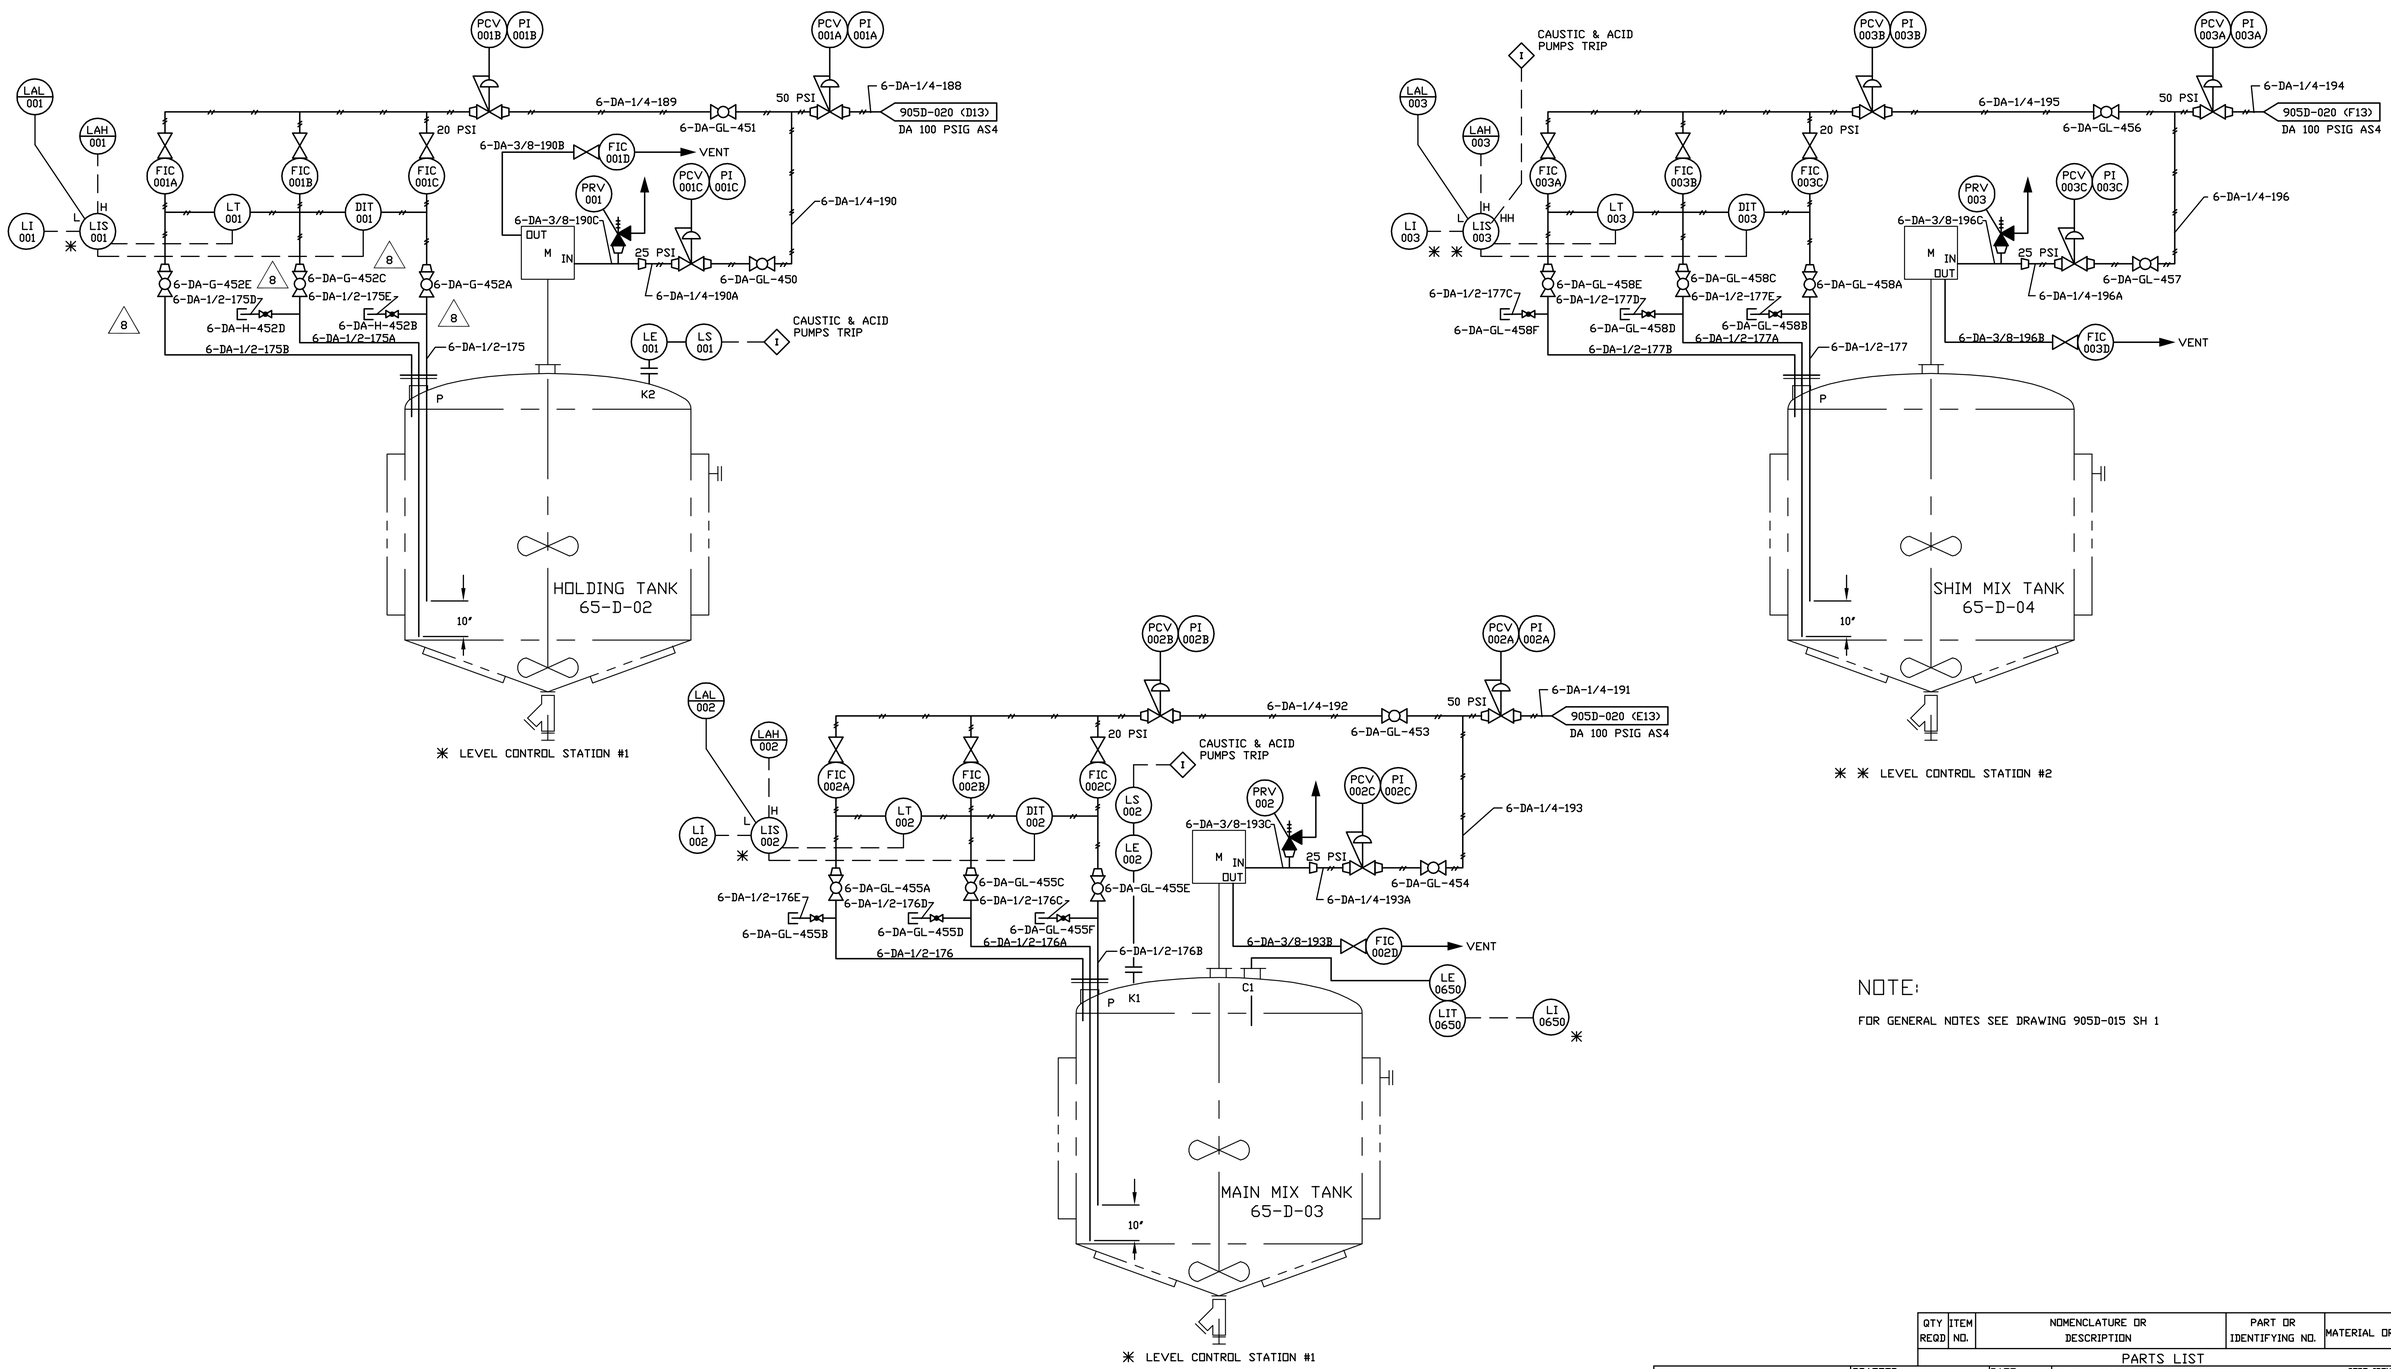

NOTE:

FOR GENERAL NOTES SEE DRAWING 905D-015 SH 1

QTY REQD	ITEM NO.	NOMENCLATURE OR DESCRIPTION	PART OR IDENTIFYING NO.	MATERIAL OR SPEC

PARTS LIST

REVISIONS

REV	DESCRIPTION	APVD
0	ER 2715 9/24/93 CREATED PER: ECN's 455 & 456 JLH & WCK 9/7/93	JRH
1	REV PER ECN 6995 SRD 10/28/93	KQ / RWM
2	REV PER ECN 8566 DJN 1/3/95	GLS / RAA
3	ECN 8743 JLH 3/30/95	GLS
4	ECN 9735 SAB 03/14/96	HAB
5	ECN 9849 JLH 5/30/96	HAB
6	ECN 10495 CGR 6/30/97	HAB
7	ECN 10927 JLH 4/1/98	HAB
8	ECN 11661 JHS 11/23/98	

VERIFY ALL DOCUMENTS FOR CURRENT REVISION AND PENDING CHANGES PRIOR TO EACH USE
INIT _____ DATE _____

UNLESS OTHERWISE SPECIFIED			DRAFTER J. HENRY	DATE 08/25/93
ALL DIM IN INCHES			CHECKER H. BARKER	DATE 09/08/93
TOLERANCES-DO NOT SCALE			ENGR. G. TOMANI	DATE 09/08/93
2 PL DEC	3 PL DEC	ANGLES		
± N/A	± N/A	± N/A		
FRACTIONS ± N/A			CDG.MGR.APPVL T.E.COTTRELL	DATE 9/24/93
D.SPEC.NO. E8743			SYS.ENGR.APPVL D.D.DARUWALLA	DATE 9/16/93
NEXT ASSEMBLY			Q.A.APPVL D.L.DEMPSTER	DATE 09/08/93
			DFTG.SUPR. JOHN HORTON	DATE 9/24/93

A/E CONTRACT NO. CODE IDENT. NO.

FOR

WEST VALLEY NUCLEAR SERVICES CO.,INC.
WEST VALLEY, NEW YORK

P & ID
COLD CHEMICAL PREPARATION AND FEED SYSTEM

DWG SIZE: D | SCALE: NONE | WEIGHT | DWG NO. 905D-015 | REV 8

A/E DWG NO. | SHEET 2 OF

CAD DRAWING-DO NOT REVISE THIS ORIGINAL

905-D-015_002_008 1=1.00