VERIFY ALL DOCUMENTS FOR CURRENT REVISION AND PENDING CHANGES PRIOR TO EACH USE.
INIT_____ DATE_____

DWG NO. 900D-1437 SH 1

REVISIONS

ZONE	REV	DESCRIPTION	BY	CH	DATE	APPROVED
	0	ER 377			9/30/86	
	1	REVISED PER ECN No. 1154			10-23-86	
B5,6,8	2	REVISED PER ECN NO. 1405			[illegible]	
B3,6	3	REV'D. PER ECN 1438A			2/24/87	
	4	REV'D PER ECN 1835			13-5-87	
	5	REV'D PER ECN 1818			8-26-87	
	6	REV/FCN NOX-0763-0834	RMS	KQ	4 18 95	
	7	REV/FCN NOX-1334	RMS	CJS	5 19 95	

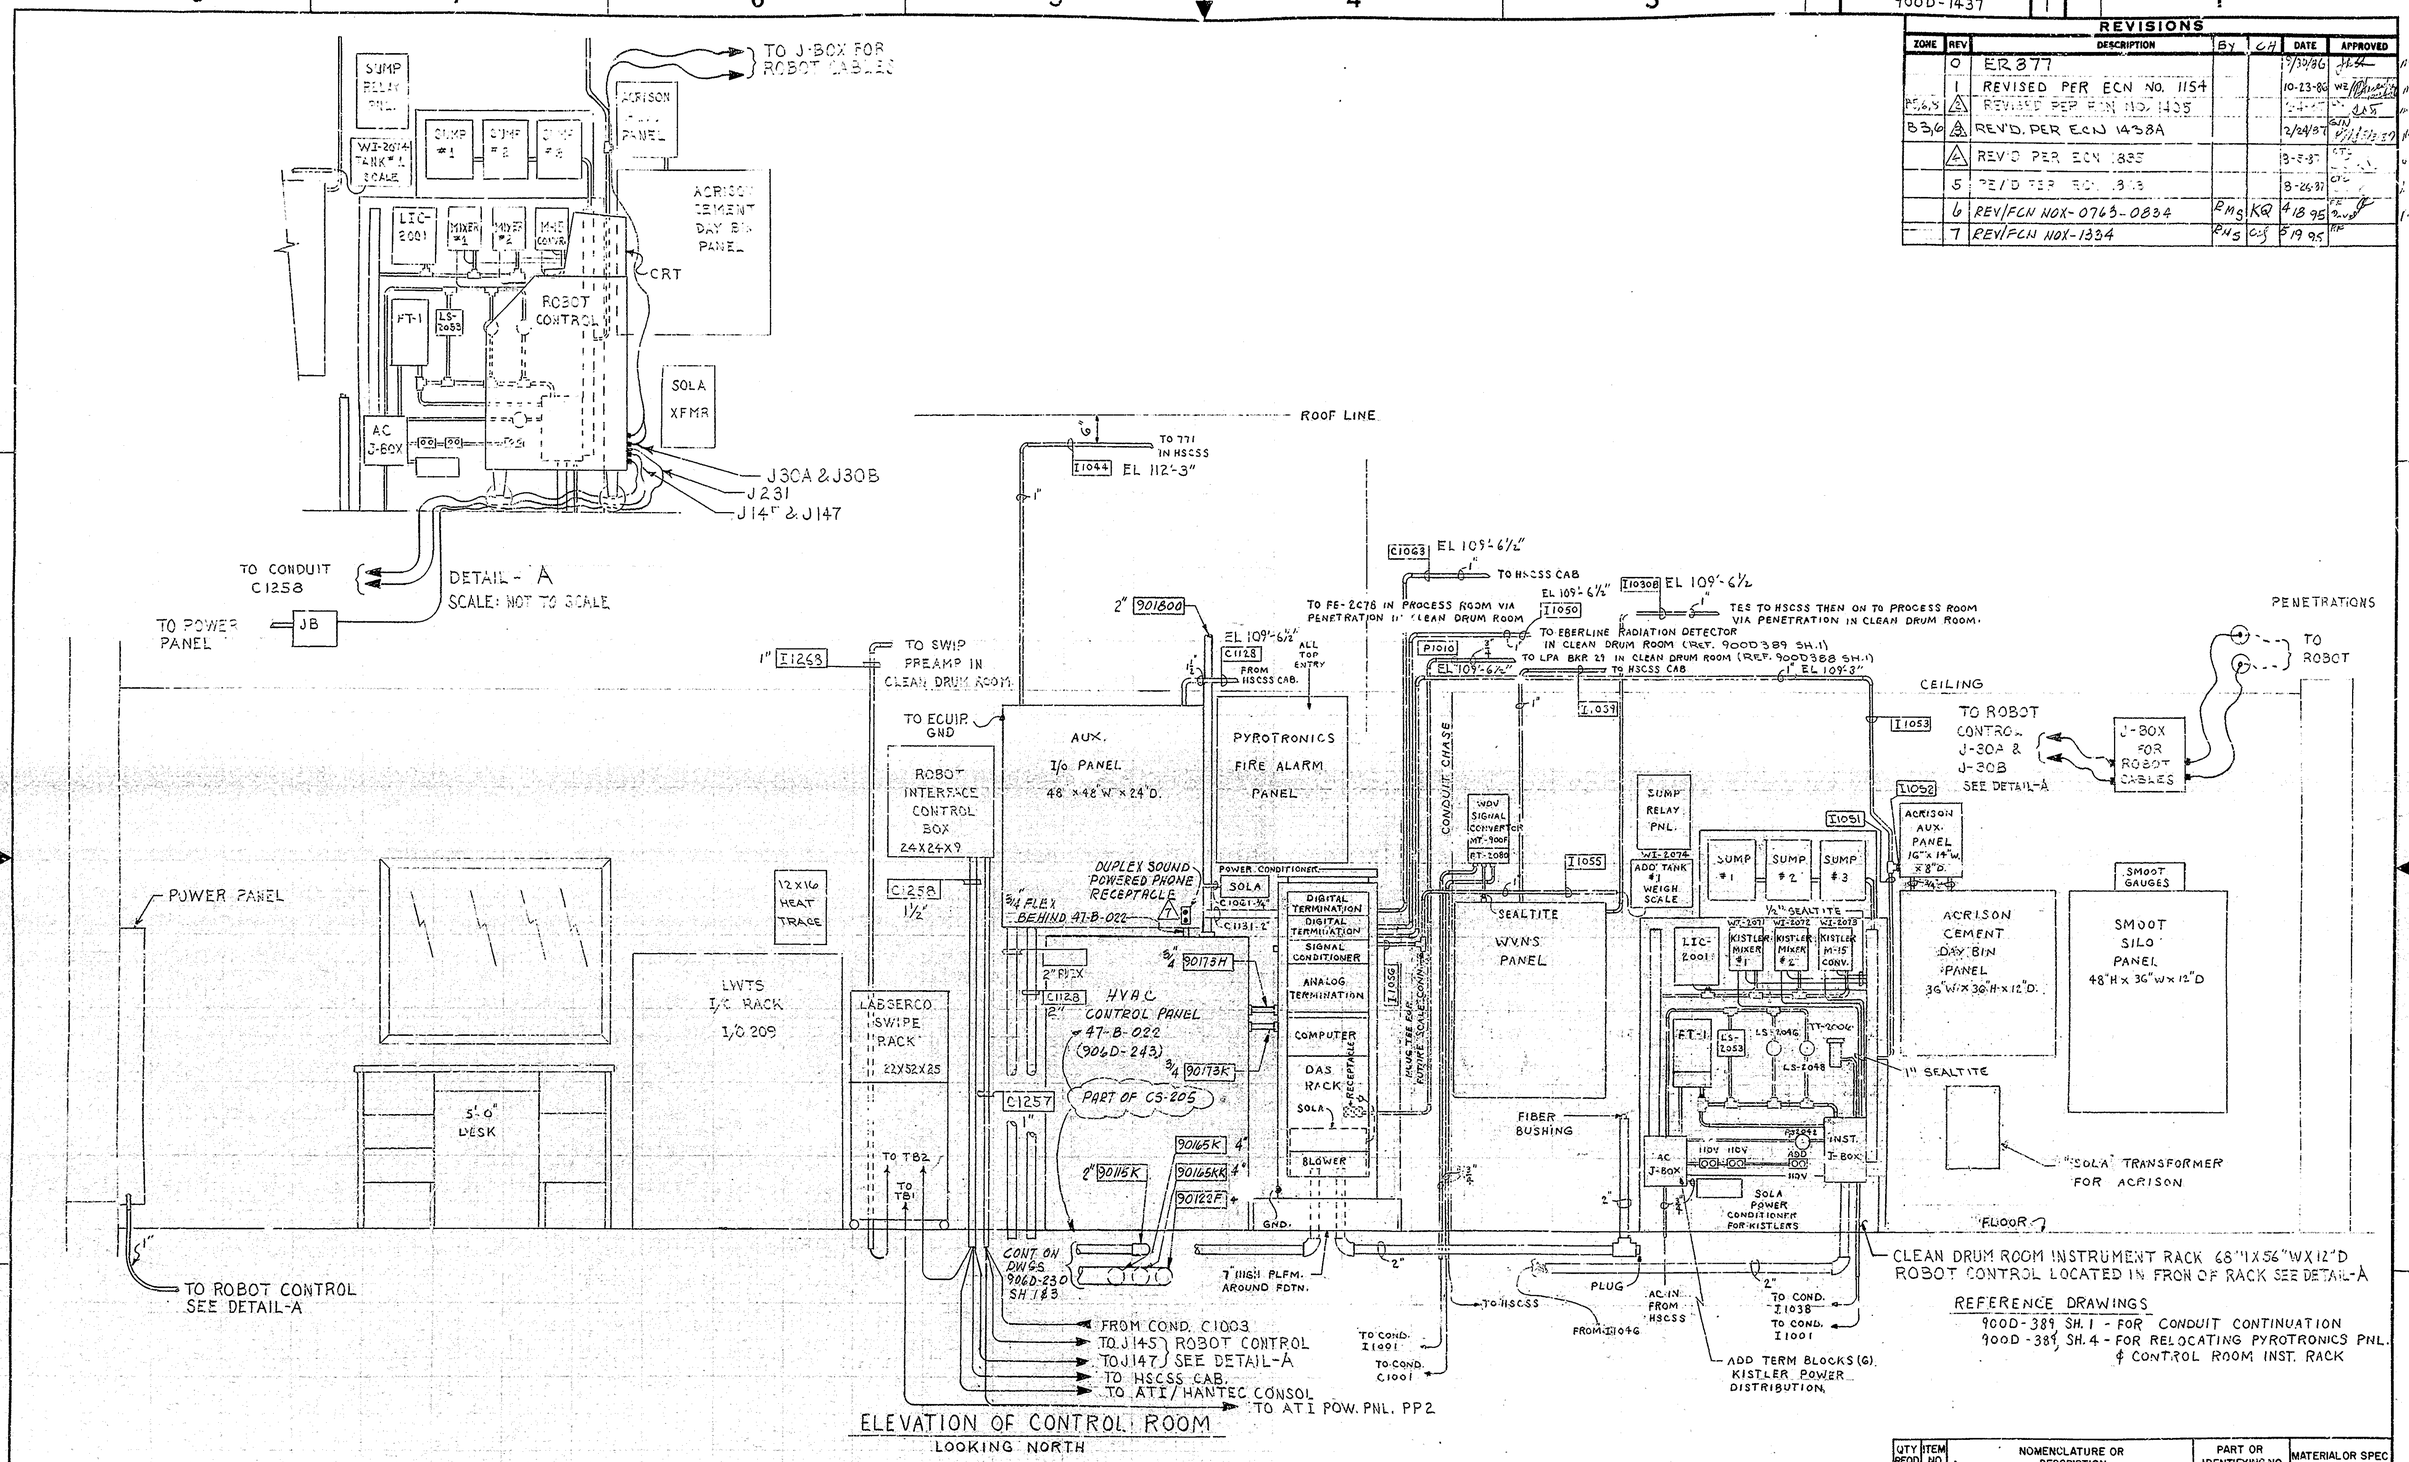

ELEVATION OF CONTROL ROOM
LOOKING NORTH

BAR SCALE
0 1' 2' 3'
¾" = 1'-0"

QTY REQD	ITEM NO.	NOMENCLATURE OR DESCRIPTION	PART OR IDENTIFYING NO.	MATERIAL OR SPEC

PARTS LIST

UNLESS OTHERWISE SPECIFIED	DRAFTER WM. ZIMMERMAN	DATE 9-29-86
	CHECKER L.W. NEU	DATE 9-29-86
TOLERANCES—DO NOT SCALE	ENGR.	DATE 9-30-86
2 PL DEC ± / 3 PL DEC ± / ANGLES ± / AA	COG. MGT. APPVL	DATE 9/30/86
FRACTIONS ±	E&OS APPVL	DATE
D. SPEC. NO.	Q.A. APPVL	DATE
NEXT ASSEMBLY	DFTG. SUPR.	DATE 9/30/86

A/E CONTRACT NO. — CODE IDENT. NO.

FOR West Valley Nuclear Services Co., Inc. West Valley, New York

CSS/LWTS CONTROL ROOM ELEVATION

DWG SIZE D — SCALE ¾" = 1'-0" — WEIGHT — DWG NO. 900D-1437 — REV 7

A/E DWG NO. — SHEET 1 OF 1