VERIFY ALL DOCUMENTS FOR CURRENT REVISION AND PENDING CHANGES PRIOR TO EACH USE.
INIT_____ DATE_____

9-108-10-1072

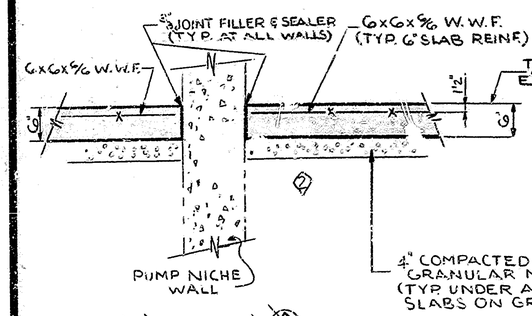

SECTION (A/801-5)

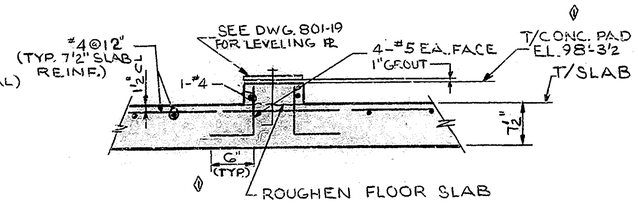

SECTION (B/801-5)

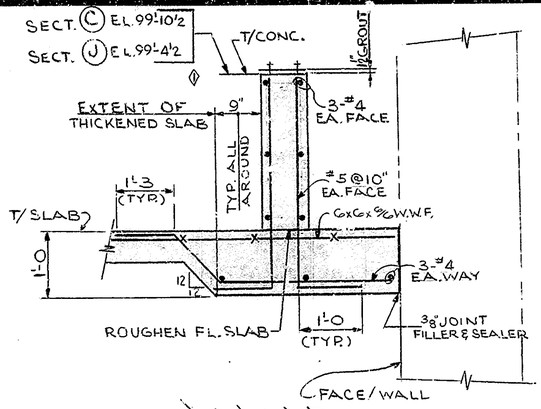

SECTION (C/801-5)

SECTION (J/801-5)

3/4" = 1'-0

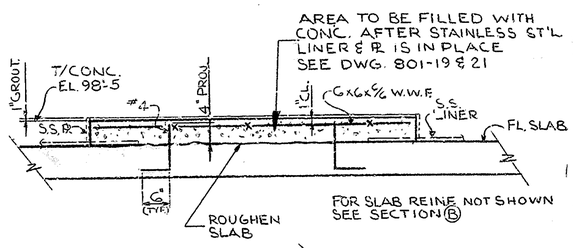

SECTION (H/801-5)

1/2" = 1'-0

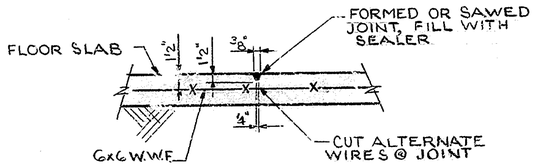

CONTROL JOINT (C.J.)

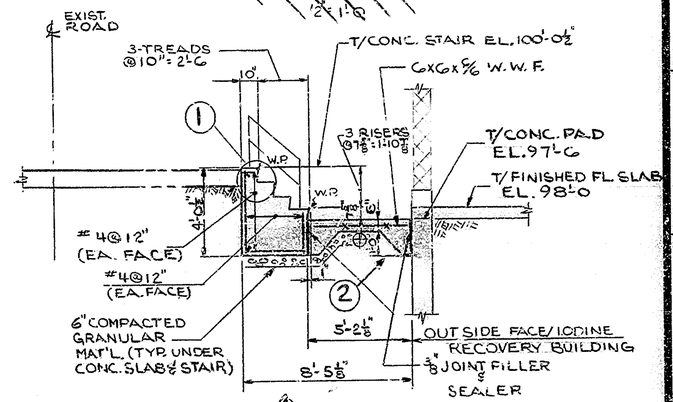

SECTION (D/801-5)

1/4" = 1'-0

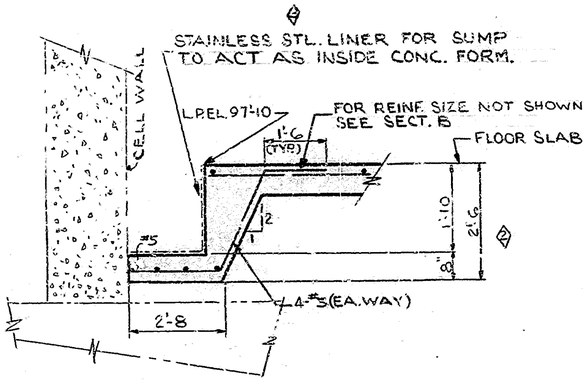

SECTION (D/801-5)

2" = 1'-0

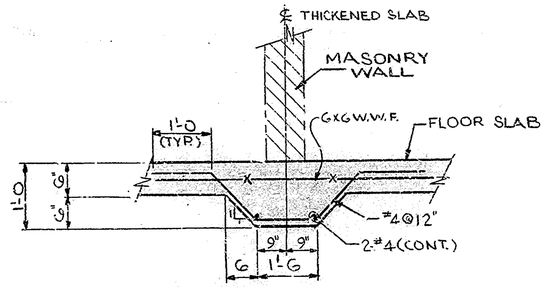

SECTION (E/801-5)

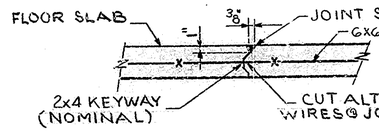

ALTERNATE- CONTROL JOINT

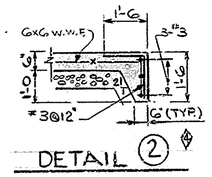

DETAIL (2)

(TYP. AT THICKENED EDGE ALL 2-ROUND)

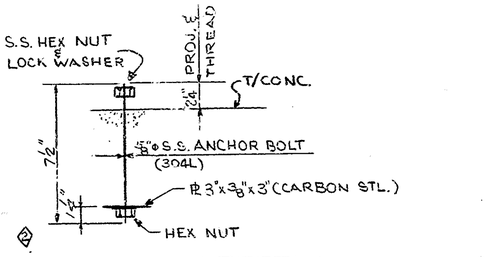

ANCHOR BOLT DETAIL

MK AB-6

NOTE

FOR GENERAL NOTES SEE DWG. 801-5

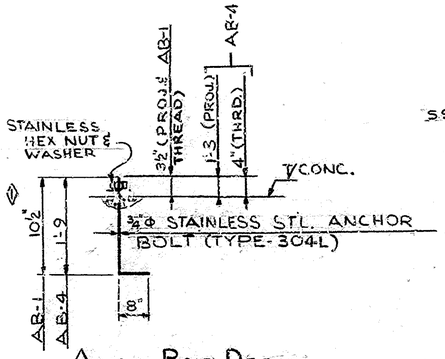

ANCH. BOLT DETAIL

MK-AB-1

MK-AB-4

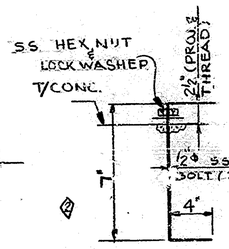

ANCH. BOLT DETAIL

MK-AB-5

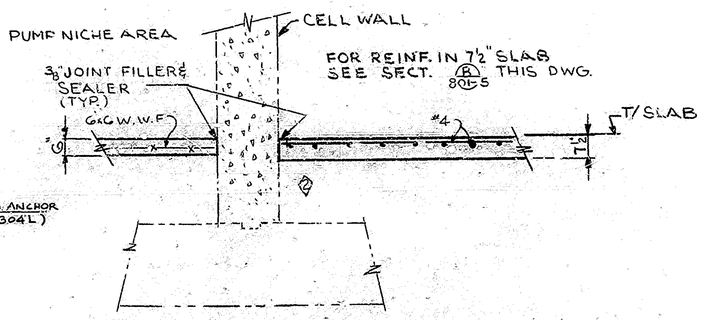

SECTION (F/801-5)

SECTION (K/801-5) (SIMILAR)

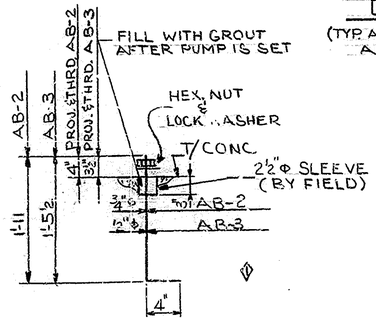

ANCH. BOLT DETAIL

MK-AB-2

MK-AB-3

QTY REQD.	SYM	ITEM NO.	NOMENCLATURE OR DESCRIPTION	CODE IDENTIFIC	PART OR IDENTIFYING NO	MATERIAL	SPECIFICATION	ZONE
PARTS LIST								

INDEX CODE NUMBER: AREA 8500 | SYS/TYPE 70 | CL | ORIG. 01
SPEC CODE
UNLESS OTHERWISE SPECIFIED — TOLERANCES - DO NOT SCALE — DPL DEC ± | DPL DEC ± | ANGLES ± | 1/2 ±
OR ACTIONS
CONTRACT NO. — DESIGN — CHECKER — DESIGN — APPROVED
DATE OF DWG 10/67 — 4/3/85 — 4/3/85
SIZE CONTRACT NO — CODE IDENT NO
FOR West Valley Nuclear Services Co., Inc. West Valley, New York
CEMENT SOLIDIFICATION SYSTEM
FACILITY — RANGE — DIV — DIST — SYS — SUB SYS
DWG SIZE — SCALE — WEIGHT — DWG NO 900-D-367 — REV G
A/E DWG NO. — SHEET 02

REV. NO.	DESCRIPTION	MADE BY	CHKD BY	DATE CHKD
2	REVISED SECT. (A) (B) (E) (G) 80-5 80-5 80-5 EANCH. BOLTS REMOVED SECT. (G) 80-5	J.G.	RD	3/13/70
1	REMOVED HOLDS REVISED ANCH. BOLTS MK AB-1 & 2 SECT. (B), ADDED AB-5	JG	RD	3/17/70

REV. NO.	DESCRIPTION	MADE BY	CHKD BY	DATE CHKD
4	ADDED SECTION (D) & DETAIL (1) (2) 80-5	JG	RD	4/3/70
3	REVISED SECT. (D) 80-5	JG	RD	3/17/70

APPROVED FOR CONSTRUCTION

REV.	RELEASED FOR	APP.	DATE

		BY	DATE
APPR.			
APPR.			
APPR.			
APPR.			

	BY	DATE
DRAWN	J.GEORGE	3/13/70
TRCD.		
CHKD.	R. DI PASQUALE	4/3/70

SCALE 1/4"=1'-0 UNLESS NOTED

UNIT
TITLE IODINE RECOVERY BLDG. AREAS-01, 14
STRUCTURAL
GROUND FLOOR SECTIONS & DETAILS
FOR NUCLEAR FUEL SERVICES INC. N.Y.

BLAW-KNOX COMPANY
CHEMICAL PLANTS DIVISION
PITTSBURGH, PENNSYLVANIA

DRAWING NUMBER 2401-01-801-6 (400) REV. (4)

FORM No. E-355-REV. 6-68 "D"

COLOR WARNING: PRINTS OF THIS DRAWING ON PINK PAPER ARE "PRELIMINARY" AND SHALL NOT BE USED FOR MANUFACTURING OR CONSTRUCTION PURPOSES.

THIS DRAWING AND THE INFORMATION IT CONTAINS ARE THE PROPERTY OF THE BLAW-KNOX COMPANY. IT IS NOT TO BE COPIED OR TRACED, NOR IS THE INFORMATION TO BE MISUSED IN ANY WAY.