VERIFY ALL DOCUMENTS FOR CURRENT REVISION AND PENDING CHANGES PRIOR TO EACH USE.
INIT_____ DATE_____

900D-368

DRAWING NO. 900D-368

REVISIONS						
ZONE	REV	DESCRIPTION	BY	CH	DATE	APPROVED
	1	GEN REV/ECN 5157	EMS	DHS	9/1/93	PAN

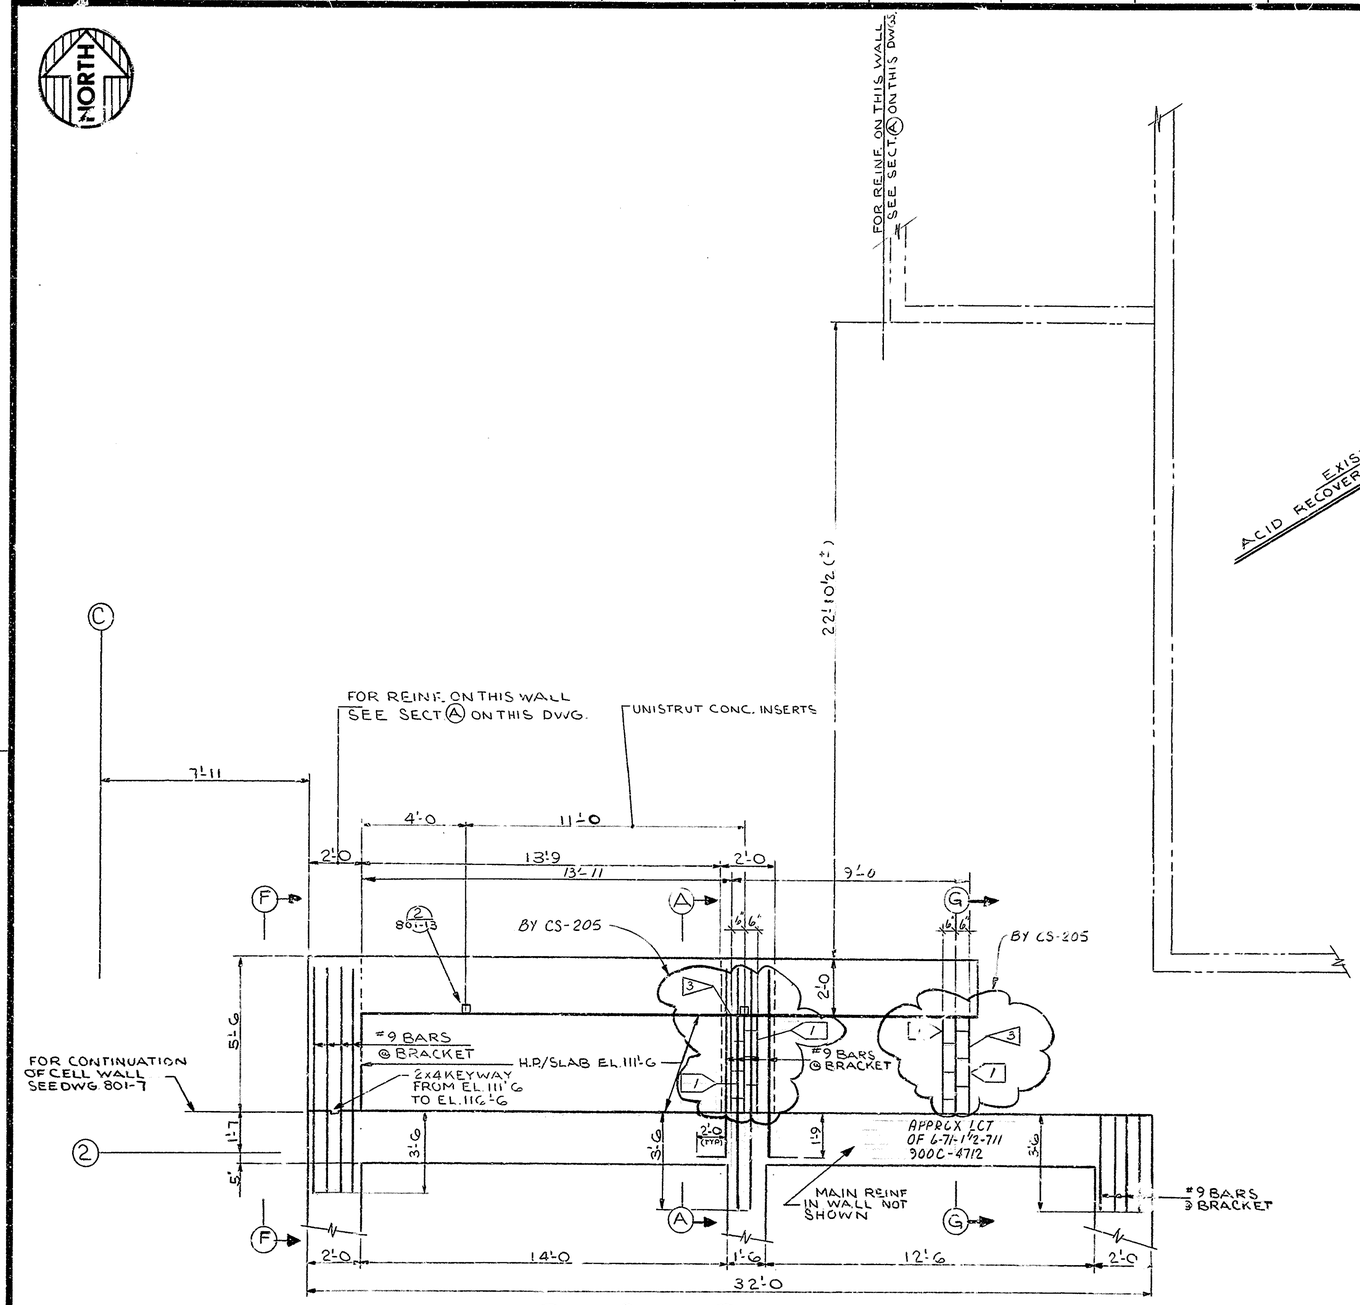

PIPE CHASE PLAN AT EL. 111'-6

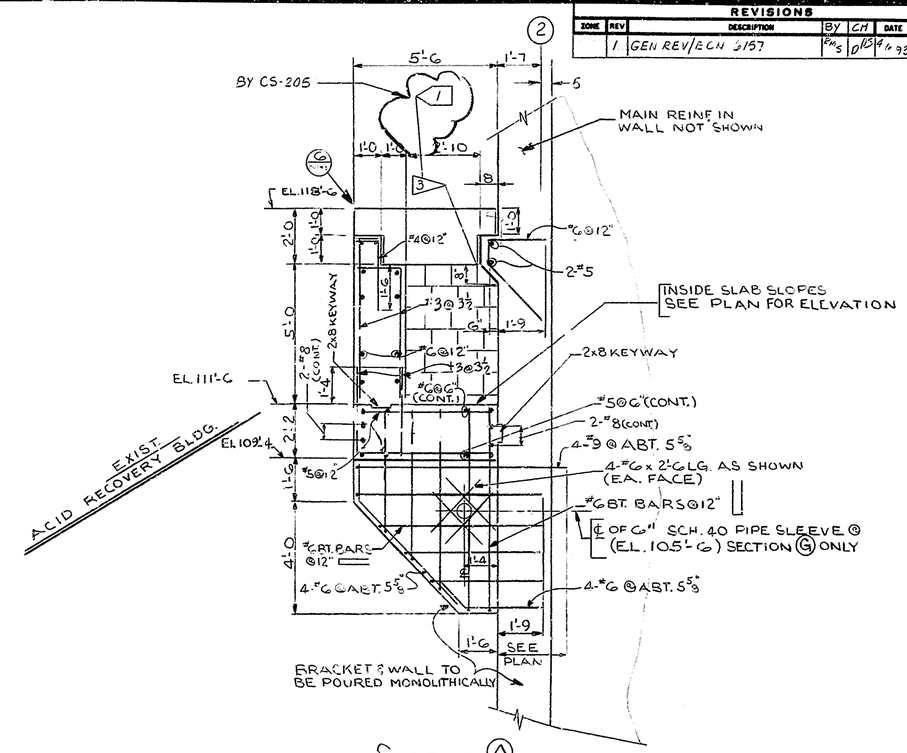

SECTION (A) (AS SHOWN)

ELEVATION (F) (SIMILAR)

SECTION (G) (AS SHOWN & NOTED)

NOTES:

1.) FOR REF. DWGS AND GENERAL NOTES SEE DWG. 801-7

2.) WORK THIS DWG. WITH DWGS. 801-7, 11, 12 & 13

BY CS-205 — (1) (5) SEE DRAWING 2401-701-201 FOR SCOPE OF WORK KEY AND LEGEND

REV. NO.	DESCRIPTION	MADE BY	CHKD BY	DATE CHKD
3	REVISED DIMENSION IN PLAN	J.G.	RD	10/8/70
2	REVISED DIMENSIONS IN PLAN	J.G.	RD	7-23-1970
1	SELF DRILLING CONC. ANCHORS & TYPE OF INSERT REMOVED.	J.G.	RD	6-8-1970
8	REVISED REINF IN SECTION	W.T.S.	R	11/8/71
7	REVISED ELEVATION IN SECTION ADDED NOTE	J.G.	RD	8/4/71
6	REVISED DIMENSION IN PLAN	J.G.	RD	7/14/71
5	REVISED PLANS SECTION	J.G.	RD	12-18-70
4	ADDED PIPE SLEEVE REINF IN SECT.	J.G.	RC	10/8/70

NO.	DATE			
8	11/16/72	D. Sarnowski	J.R. Shaw	
7	8/20/71	D. Pasquale		
6	8/22/71	D. Pasquale		
2	10/7/70	D. Pasquale		
		B-K Co.	B-K Co.	H.F.S. INC.

APPROVED FOR CONSTRUCTION

NO.	REV.	RELEASED FOR	APP.	DATE

	BY	DATE
APPR.	W. BELL	4-17-70
APPR.	W.A.O.	4-17-70
APPR.		
APPR.		
DRAWN	J. GEORGE	2-20-70
TRCD.		
CHKD.	C. ANGANVALE	2-27-70

SCALE 3/8" = 1'-0 U.N.

UNIT: IODINE RECOVERY BLDG. AREA-01,14

TITLE: STRUCTURAL PIPE CHASE - PLAN & SECTIONS

FOR NUCLEAR FUEL SERVICES INC. NY

BLAW-KNOX COMPANY
CHEMICAL PLANTS DIVISION
PITTSBURGH, PENNSYLVANIA

DRAWING NUMBER 2401-01-801-10 (500) REV. 0

PARTS LIST

QTY REQD	SYM	ITEM NO	NOMENCLATURE OR DESCRIPTION	CODE IDENT NO	PART OR IDENTIFYING NO	MATERIAL	SPECIFICATION	ZONE

INDEX CODE NUMBER: AREA 858 DWG TYPE 109 CL 70 ORIG. 01

UNLESS OTHERWISE SPECIFIED — TOLERANCES - DO NOT SCALE

CONTRACT NO

DRAWN Hooper 7/1/70 — CHECKED Kuhn — ENG. APPROVED Yellow

F&G West Valley Nuclear Services Co., Inc. West Valley, New York

CEMENT SOLIDIFICATION SYSTEM

SCALE — WEIGHT — DWG NO 900D-368 REV 1

SHEET OF

FORM No. E-355-REV. 6-68 "D"

COLOR WARNING: PRINTS OF THIS DRAWING ON PINK PAPER ARE "PRELIMINARY" AND SHALL NOT BE USED FOR MANUFACTURING OR CONSTRUCTION PURPOSES.

THIS DRAWING AND THE INFORMATION IT CONTAINS ARE THE PROPERTY OF THE BLAW-KNOX COMPANY. IT IS NOT TO BE COPIED OR TRACED, NOR IS THE INFORMATION TO BE MISUSED IN ANY WAY.