VERIFY ALL DOCUMENTS FOR CURRENT REVISION AND PENDING CHANGES PRIOR TO EACH USE.
INIT_____ DATE_____

DRAWING NO. 2401-01-801-19

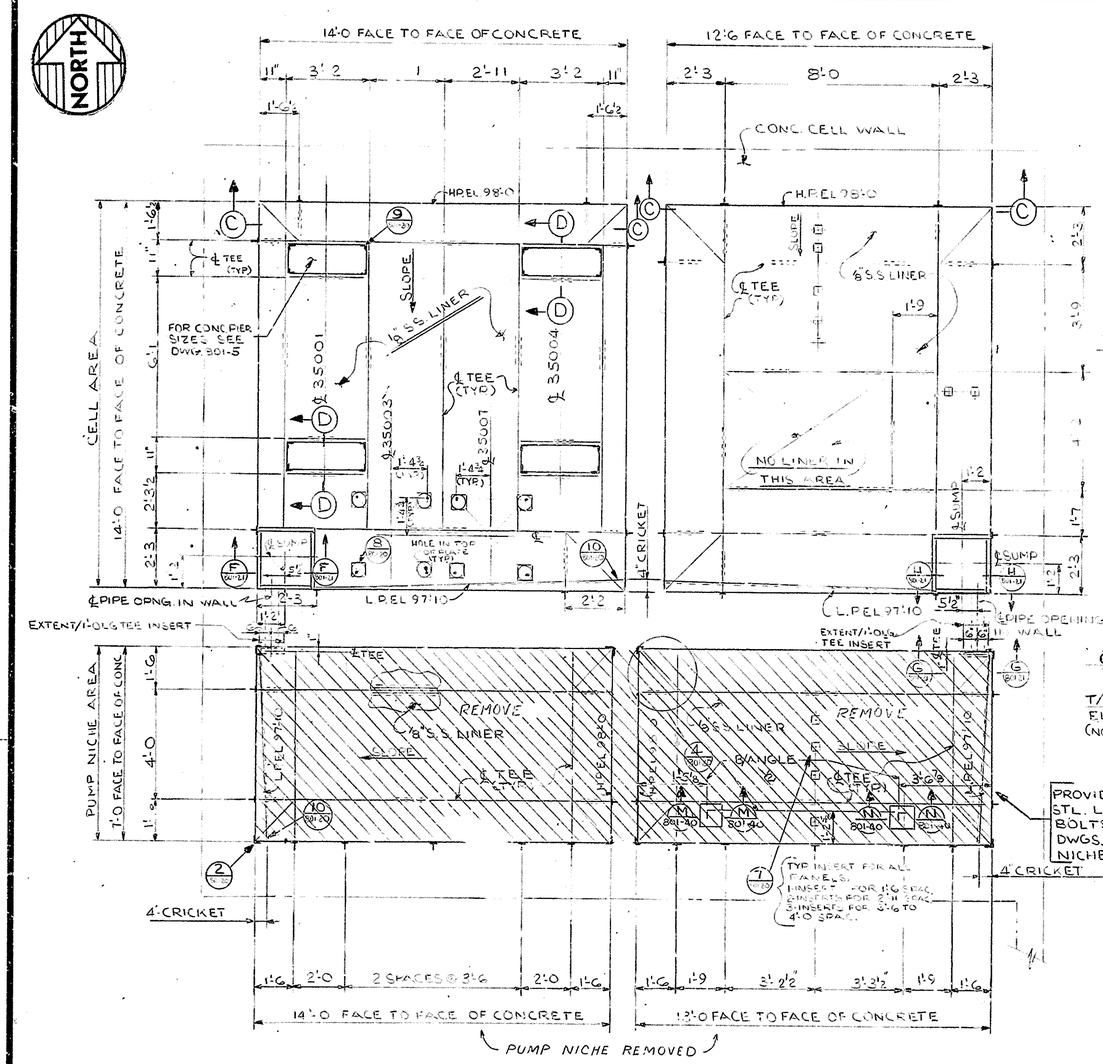

PLAN - LINERS & INSERTS

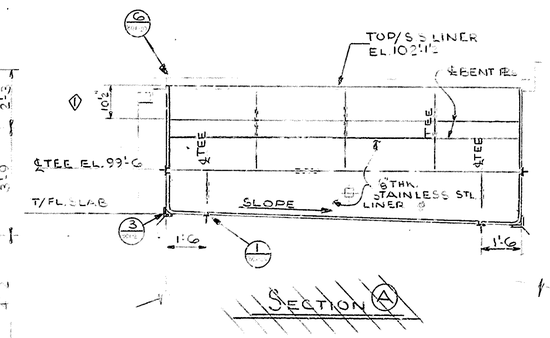

SECTION (A)

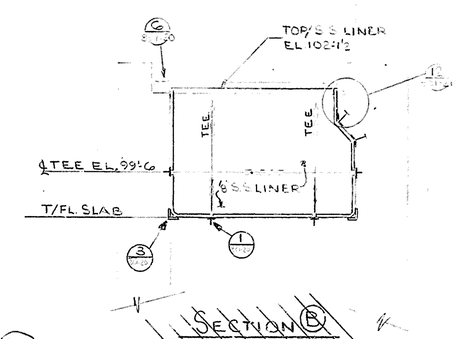

SECTION (B)

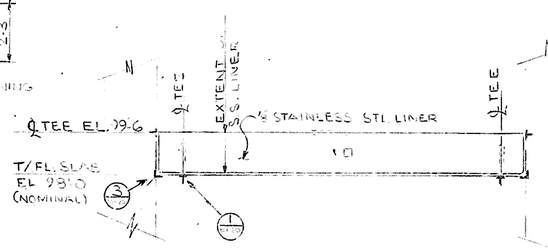

SECTION (C)
(TYP. FOR CELL AREA)
ALL 4 WALLS

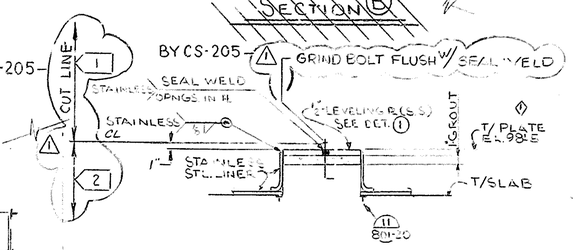

SECTION (D)
(TYP AT PIERS FOR ITEMS 35001 & 35004)
(ALL 4 SIDES)
1½"=1'-0

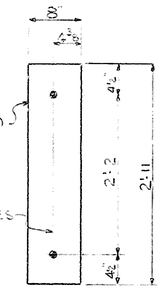

DETAIL (1)
(LEVELING PLATE) 4 REQ'D.
1"=1'-0

BY CS-205

(1) (10) REFER TO LEGEND 2401-701-201 FOR SCOPE OF WORK KEY AND LEGEND.

8) FOR PIPING PENETRATIONS IN STAINLESS STEEL LINERS SEE DWG'S. 701-6, 7 & 11

9) IF INSERTS INTERFERE WITH PIPING PENETRATIONS THEY ARE TO BE CUT IN FIELD TO SUIT.

1) ALL STAINLESS STEEL LINERS SHALL BE TYPE 304-L, TYPE 2D FINISH.

2) ALL SHARP EDGES OF SHEARED PLATES SHALL BE GROUND OFF. ALL WELDS WHICH PROJECT ABOVE FINISHED SURFACES SHALL BE GROUND SMOOTH.

3) LINER FABRICATION TO BE COMPLETELY SEAL WELDED UNLESS OTHERWISE SHOWN ON DWG.

4) FOR LOCATION OF ALL EQUIPMENT ON GROUND FLOOR AND FOR LOCATION OF ANCH. BOLT PENETRATIONS SEE DWG. 801-5.

5) FOR TYP PIPE & ANCHOR BOLT PENETRATION DETAIL SEE DWG. 801-21.

6) FOR STAINLESS STEEL SPECIFICATION SEE S5.31.

7) WORK THIS DWG WITH DWG. 8[illegible]-5&6

PARTS LIST

SYM	ITEM NO	NOMENCLATURE OR DESCRIPTION	CODE IDENT NO	PART OR IDENTIFYING NO	MATERIAL	SPECIFICATION	QUOZ
QTY REQD							

INDEX CODE NUMBER: AREA 35001 | DWG TYPE 701 | CL | ORIG 01
SPEC CODE
UNLESS OTHERWISE SPECIFIED: TOLERANCES - DO NOT SCALE; DPL DEC ± 2; APL DEC ± 1; ANGLES ± 2°; FRACTIONS ± 1/8
CONTRACT NO
DESIGN: DATE 7/9/69; DRAWN: DATE 7/9/69; DESIGN: DATE 7/9/69; CHKD: DATE 7/22/69
APP'D: DATE 7/22/69
FOR: West John N. Year Services Co., Inc. Lyndhurst, New York
CEMENT SOLIDIFICATION SYSTEM
SCALE; WEIGHT; SIZE A; DWG NO 700-D-3671; REV; SHEET OF

REV. NO.	DESCRIPTION	MADE BY	CHKD BY	DATE CHKD
1	REV'SEN DWG 3000-369	PD	HB	8-24-93
3	REVISED SECTION (A) & PLAN	JG	PD	1-19-71
2	REVISED PLANE NOTE TYP. ADDED NOTES 8&9 REVISED NOTES 3&4 REMOVED NOTE 5 PLAN REVISED SECTIONS (A) (D)	JG	RD	8/31/70
1		JG	RD	5/26/70

NO.	DATE	B-K CO.	B-K CO.	N.F.S. INC.
3	5/20/71	R. DiPasquale	W. F. Greer	[illegible]
2	9/3/70	R. DiPasquale	W. F. Greer	[illegible]
1	6/2/70	R. DiPasquale	W. F. Greer	[illegible]

APPROVED FOR CONSTRUCTION

NO.	REV.	RELEASED FOR	APP.	DATE

	BY	DATE		BY	DATE
APPR.	WAO	4-8-70	DRAWN	J. GEORGE	3-20-70
APPR.	W. BEU	4-7-70	TRCD.		
APPR.			CHKD.	R. DiPASQUALE	4-3-70
APPR.					

SCALE 3/4"=1'-0

UNIT TITLE: IODINE RECOVERY BLDG. AREAS 10, 14 STRUCTURAL METAL LINERS & INSERTS FOR CELLS & PUMP NICHE

FOR NUCLEAR FUEL SERVICES INC., N.Y.

BLAW-KNOX COMPANY
CHEMICAL PLANTS DIVISION
PITTSBURGH, PENNSYLVANIA

DRAWING NUMBER 2401-01-801-19 REV. G

FORM No. E-355-REV. 6-68 "D"

COLOR WARNING: PRINTS OF THIS DRAWING ON PINK PAPER ARE "PRELIMINARY" AND SHALL NOT BE USED FOR MANUFACTURING OR CONSTRUCTION PURPOSES.

THIS DRAWING AND THE INFORMATION IT CONTAINS ARE THE PROPERTY OF THE BLAW-KNOX COMPANY. IT IS NOT TO BE COPIED OR TRACED, NOR IS THE INFORMATION TO BE MISUSED IN ANY WAY.