VERIFY ALL DOCUMENTS FOR CURRENT REVISION AND PENDING CHANGES PRIOR TO EACH USE.
INIT_____ DATE_____

DRAWING NO. 2401-01-801-21

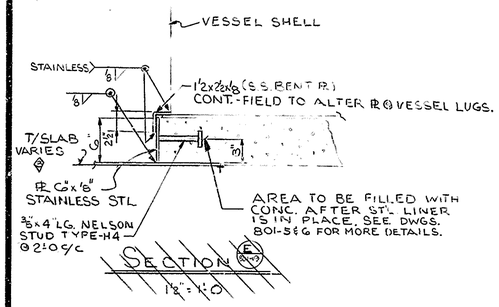

SECTION (E 801-19)
1/2" = 1'-0

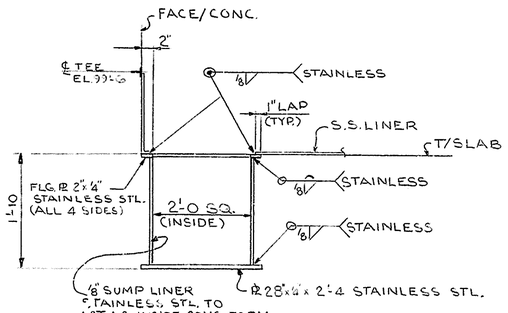

SECTION (F 801-19) (TYP. SUMP)
3/4" = 1'-0

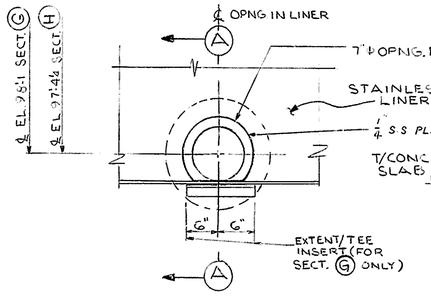

SECTION (G 801-19) (AS SHOWN)
SECTION (H 801-19) (SIMILAR)
TYPICAL AT EACH SUMP
" = 1'-0

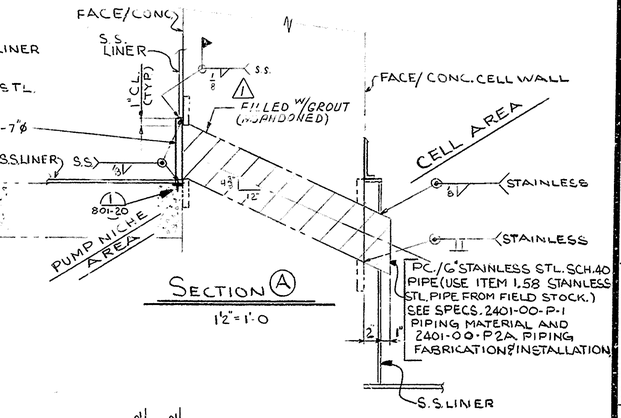

SECTION (A)
1/2" = 1'-0

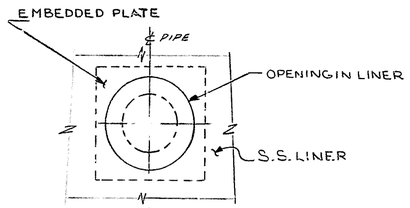

ELEVATION

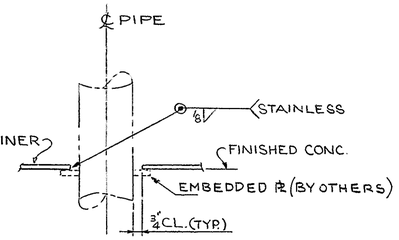

TYP. PIPE PENETRATION DETAIL
1/2" = 1'-0

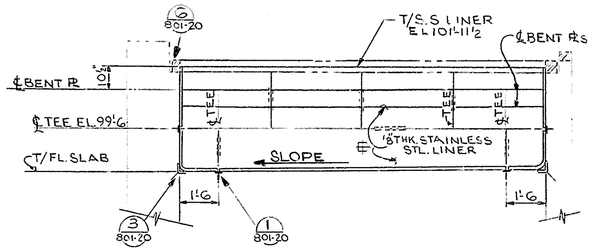

SECTION (J 801-19)
3/8" = 1'-0

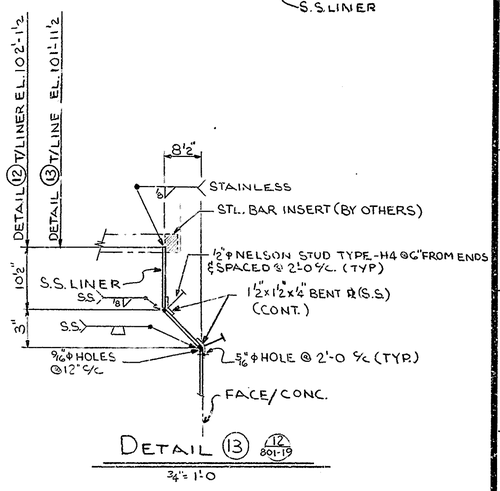

DETAIL (13) (12 801-19)
3/4" = 1'-0

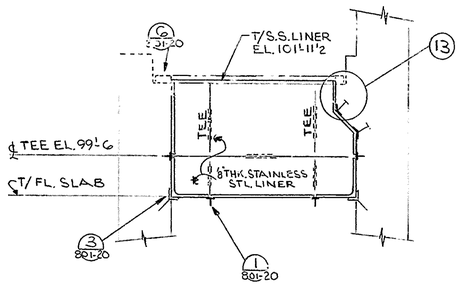

SECTION (K 801-19)
3/8" = 1'-0

NOTE:

FOR GENERAL NOTES SEE DWG. 801-19

PARTS LIST

QTY REQD	STM	ITEM NO	NOMENCLATURE OR DESCRIPTION	CODE IDENT NO	PART OR IDENTIFYING NO	MATERIAL	SPECIFICATION	ZONE

INDEX CODE NUMBER				UNLESS OTHERWISE SPECIFIED	CONTRACT NO	A/E CONTRACT NO	CODE IDENT NO
AREA	DWG TYPE	CL	DRW		DESIGN Hoover	DATE 10/3/69	FOR West Valley Nuclear Services Co., Inc. West Valley, New York
850	09	70	01	TOLERANCES - DO NOT SCALE	DRAFTED		
SPEC CODE				2PL DEC / 3PL DEC / ANGLES	DESIGN	DATE 4/22/85	CEMENT SOLIDIFICATION SYSTEM
				± / ± / ±			
				FRACTIONS			
					FACILITIES N/A		DWG SCALE / WEIGHT 900-D-370 REV 1
					A/E DWG NO		SHEET OF

REV. NO.	DESCRIPTION	MADE BY	CHKD BY	DATE CHKD	REV NO.	DESCRIPTION	MADE BY	CHKD BY	DATE CHKD
3	REMOVED TYP. ANCH. BOLT DETAIL REVISED SECTIONS (A) (B) (C) (D)	J.G.	RD	5/21/71	2	REVISED SECT. (E) REMOVED HOLES AND REVISED PIPE PENETRATION DET. ADDED & REVISED DET. (13)	J.G.	RD	12/31/70
					1	REVISED SECT. (F)	J.G.	RD	5/24/70

NO.	DATE	B-K CO.	B-K CO.	N.F.S. INC.
3	5/20/71	E. PASQUALE	W. J. BELL	W. D. Ellis
2	12/9/70	E. PASQUALE	W. J. BELL	W. D. Ellis
1	6/2/70	E. PASQUALE	W. J. BELL	W. D. Ellis

APPROVED FOR CONSTRUCTION

NO.	REV.	RELEASED FOR	APP.	DATE

	BY	DATE		BY	DATE
APPR.	WAO	4-8-70	DRAWN	J GEORGE	3-20-70
APPR.	W. BELL	4-7-70	TRCD.		
APPR.			CHKD.	R. DiPASQUALE	4-3-70
APPR.			SCALE		

UNIT TITLE: IODINE RECOVERY BLDG. AREA 01-18
STRUCTURAL
SECTIONS & DETAILS SHT. #2
FOR NUCLEAR FUEL SERVICES INC. N.Y.

BLAW-KNOX COMPANY
CHEMICAL PLANTS DIVISION
PITTSBURGH, PENNSYLVANIA

DRAWING NUMBER 2401-01-801-21 REV. 3

FORM No. E-355-REV. 6-66 "D"

COLOR WARNING: PRINTS OF THIS DRAWING ON PINK PAPER ARE "PRELIMINARY" AND SHALL NOT BE USED FOR MANUFACTURING OR CONSTRUCTION PURPOSES.

THIS DRAWING AND THE INFORMATION IT CONTAINS ARE THE PROPERTY OF THE BLAW-KNOX COMPANY. IT IS NOT TO BE COPIED OR TRACED, NOR IS THE INFORMATION TO BE MISUSED IN ANY WAY.