DWG NO. 900-D-397 SH 4

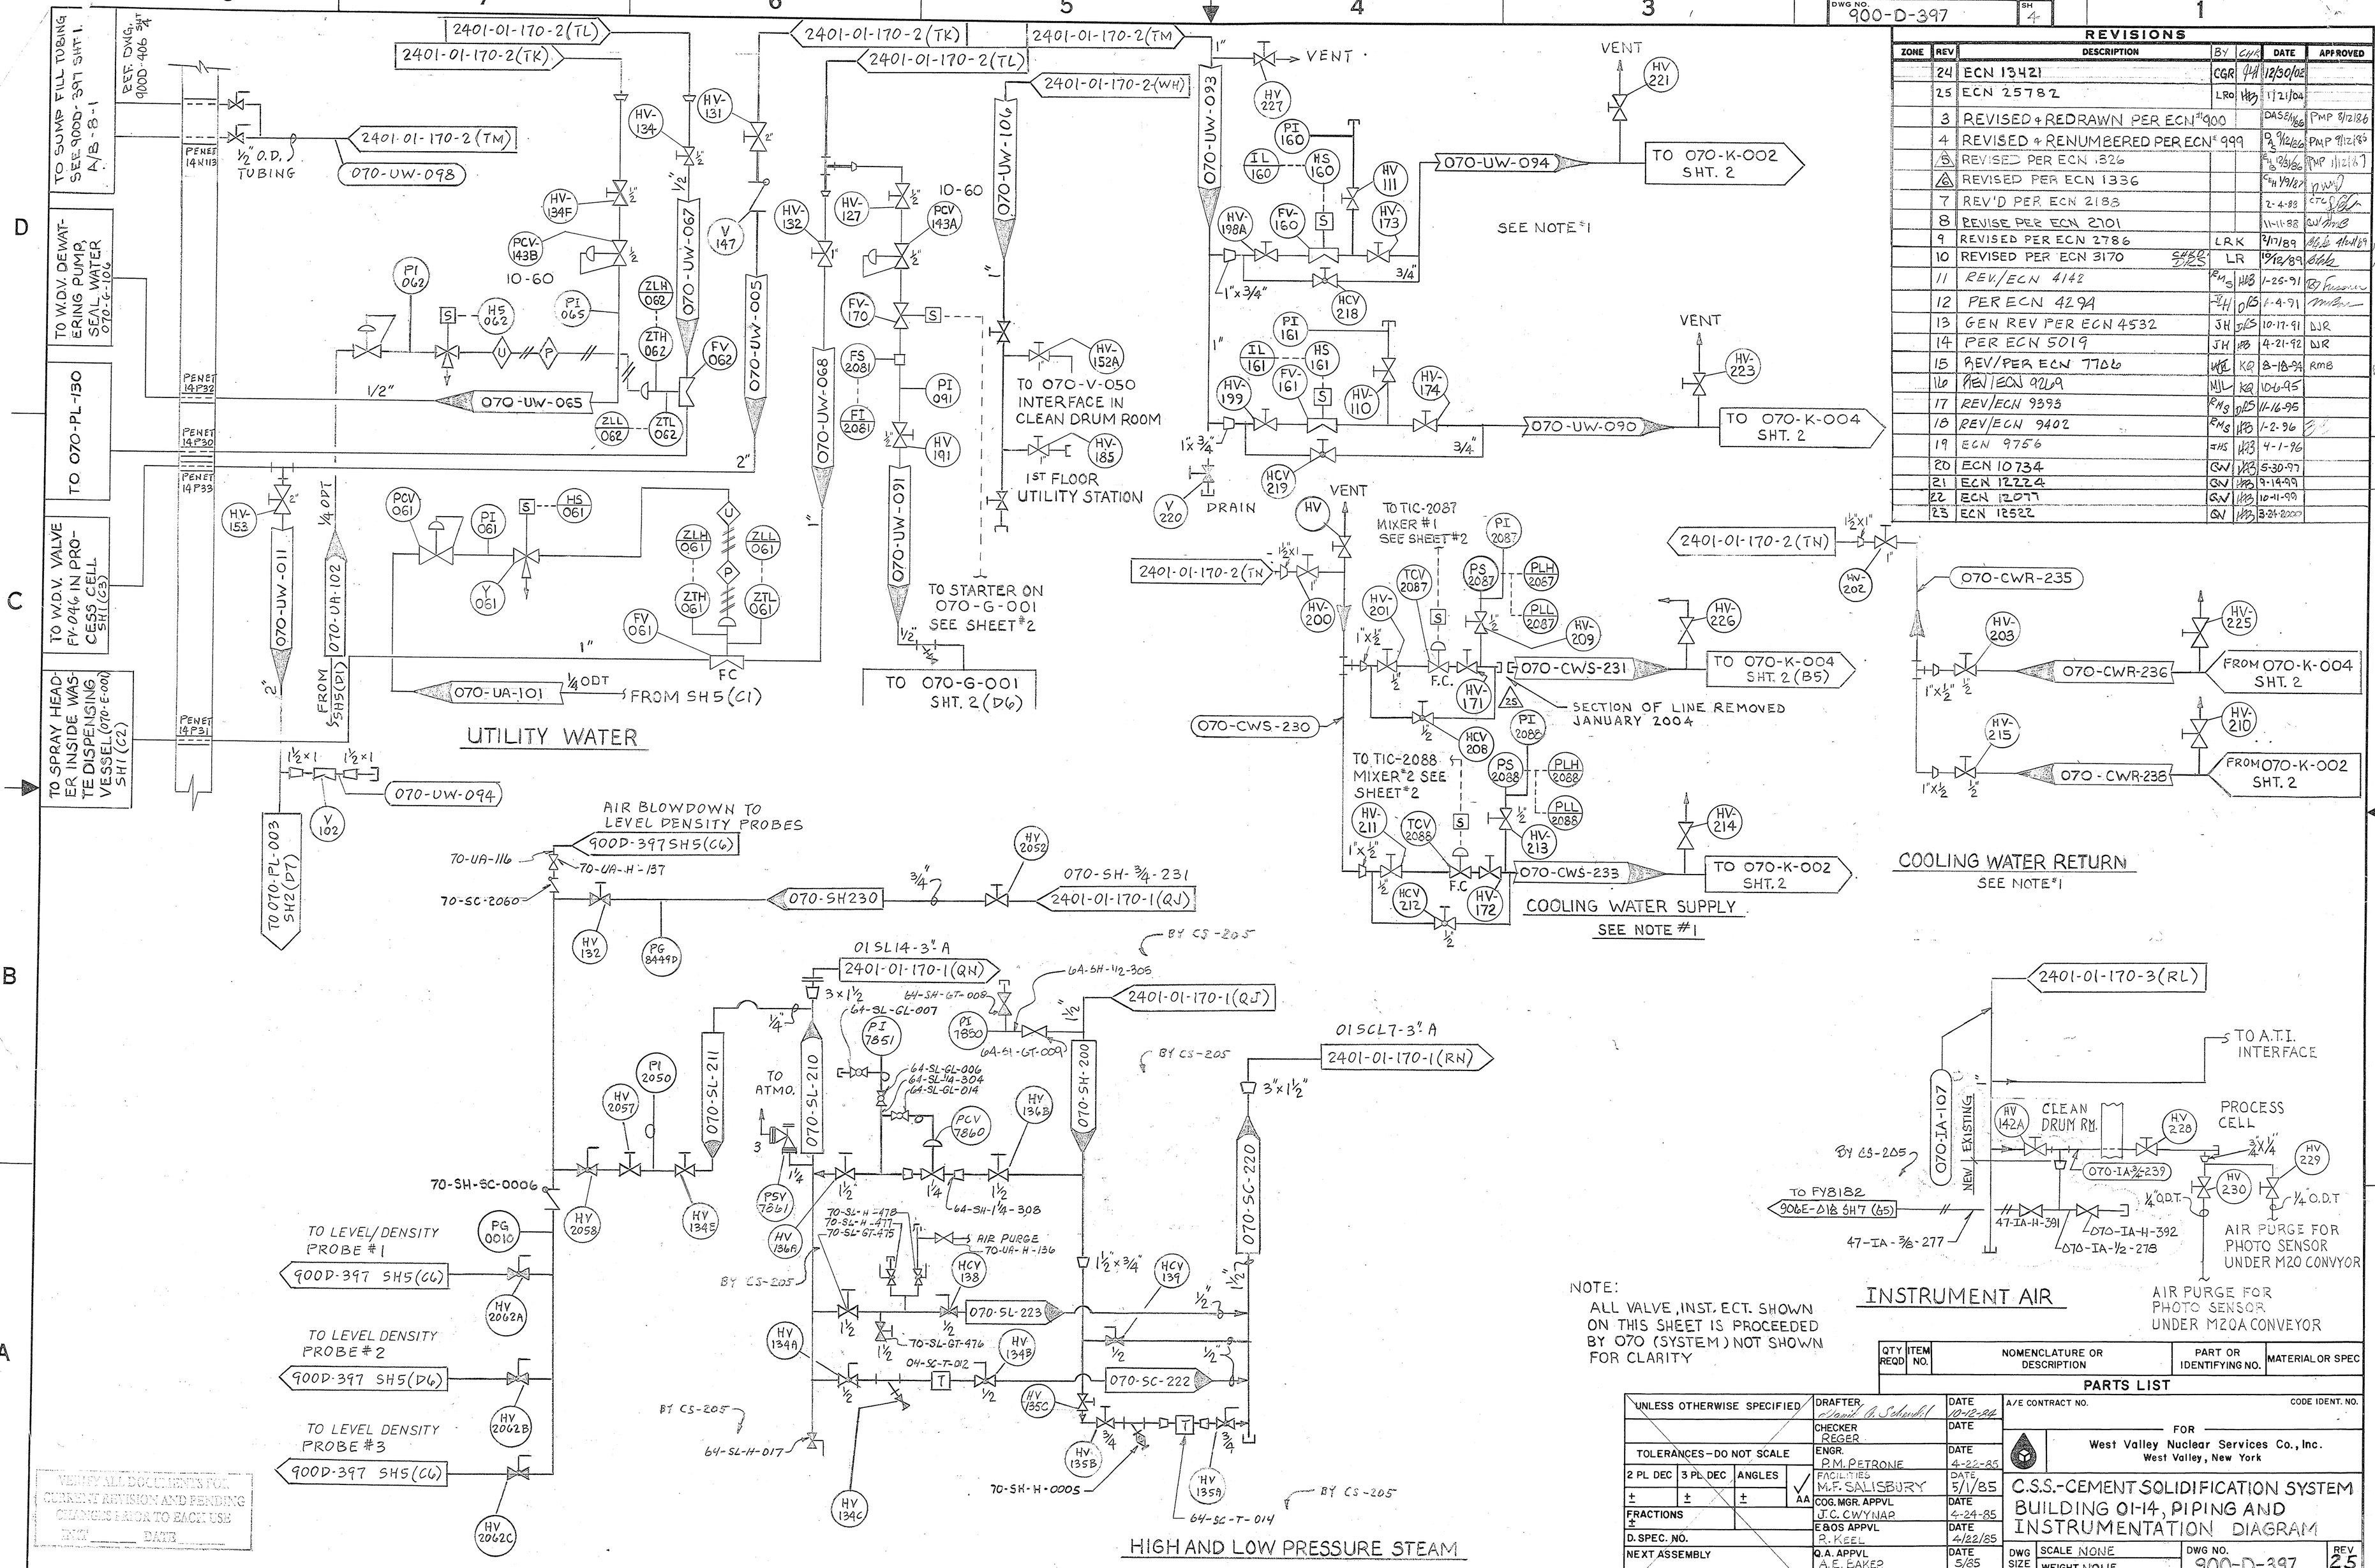

NOTE:
ALL VALVE, INST. ECT. SHOWN ON THIS SHEET IS PROCEEDED BY 070 (SYSTEM) NOT SHOWN FOR CLARITY

REVISIONS

ZONE	REV	DESCRIPTION	BY	CHK	DATE	APPROVED
	24	ECN 13421	CGR		12/30/02	
	25	ECN 25782	LRO		1/21/04	
	3	REVISED & REDRAWN PER ECN #900			DAS 8/1/86	PMP 8/12/86
	4	REVISED & RENUMBERED PER ECN # 999			9/12/86	PMP 9/12/86
	5	REVISED PER ECN 1326			12/8/86	PMP 11/12/86
	6	REVISED PER ECN 1336			1/30/87	
	7	REV'D PER ECN 2188			2-4-88	
	8	REVISE PER ECN 2701			11-11-88	
	9	REVISED PER ECN 2786	LRK		3/17/89	
	10	REVISED PER ECN 3170	LR		10/12/89	
	11	REV/ECN 4142	RMS	HB	1-25-91	
	12	PER ECN 4294	JH	HB	1-4-91	
	13	GEN REV PER ECN 4532	JH	HB	10-17-91	DJR
	14	PER ECN 5019	JH	HB	4-21-92	DJR
	15	REV/PER ECN 7706	HB	KR	8-18-94	RMB
	16	REV/ECN 9269	MJL	KR	10-6-95	
	17	REV/ECN 9393	RMS	HB	11-16-95	
	18	REV/ECN 9402	RMS	HB	1-2-96	
	19	ECN 9756	HB	HB	4-1-96	
	20	ECN 10734	GW	HB	5-30-97	
	21	ECN 12224	GW	HB	9-14-99	
	22	ECN 12077	GW	HB	10-11-99	
	23	ECN 12522	GW	HB	3-26-2000	

QTY REQD	ITEM NO.	NOMENCLATURE OR DESCRIPTION	PART OR IDENTIFYING NO.	MATERIAL OR SPEC

PARTS LIST

UNLESS OTHERWISE SPECIFIED	DRAFTER David A. Schendel	DATE 10-12-84
	CHECKER REGER	DATE
TOLERANCES—DO NOT SCALE	ENGR. P.M. PETRONE	DATE 4-22-85
2 PL DEC ± / 3 PL DEC ± / ANGLES ±	FACILITIES M.F. SALISBURY	DATE 5/1/85
FRACTIONS ±	COG. MGR. APPVL J.C. CWYNAR	DATE 4-24-85
D. SPEC. NO.	E&OS APPVL R. KEEL	DATE 4/22/85
NEXT ASSEMBLY	Q.A. APPVL A.E. BAKER	DATE 5/85
	DFTG. SUPR. D.H. GARLAND	DATE 4-24-85

A/E CONTRACT NO. — CODE IDENT. NO.

FOR
West Valley Nuclear Services Co., Inc.
West Valley, New York

C.S.S.-CEMENT SOLIDIFICATION SYSTEM BUILDING 01-14, PIPING AND INSTRUMENTATION DIAGRAM

DWG SIZE D — SCALE NONE — WEIGHT NONE — DWG NO. 900-D-397 — REV 25 — A/E DWG NO. — SHEET 4 OF

REPRODUCIBLE 52107