VERIFY ALL DOCUMENTS FOR CURRENT REVISION AND PENDING CHANGES PRIOR TO EACH USE.
INIT_____ DATE_____

DWG NO. 900 D-1482 SH 1

REVISIONS					
ZONE	REV	DESCRIPTION	BY	DATE	APPROVED
	0	ER8816		10/14/86	JRH
	1	REV'D. PER ECN 1333 & 1336		1/9/87	PWH
	2	REV'D PER ECN 1393		1/26/87	LCN
	3	REV'D PER ECN 1907A, 1907		9-21-87	WB/JRL
	4	REVISED PER ECN 2260		3-7-88	
	5	REV PER ECN 5589	DRS	10/16/92	

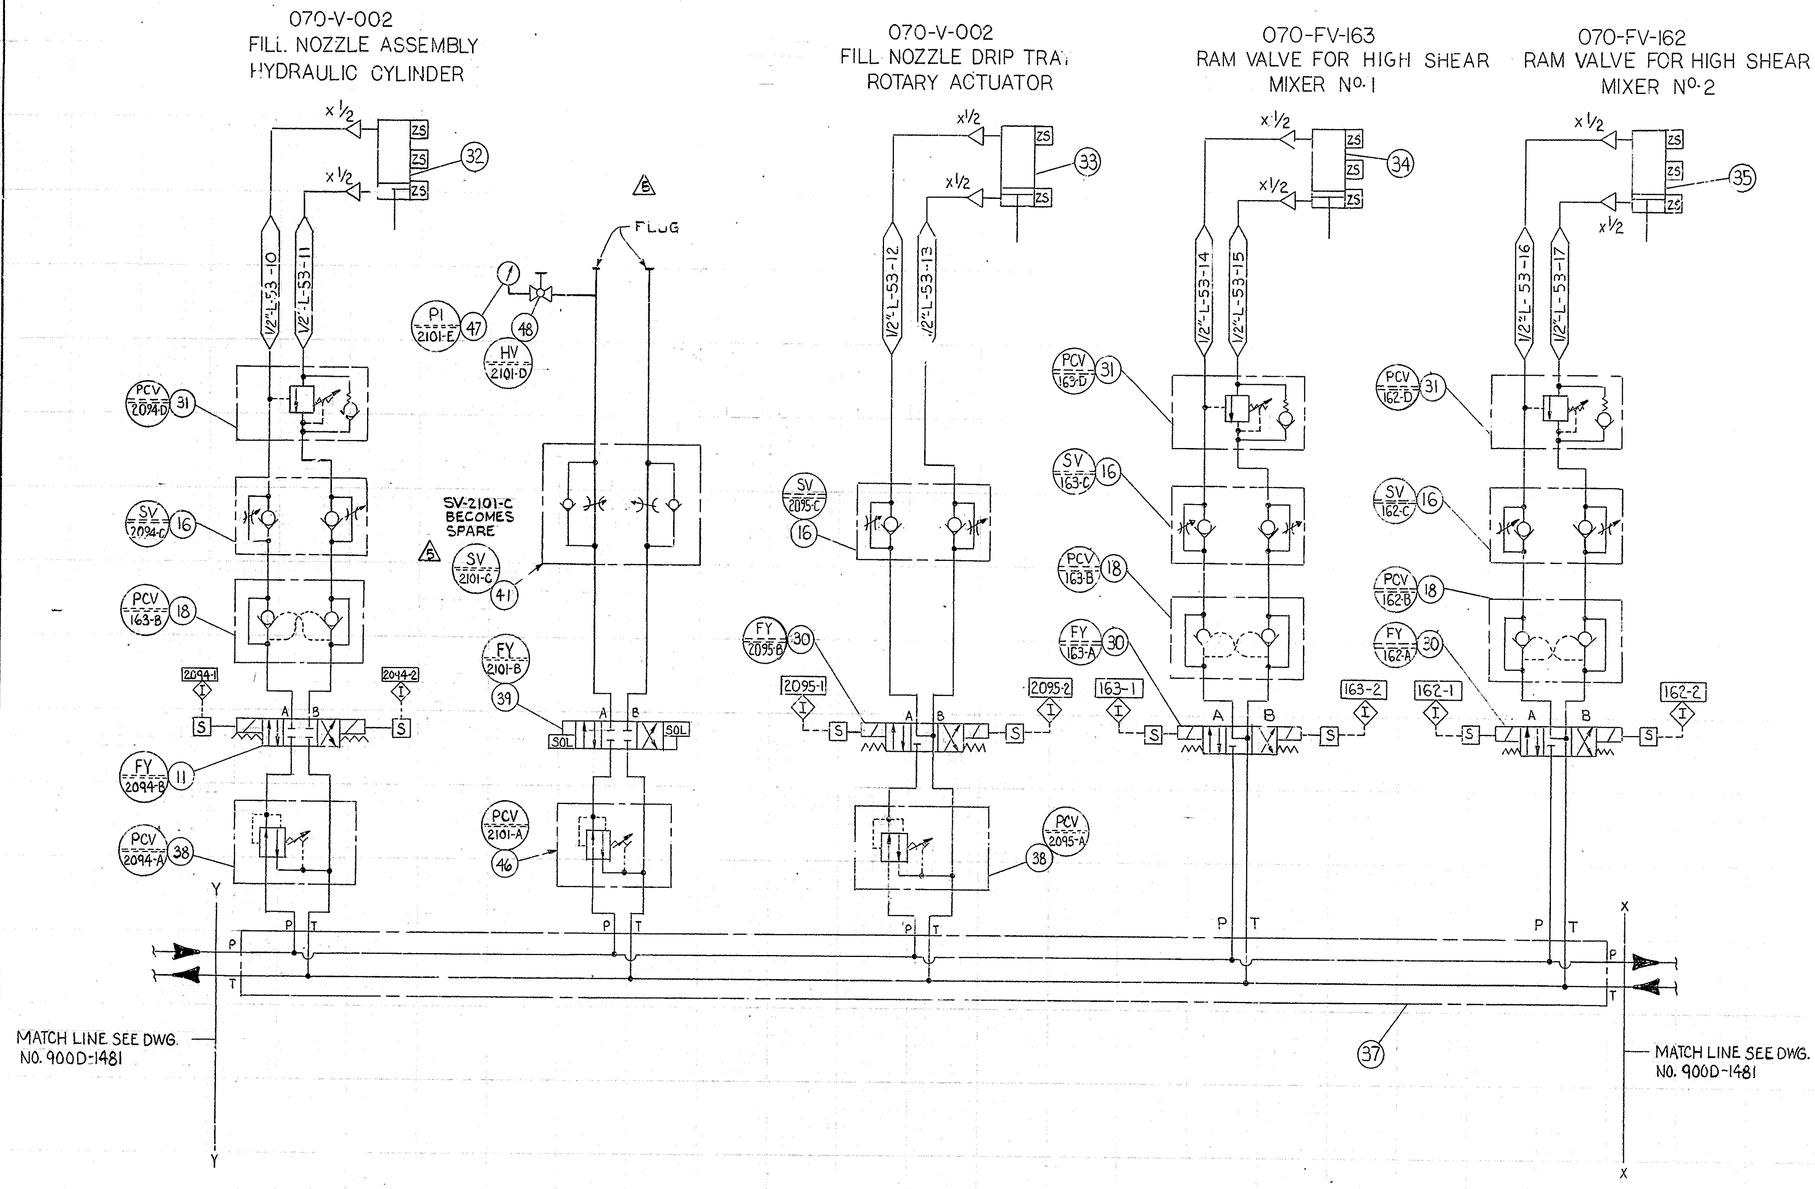

REFERENCE DRAWINGS:

1) AT: HYDRAULIC SYSTEM PIPING AND INSTRUMENTATION DIAGRAM DWG. #172-PI-02 REV. 0.
2) FILL HEAD ASSEMBLY DWG. # 900-D-1394.
3) HIGH SHEAR MIXERS #1 & #2 ASSEMBLY DWG. #900-D-1236 SHT. #1 OF 2.
4) C.S.S. PIPING AND INSTRUMENTATION DIAGRAM DWG. # 900-D-397 SHEETS #3 OF 6 AND #4 OF 6.

QTY REQD	ITEM NO.	NOMENCLATURE OR DESCRIPTION	PART OR IDENTIFYING NO.	MATERIAL OR SPEC

PARTS LIST

UNLESS OTHERWISE SPECIFIED	DRAFTER C. HABERMEH	DATE 8/28/86
	CHECKER	DATE
TOLERANCES-DO NOT SCALE	ENGR. A.L. Nasol	DATE 10-10-86
2 PL DEC ± / 3 PL DEC ± / ANGLES ± / AA		
FRACTIONS ±	COG. MGR. APPVL	DATE 10/10/86
D. SPEC. NO.	E&OS APPVL	DATE
NEXT ASSEMBLY	Q.A. APPVL	DATE
	DFTG. SUPR.	DATE 10/14/86

A/E CONTRACT NO. CODE IDENT. NO.

FOR
West Valley Nuclear Services Co., Inc.
West Valley, New York

CSS-070-V-050
M37 HYDRAULIC
P&I DIAGRAM

DWG SIZE D | SCALE NONE | WEIGHT | DWG NO. 900 D-1482 | REV 5
A/E DWG NO. | SHEET 1 OF 1

REPRODUCRAFT