VERIFY ALL DOCUMENTS FOR CURRENT REVISION AND PENDING CHANGES PRIOR TO EACH USE.
INIT_____ DATE_____

DWG NO. 900D-1917 SH 2

REVISIONS				
ZONE	REV	DESCRIPTION	DATE	APPROVED
	0	ER1087	7/2/87	[illegible]

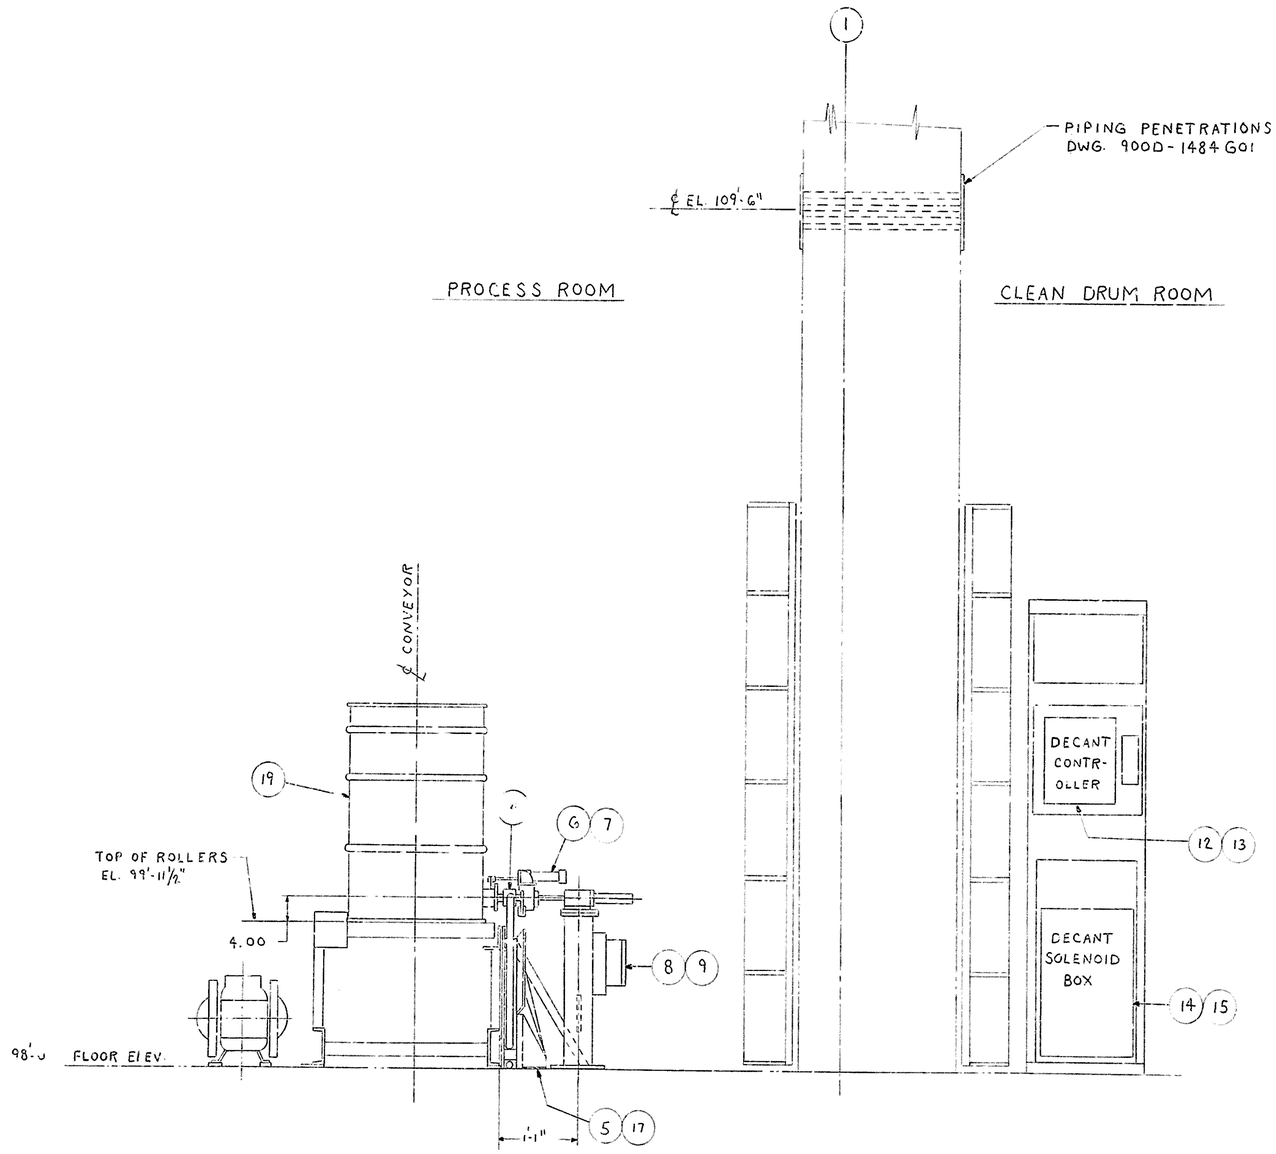

SECTION "A-A-A"
SCALE: 1" = 1'-0
DWG. 900D-1917, SHT. 1

BAR SCALE
0 1' 2' 3'
1" = 1'-0.00

QTY REQD	ITEM NO.	NOMENCLATURE OR DESCRIPTION	PART OR IDENTIFYING NO.	MATERIAL OR SPEC

PARTS LIST

UNLESS OTHERWISE SPECIFIED	DRAFTER WM. ZIMMERMAN	DATE 6-30-87	A/E CONTRACT NO. / CODE IDENT. NO.
	CHECKER	DATE 7-2-87	FOR West Valley Nuclear Services Co., Inc. West Valley, New York
TOLERANCES—DO NOT SCALE	ENGR.	DATE 7-2-87	
2 PL DEC ± .03 / 3 PL DEC ± N/A / ANGLES ± 1° / AA ✓			CSS DECANT SYSTEM EQUIP. GEN. ARRGT
FRACTIONS ± N/A	COG. MGR. APPVL	DATE 7/2/87	
D. SPEC. NO. 1103	E&OS APPVL	DATE 7/2/87	
NEXT ASSEMBLY 900D-1917, SHT. 1	Q.A. APPVL	DATE	DWG SIZE D / SCALE AS NOTED / WEIGHT / DWG NO. 900D-1917 / REV 0
	DFTG. SUPR.	DATE 7/6/87	A/E DWG NO. / SHEET 2 OF 2

REPRODRAFT