VERIFY ALL DOCUMENTS FOR CURRENT REVISION AND PENDING CHANGES PRIOR TO EACH USE.
INIT_____ DATE_____

900E-1796

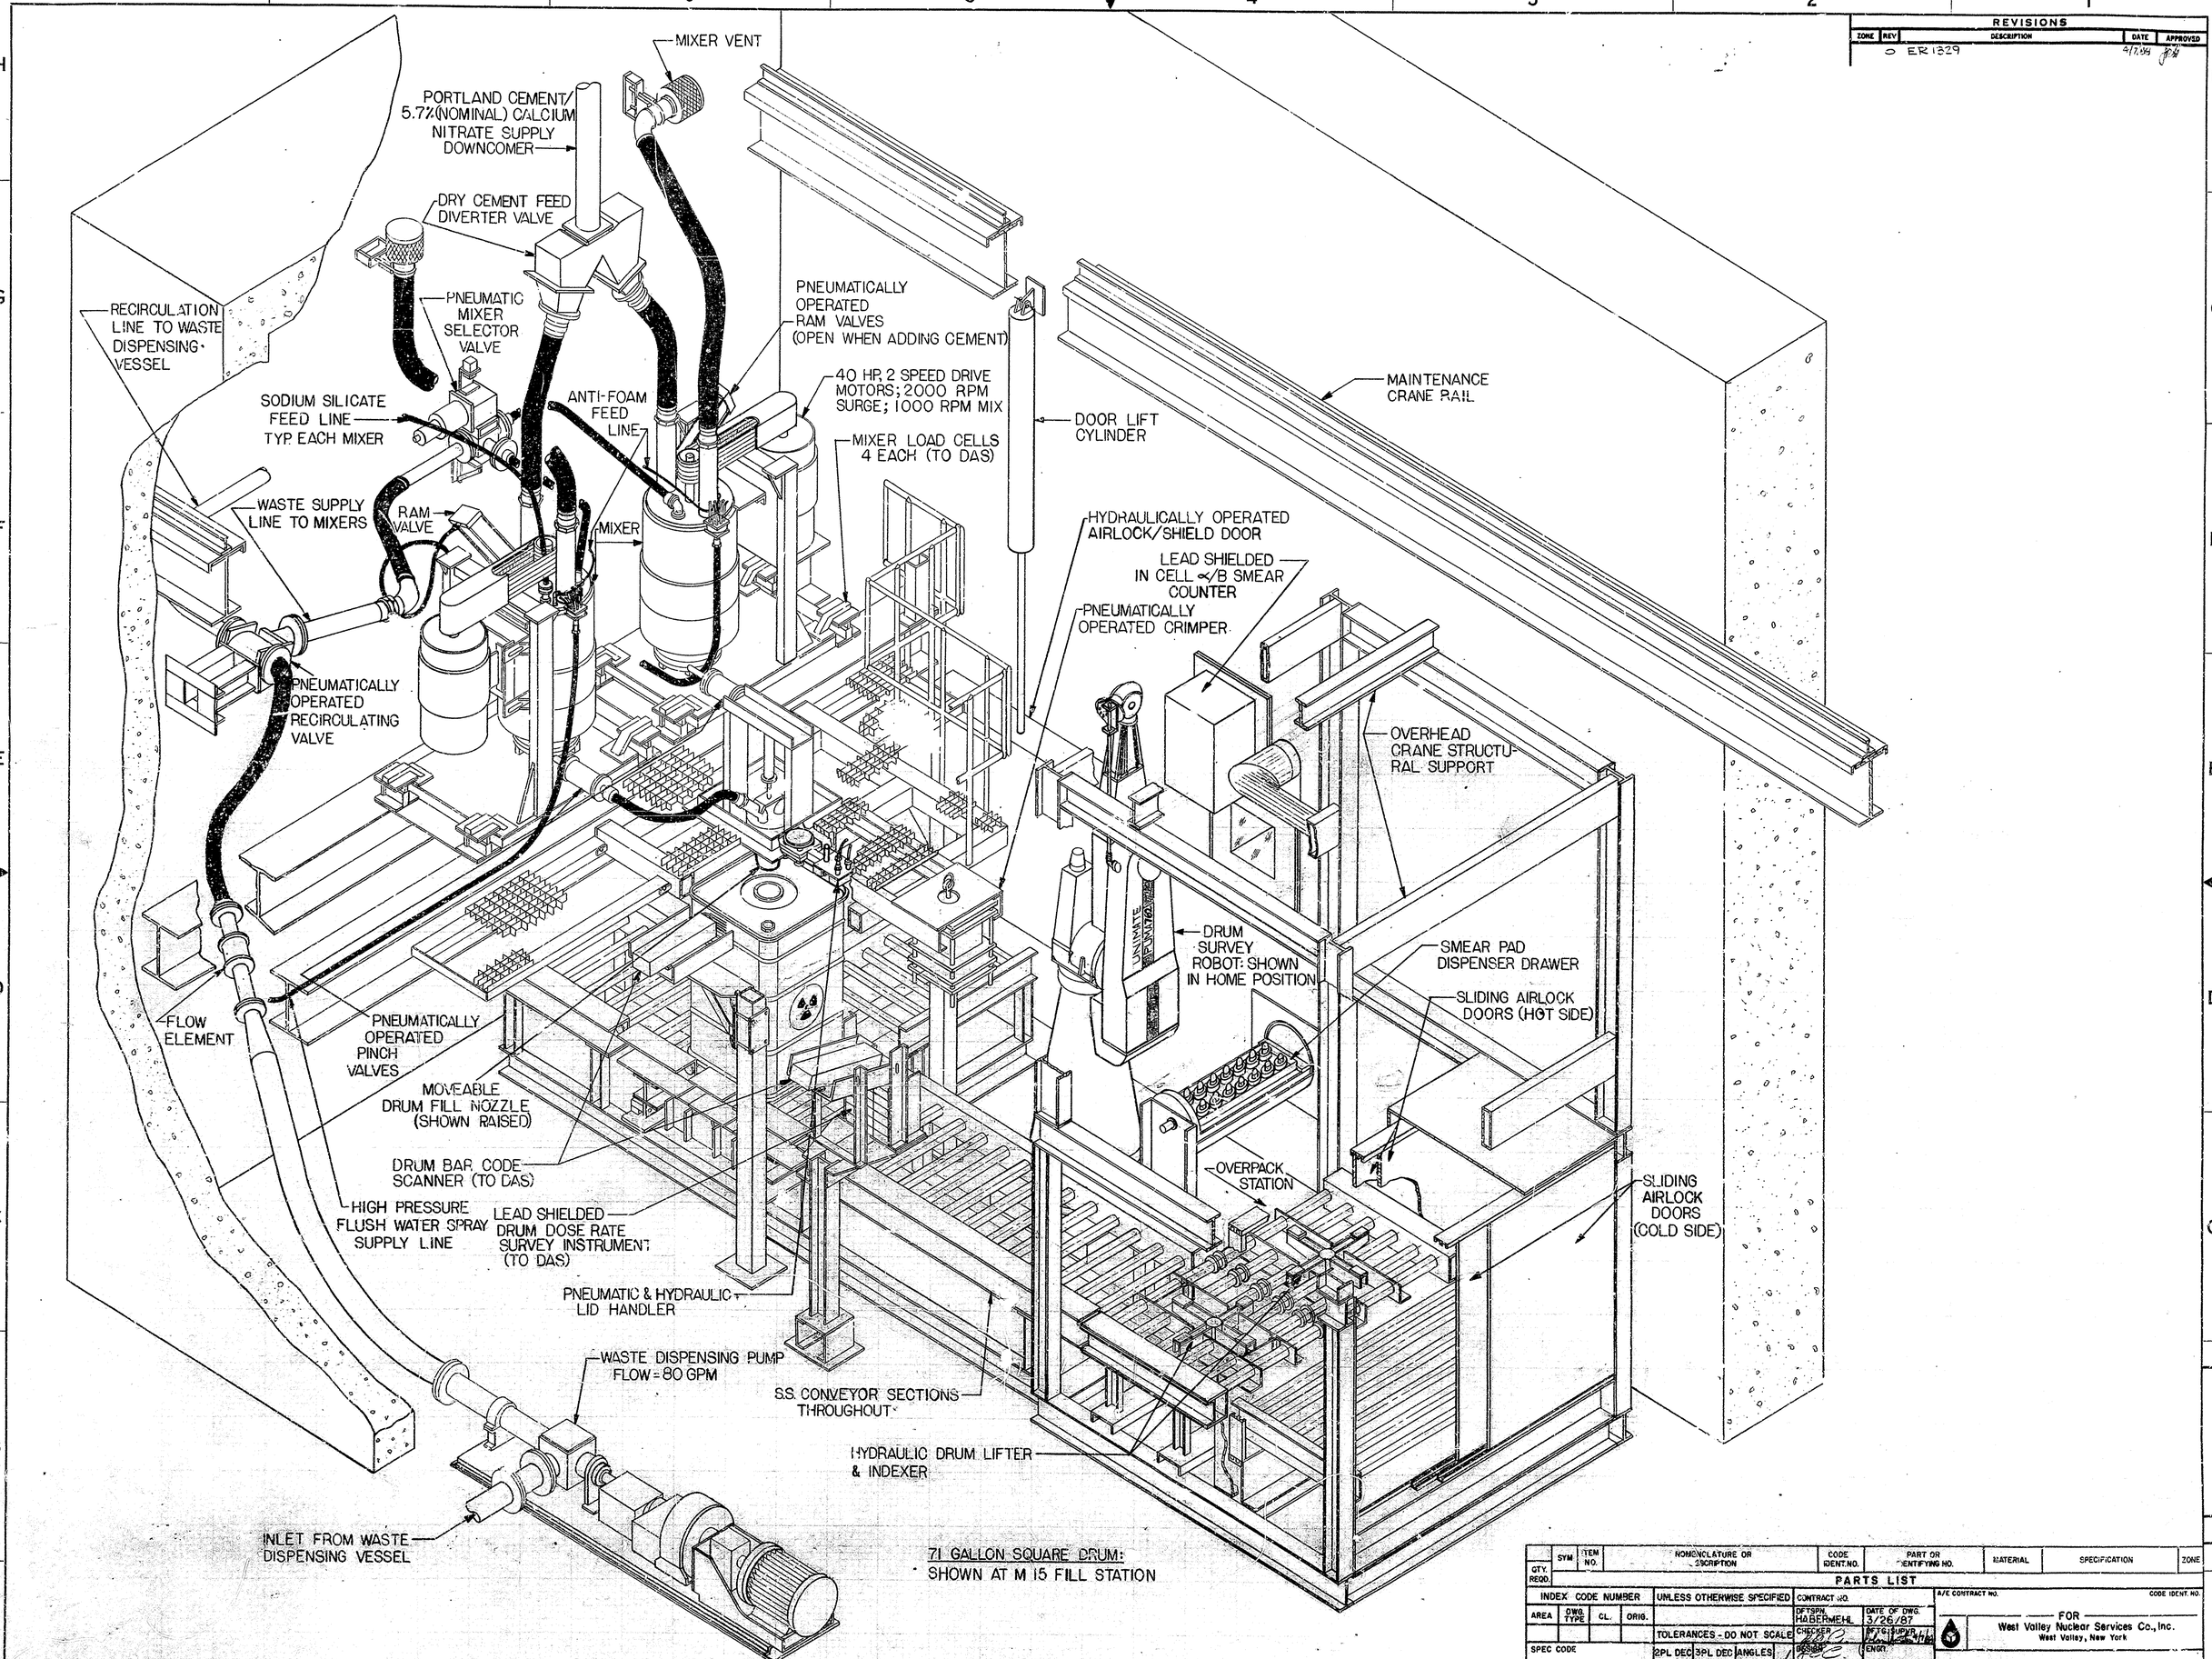

71 GALLON SQUARE DRUM:
SHOWN AT M 15 FILL STATION

REVISIONS

ZONE	REV	DESCRIPTION	DATE	APPROVED
	0	ER 1329	4/7/88	[illegible]

PARTS LIST

QTY. REQD.	SYM	ITEM NO.	NOMENCLATURE OR DESCRIPTION	CODE IDENT. NO.	PART OR IDENTIFYING NO.	MATERIAL	SPECIFICATION	ZONE

INDEX CODE NUMBER: AREA | DWG. TYPE | CL. | ORIG.

UNLESS OTHERWISE SPECIFIED
TOLERANCES - DO NOT SCALE
2PL DEC ± | 3PL DEC ± | ANGLES ± | FRACTIONS ±

SPEC CODE: D-SPEC 1254

CONTRACT NO.
DFTSPN. HABERMEHL | DATE OF DWG. 3/26/87
CHECKER | DFTG. SUPVR.
DESIGN | ENGR.
FACILITIES N/A | Q.A. N/A
ENGR. | E&OS N/A

A/E CONTRACT NO. | CODE IDENT. NO.

FOR
West Valley Nuclear Services Co., Inc.
West Valley, New York

C.S.S. PROCESS CELL

DWG. SIZE E | SCALE 1" = 1'-0" | WEIGHT | A/E DWG NO. | DWG NO. 900 E-1796 | REV 0 | SHEET 1 OF 1