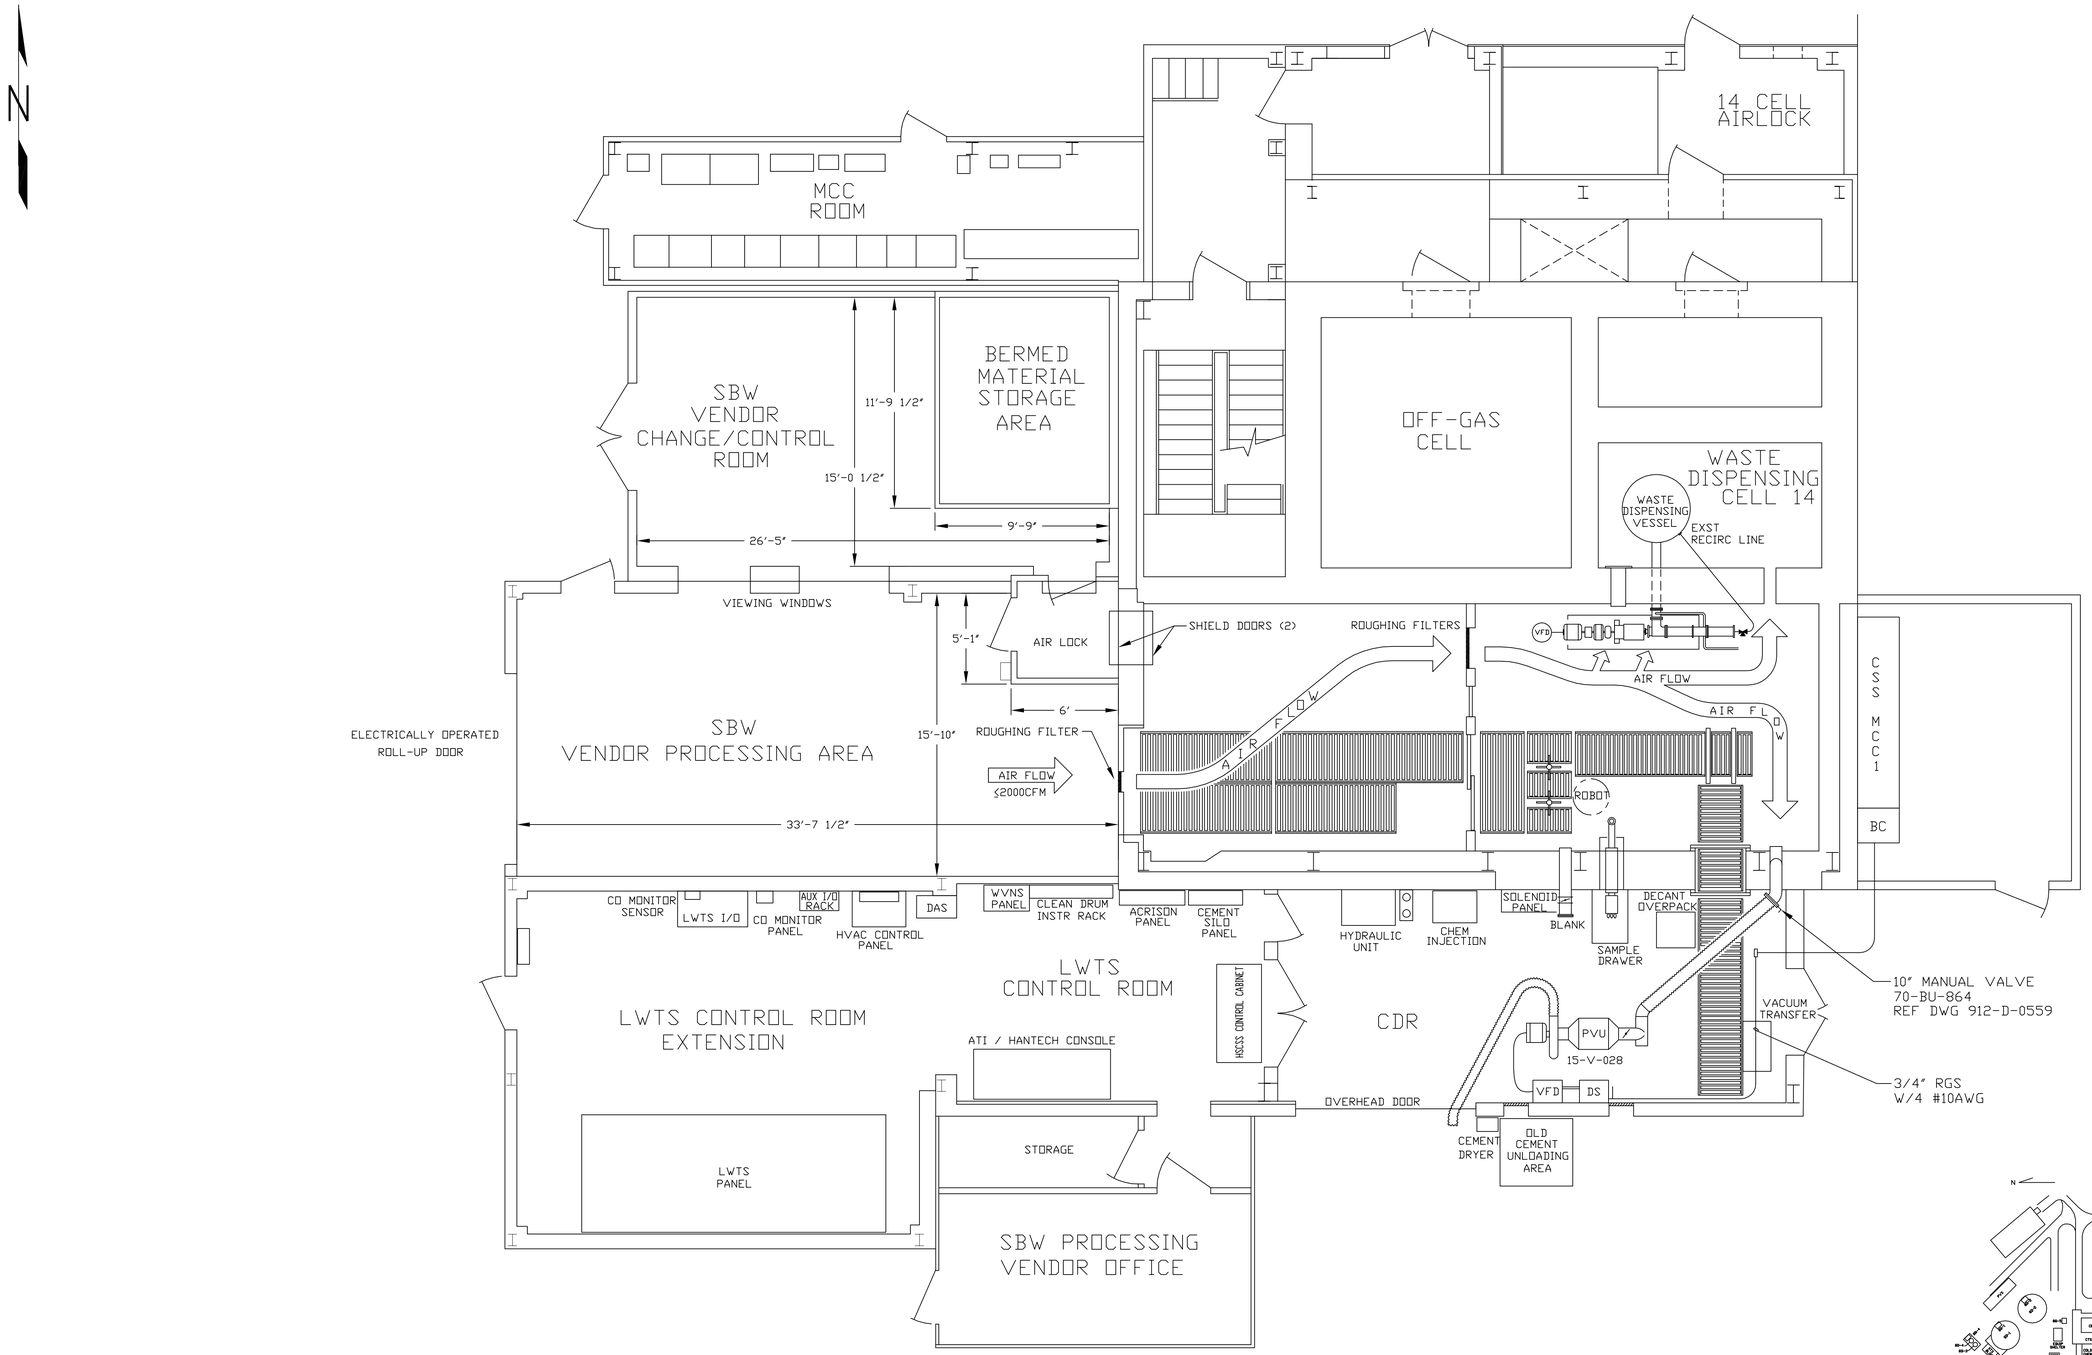

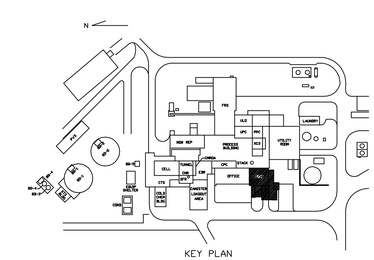

REVISIONS

REV	DESCRIPTION	APVD
0	ER 25937 8/13/2004	CCG

VERIFY ALL DOCUMENTS FOR CURRENT REVISION AND PENDING CHANGES PRIOR TO EACH USE
INIT _____ DATE _____

UNLESS OTHERWISE SPECIFIED ALL DIMENSIONS IN INCHES

FILE NAME 912-D-0292_001_000

PLOT SCALE 1=48.00

D SPEC # 25937

NEXT ASSEMBLY

DRAFTER D. KUREK	DATE 8/12/2004	
CHECKER	DATE	
ENGINEER J. CRUMLISH	DATE 8/12/2004	

DATABASE LINKED DRAWING.

SEE ENGINEERING RELEASE FORM (ER) FOR DRAWING APPROVAL SIGNATURES.

DWG SIZE D

WVNSCO
West Valley Nuclear Services Company

SODIUM BEARING WASTE
VENDOR PROCESSING AREA
PLAN VIEW

SCALE 1=1

WEIGHT

A/E DWG #

A/E CONTRACT #

DWG # 912-D-0292

REV 0

SHEET 1 OF 1

CODE IDENT #

CAD DRAWING-DO NOT REVISE THIS ORIGINAL