M-11337 SH. 101

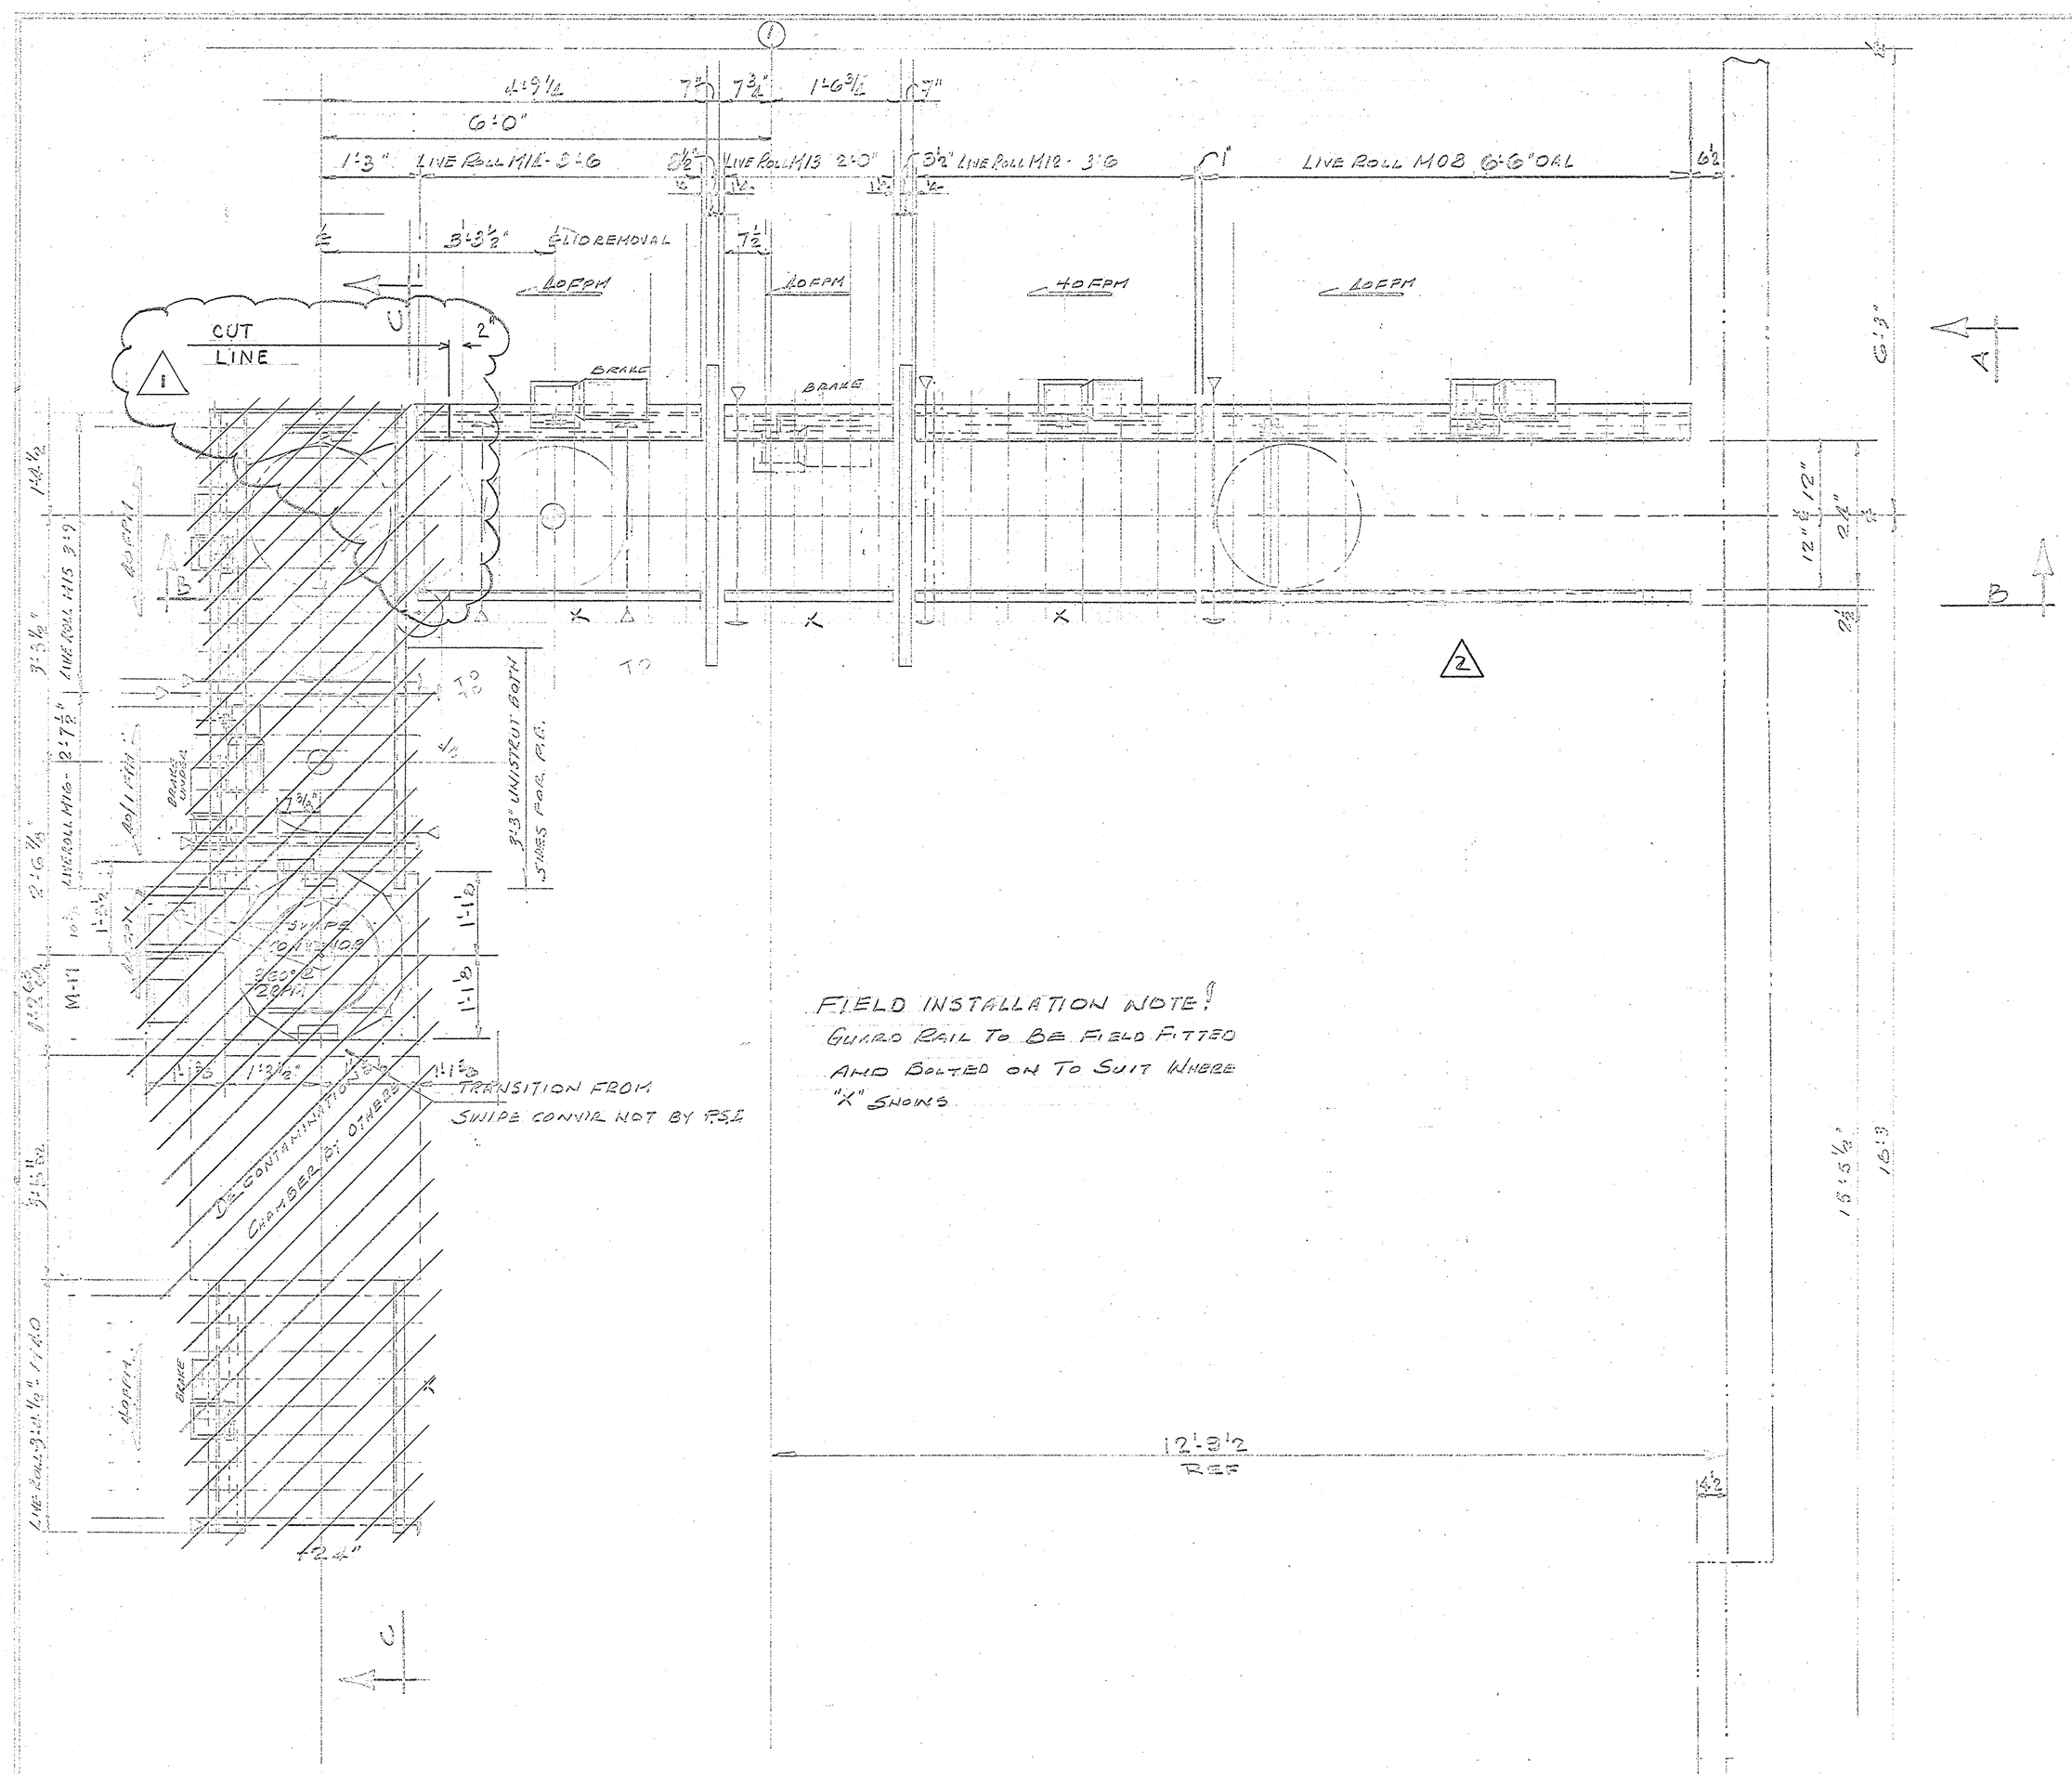

REVISIONS			
MK'D	DATE	BY	DESCRIPTION
A	12/21/81	CB	DOORS WERE 2" THICK & OTHER GENERAL
B	1/28/82	SYM	SWIPE ROTATED & GENERAL REVISIONS
C	10/28/82	SYM	WALL RELOCATED, DRAWING SCALED & REDRAWN
D	2/24/83	SYM	SWIPE TABLE ROTATED TO ORIGINAL POSITION
0	7/2/86	JRH	ER791
1	1-15-87	WE/ALN	REVISED PER ECN No. 1361
2	1-26-04	LRO	ECN 25782

WVNS APPROVAL

COG. MGR. 7/2/86
COG. ENGR. A.L. Nagel 6/27/86
DRFT. SUPR. 7/2/86
QA. 7/2/86

WVNS P.O. 05833

This certifies that conveyors comply with as purchased specs of proposal No. 8250-2 case heads Ch Eng 09/23/86

VERIFY ALL DOCUMENTS FOR CURRENT REVISION AND PENDING CHANGES PRIOR TO EACH USE
INIT _____ DATE _____

PSI PRODUCTION SYSTEMS INC
1375 WHITE CIRCLE
MARIETTA, GA. 30060

CUSTOMER: ASSOCIATED TECHNOLOGIES INC. - CHARLOTTE, N.C.
REF: R-TTC-301
SHIP TO: WEST VALLEY DEMONSTRATION PROJECT
SUBJECT: STORM UNLOADING SYSTEM CONVEYOR PLANT
MK'D
REQ'D
CUST. P.O. PROP. NO. DR. BY
DATE P.O. FILE NO. CK. BY
PSI JOB NO. SHEET NO. 2 OF 2

ASMS 40-107 98533