DWG NO. 900 D - 1200 SH 1

REVISIONS

ZONE	REV	DESCRIPTION	DWN BY	DATE	APPROVED
	0	ER 749		5/20/86	
C5	1	REVISED PER ECN 1032 & 1058		9/26/86	
	2	REVISED PER ECN 1129		10/15/86	
	3	REVISED PER ECN 1213		11/14/86	
	4	REV. PER ECN NO. 1350 & 1388		1-26-87	
	5	REV. PER ECN # 1516		3-26-87	
	6	REV. PER ECN 1631		5-14-87	
	7	REVISED PER ECN 1674		6-2-87	
	8	REVISED PER ECN 2052		11-23-87	
	9	REV. PER ECN 2237	WAB	3/18/88	
	10	REV'D PER ECN 2467	CTC	6-9-88	

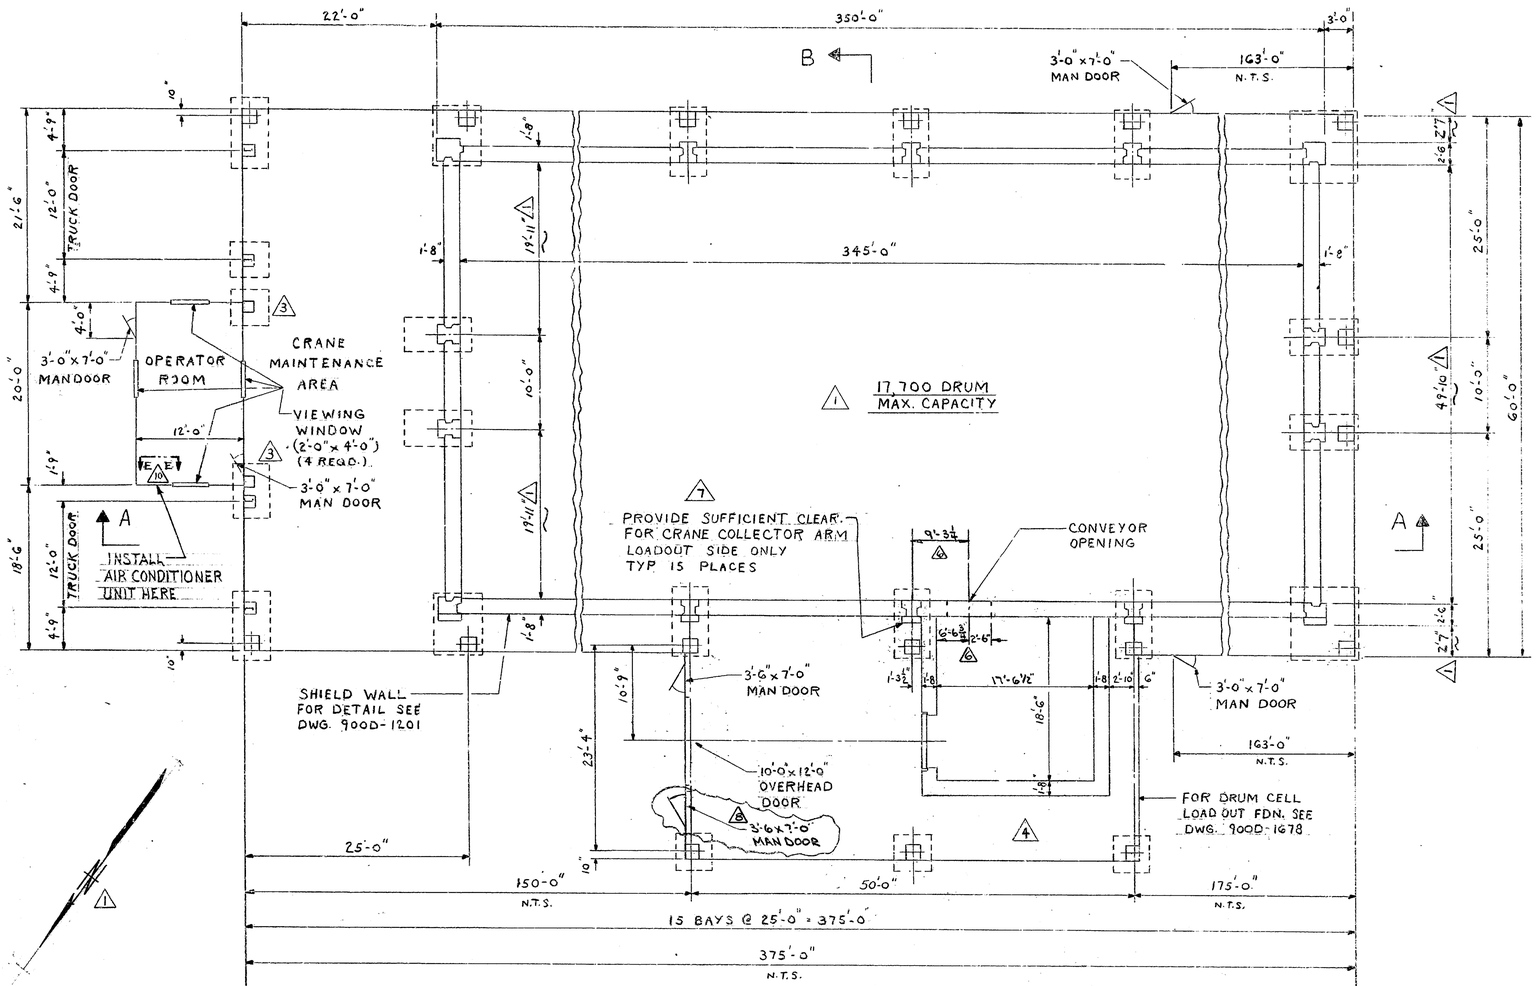

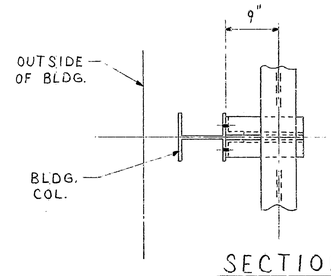

SECTION "C-C"
SCALE: 1" = 1'-0"

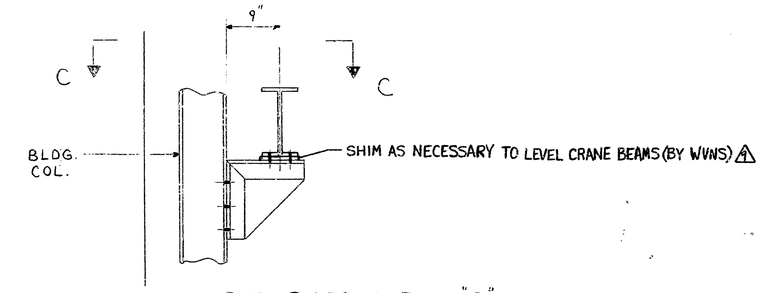

ENLARGED DETAIL "D" SHOWING CRANE RAIL SUPPORT
SCALE: 1" = 1'-0"

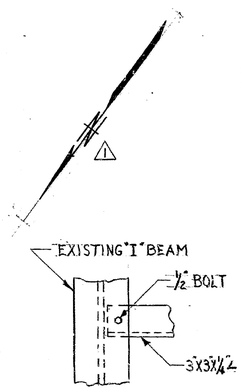

DETAIL F
SCALE: NONE

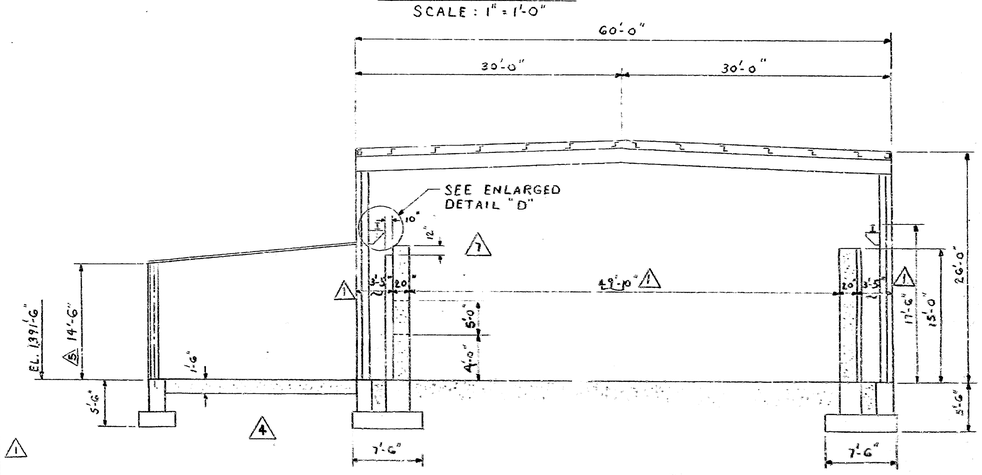

SECTION "B-B"
SCALE: 1/8" = 1'-0"

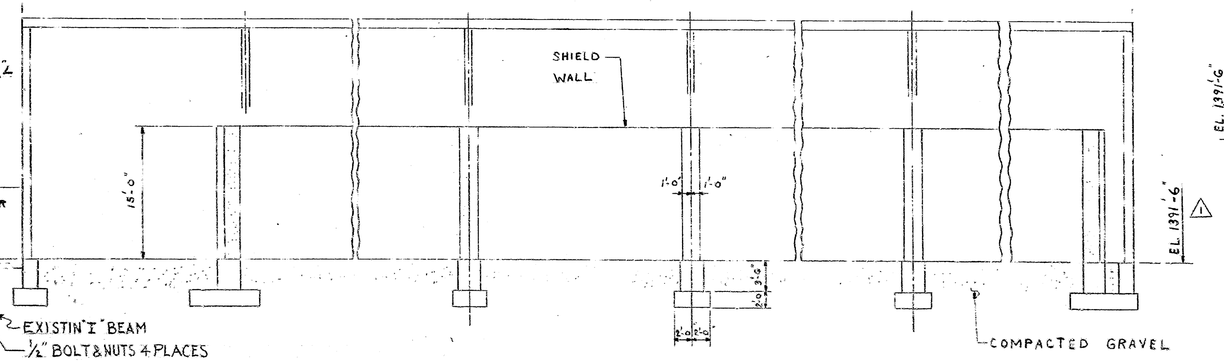

SECTION "A-A"
SCALE: 1/8" = 1'-0"

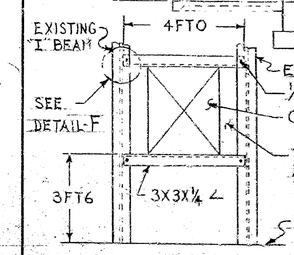

EXISTIN "I" BEAM
1/2" BOLT & NUTS 4 PLACES
CUT OPENING IN WALL TO SUTE AIR CONDITIONER
TO CLOSE OPENING USE 16 GAGE STEEL & BENT AS NECESSARY. USE 3/16 SHEET METAL SCREWS TO ATTACH TO STEEL MEMBERS.
OPERATOR ROOM FLOOR

VIEW E-E
SCALE: NONE

BAR SCALE
1" = 1'-0"
1/8" = 1'-0"

QTY REQD.	SYM	ITEM NO.	NOMENCLATURE OR DESCRIPTION	CODE IDENT. NO.	PART OR IDENTIFYING NO.	MATERIAL	SPECIFICATION	ZONE

PARTS LIST

INDEX CODE NUMBER				UNLESS OTHERWISE SPECIFIED				CONTRACT NO.	
AREA	DWG. TYPE	CL.	ORIG.	TOLERANCE TO BE SPECIFIED ON CONTRACTOR DWGS.				DFTSPN. W. ZIMMERMAN	DATE OF DWG. 4-21-86
				TOLERANCES - DO NOT SCALE				CHECKER	REG. SUPVR.
SPEC CODE				2PL DEC	3PL DEC	ANGLES	✓ AA	DESIGN K. Schoff	ENGR.
				±	±	±			
				FRACTIONS ±					
								FACILITIES N.A.	DATE
								ENGR.	ENGR.

A/E CONTRACT NO. CODE IDENT. NO.

FOR
West Valley Nuclear Services Co., Inc.
West Valley, New York

RTS - DRUM CELL BUILDING ARRGT.

DWG SIZE D | SCALE 1/8" = 1'-0" | WEIGHT | DWG NO. 900D - 1200 | REV 10

A/E DWG NO. | SHEET 1 OF 1