VERIFY ALL DOCUMENTS FOR CURRENT REVISION AND PENDING CHANGES PRIOR TO EACH USE.
INIT_____ DATE_____

DWG NO. 900D-1233 SH 1

REVISIONS					
ZONE	REV	DESCRIPTION	DWN. BY	DATE	APPROVED
	6	REVISED PER ECN 1637		5-15-87	R.Y.
	7	REVISED PER ECN 1706		6-15-	WB/RB
	8	REV. PER ECN 2237	WAB	3/10/88	RB
	9	REV. PER ECN 4106	CW	1-10-91	WB OJS
	10	REV PER ECN 5076	MJC	4-6-92	RB OJS

REVISIONS				
ZONE	REV	DESCRIPTION	DATE	APPROVED
	0	ER749	5/20/86	[illegible]
	11	REVISED PER ECN 8699	8/13/95	HPB
	2	REVISED PER ECN 1058	9/26/86	PNS
	3	REVISED PER ECN 1213	11/13/86	PNS
	4	REVISED PER ECN 1350 AND 1368	1-26-87	[illegible]
	5	REVISED PER ECN 1516	3/26/87	R.Y.

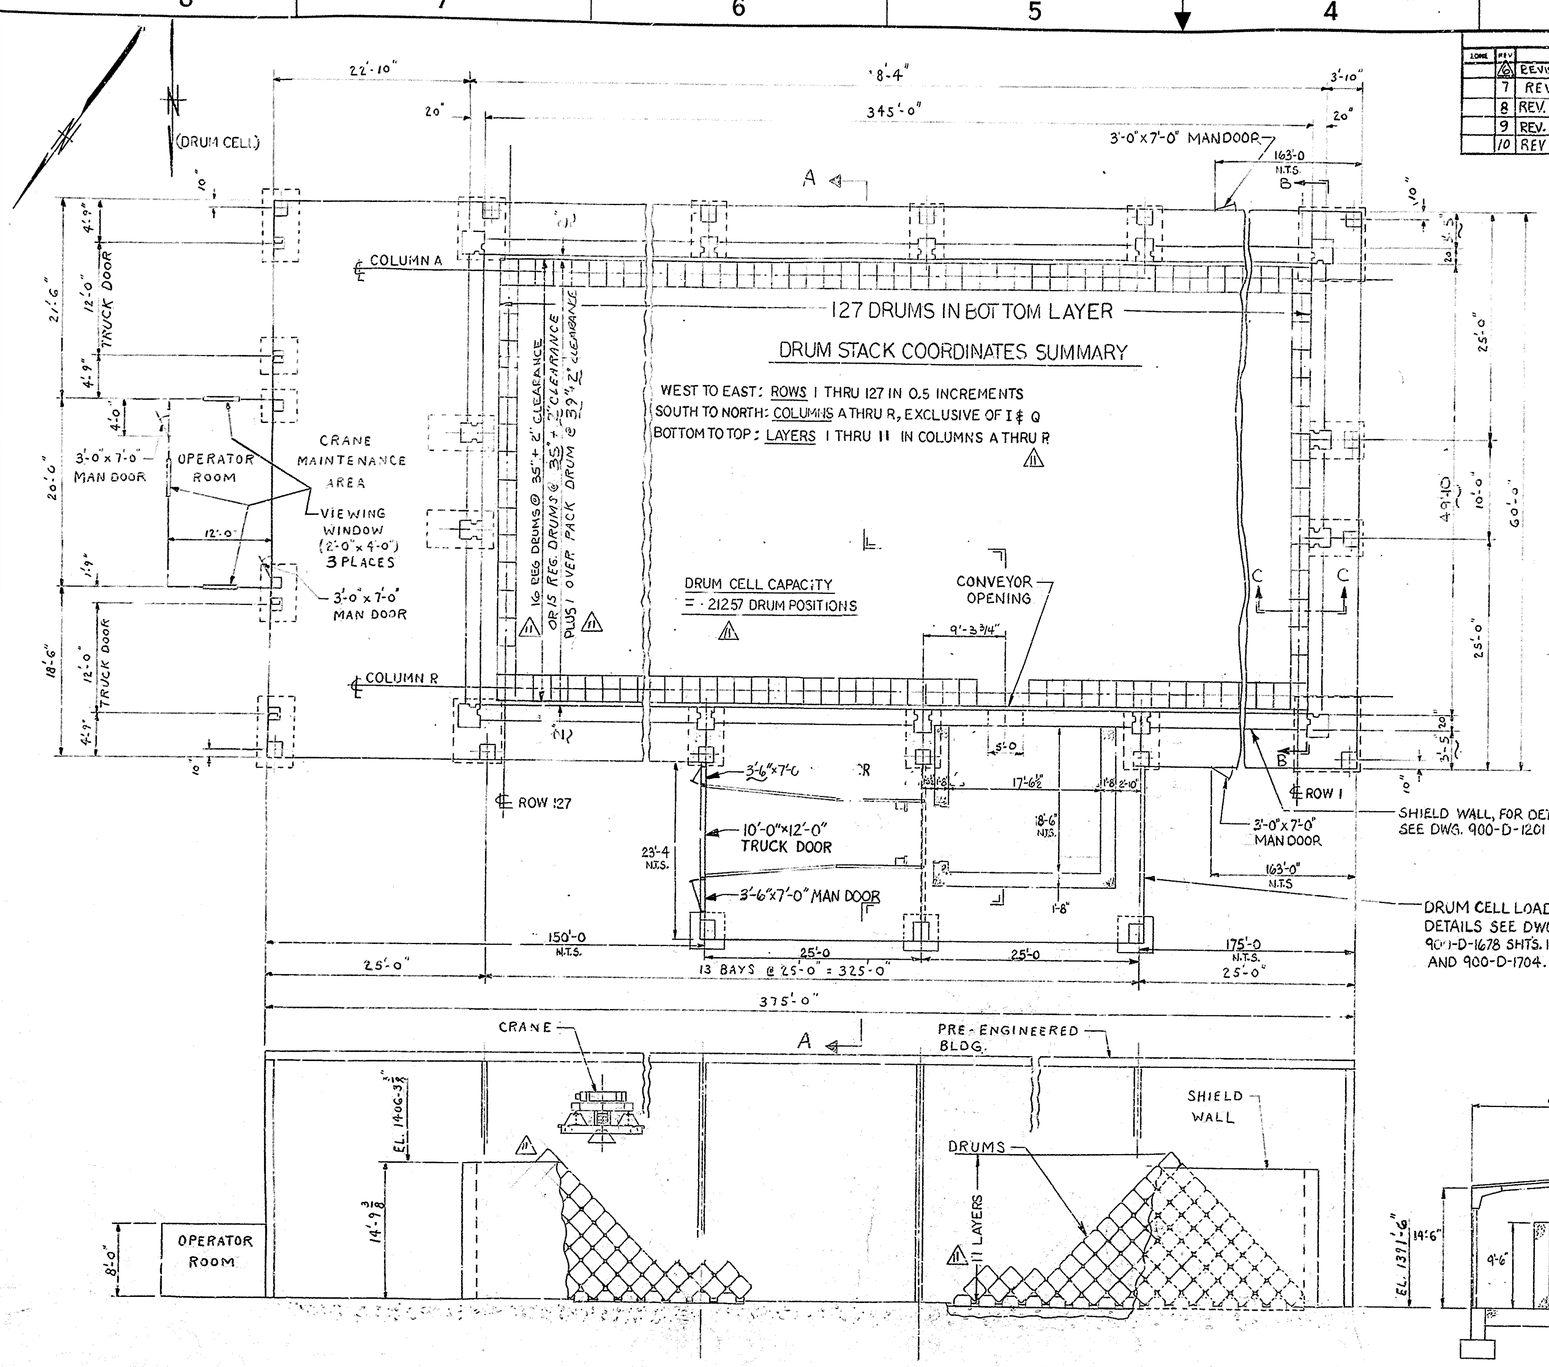

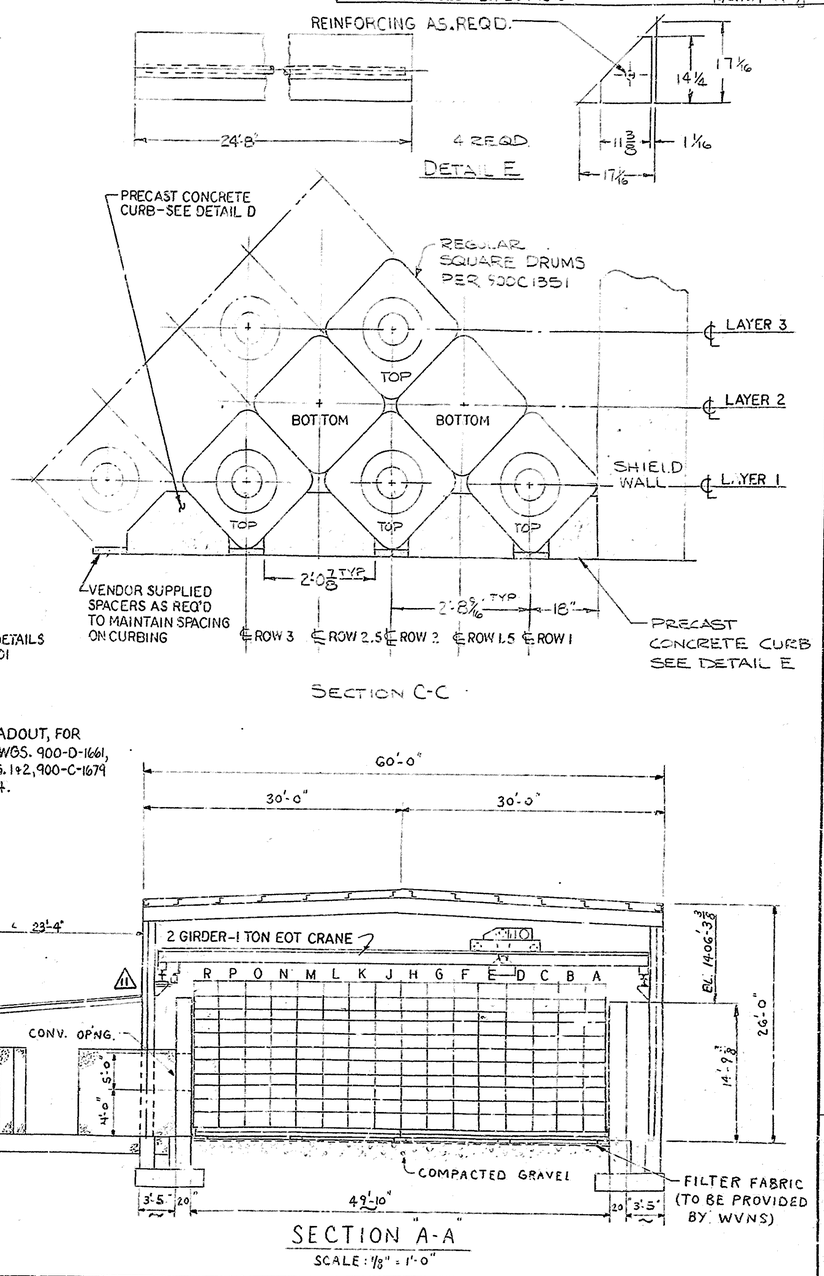

QTY. REQD.	SYM	ITEM NO.	NOMENCLATURE OR DESCRIPTION	CODE IDENT. NO.	PART OR IDENTIFYING NO.	MATERIAL	SPECIFICATION	ZONE

PARTS LIST

INDEX CODE NUMBER				UNLESS OTHERWISE SPECIFIED				CONTRACT NO.		A/E CONTRACT NO.	CODE IDENT. NO.
AREA	DWG. TYPE	CL.	ORIG.	DIMENSIONS ARE REFERENCE UNLESS TOLERANCE SPECIFIED				DFTSPN. W. ZIMMERMAN	DATE OF DWG. 3-5-86	FOR West Valley Nuclear Services Co., Inc. West Valley, New York	
SPEC CODE				TOLERANCE DO NOT SCALE				CHECKER	DFTG. SUPVR.		
				2PL DEC	3PL DEC	ANGLES	✓ AA	DESIGN R. Schell 5/6/87	ENGR.		
				±	±	±					
				FRACTIONS ±							
								FACILITIES N.A.			
								ENGR.	E&OS		

RTS - DRUM CELL BUILDING LAYOUT

DWG. SIZE D | SCALE 1/8", 3/16" = 1'-0" | WEIGHT | A/E DWG NO. | DWG NO. 900D-1233 | SHEET 1 OF 1 | REV (11)

REPRODUCIBLE