VERIFY ALL DOCUMENTS FOR CURRENT REVISION AND PENDING CHANGES PRIOR TO EACH USE.
INIT_____ DATE_____

DWG NO 900D1279 SH 1

REVISIONS				
ZONE	REV	DESCRIPTION	DATE	APPROVED
	3	REVISED & REDRAWN PER ECN 1033	9-15-86	[illegible]
	4	REV. PER ECN 1328	12-31-86	WAB [illegible]
	5	REV. PER ECN 1626	5/6/87	CH [illegible]
	6	REV. PER ECN 5590	10-3-90	[illegible]

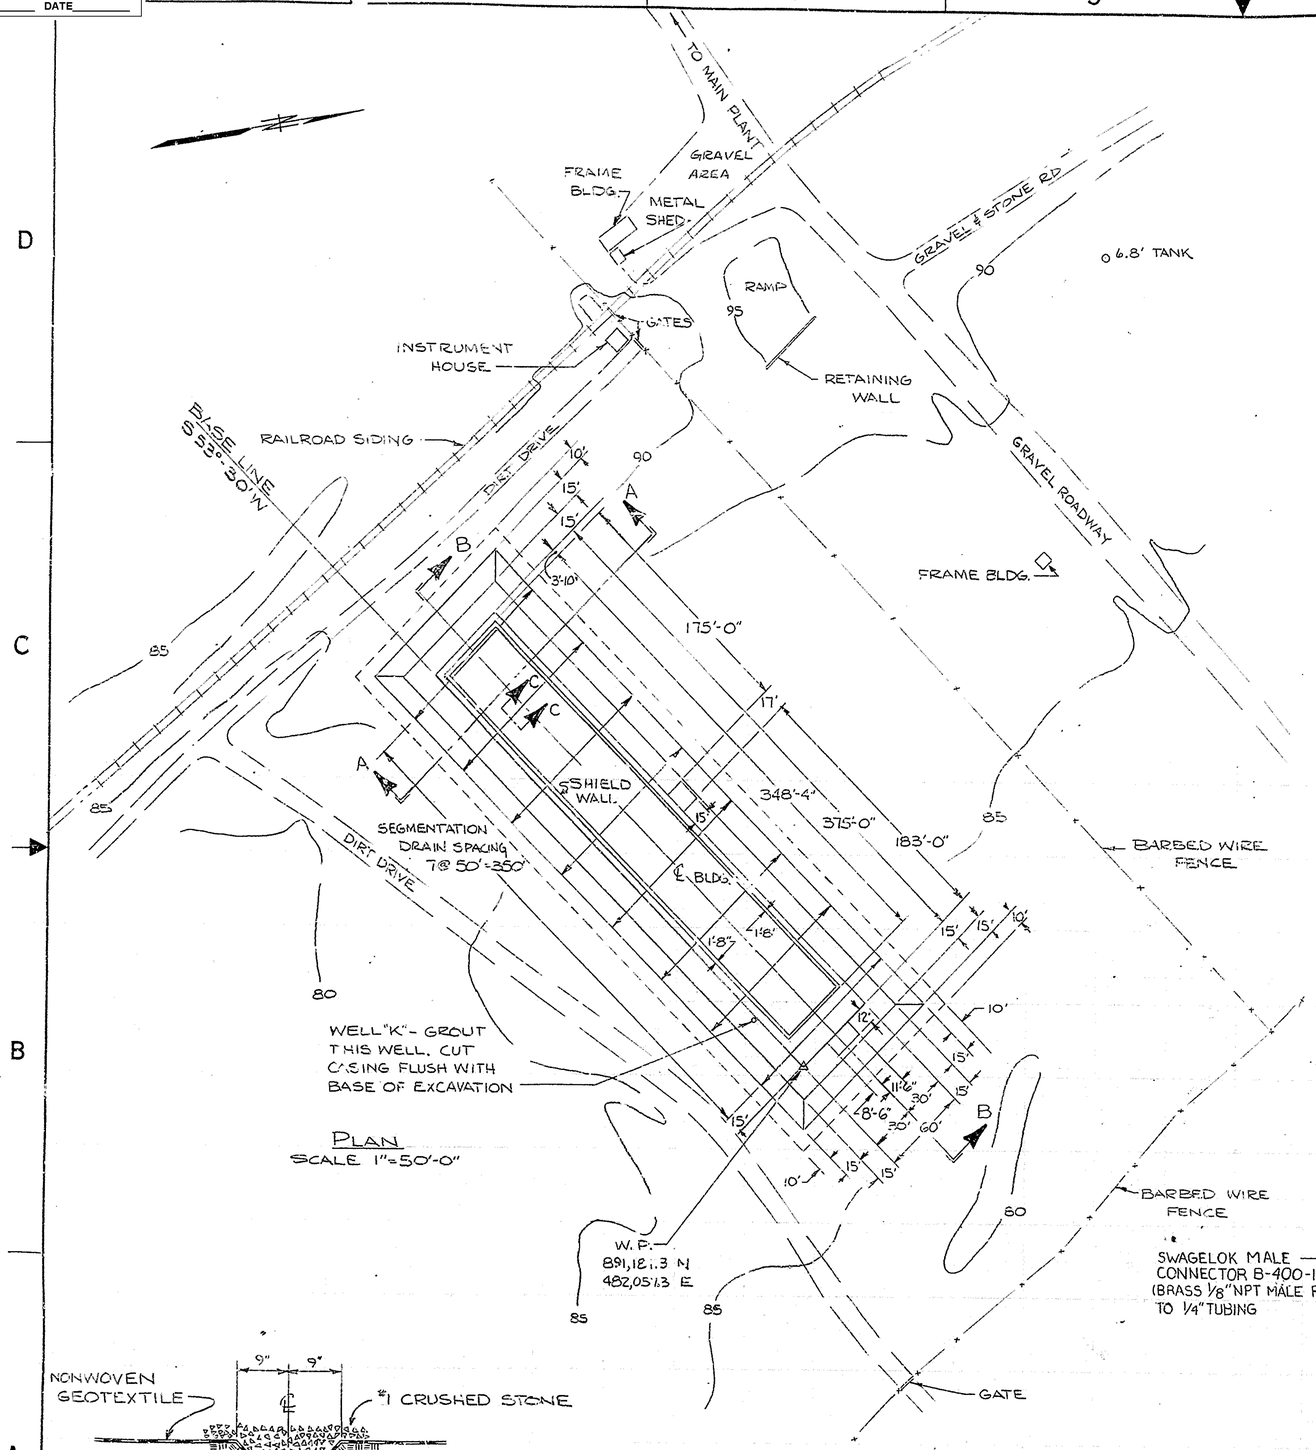

PLAN
SCALE 1"=50'-0"

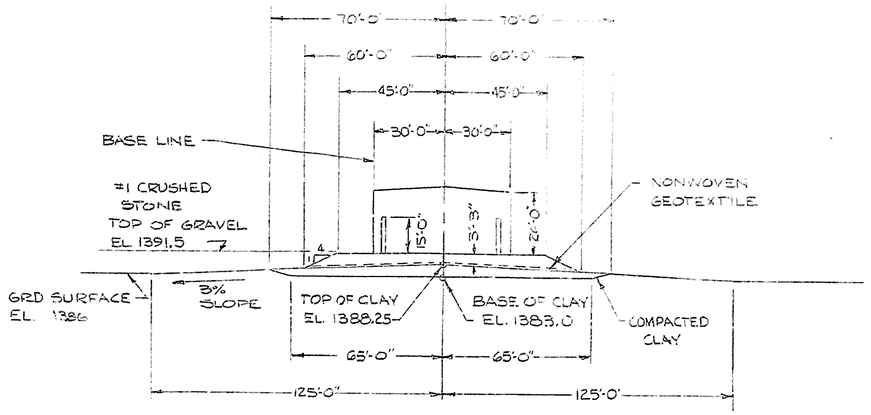

SECTION "A-A"
SCALE: 1"=30'-0"

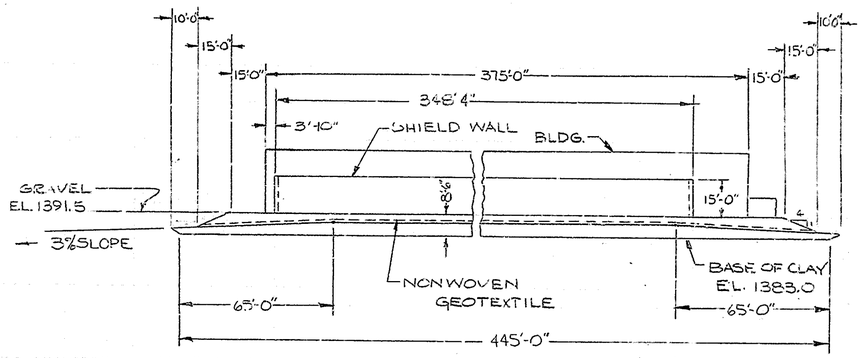

SECTION B-B
SCALE 1" = 30'-0"

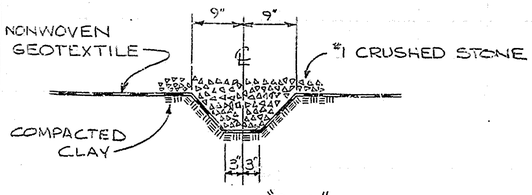

SECTION "C-C"
TYPICAL SEGMENTATION DRAIN, 8 PLACES
SCALE 1"=1'-0"

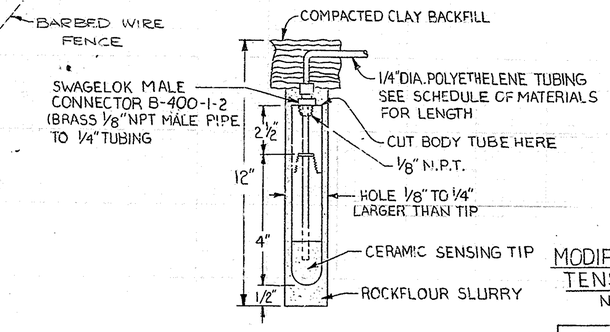

MODIFIED JET-FILL TENSIOMETER
NO SCALE

NOTE:
6 SEE DRAWING 900D-4989 FOR LOCATION OF DRUM CELL LIGHTNING PROTECTION INCLUDING GROUND GRIDS AND SERIAL NUMBERS.

0 10 20 30 40 50 60 — 1"=30'-0
0 20 40 60 80 100 — 1"=50'-0

QTY REQD	ITEM NO.	NOMENCLATURE OR DESCRIPTION	PART OR IDENTIFYING NO.	MATERIAL OR SPEC

PARTS LIST

UNLESS OTHERWISE SPECIFIED
TOLERANCES-DO NOT SCALE
2 PL DEC ± — | 3 PL DEC ± — | ANGLES ± — | AA
FRACTIONS ±
D. SPEC. NO.
NEXT ASSEMBLY

DRAFTER W. KOCH DATE 9-17-86
CHECKER [illegible] DATE 9/23/86
ENGR. R.R. BLICKWEDEHL DATE
COG. MGR. APPVL C.E. SWENSON DATE 5-29-86
E&OS APPVL D.J. HARWARD DATE 5-30-86
Q.A. APPVL H.L. PAYNE DATE 5-30-86
DFTG. SUPR. J.R. HORTON DATE 5-30-86

A/E CONTRACT NO. CODE IDENT. NO.
FOR
West Valley Nuclear Services Co., Inc.
West Valley, New York

DRUM CELL PLOT PLAN

DWG SIZE D | SCALE 1"=30', 1"=50' | WEIGHT | DWG NO. 900 D 1279 | REV 6
A/E DWG NO. | SHEET 1 OF 1