905D-046 S01

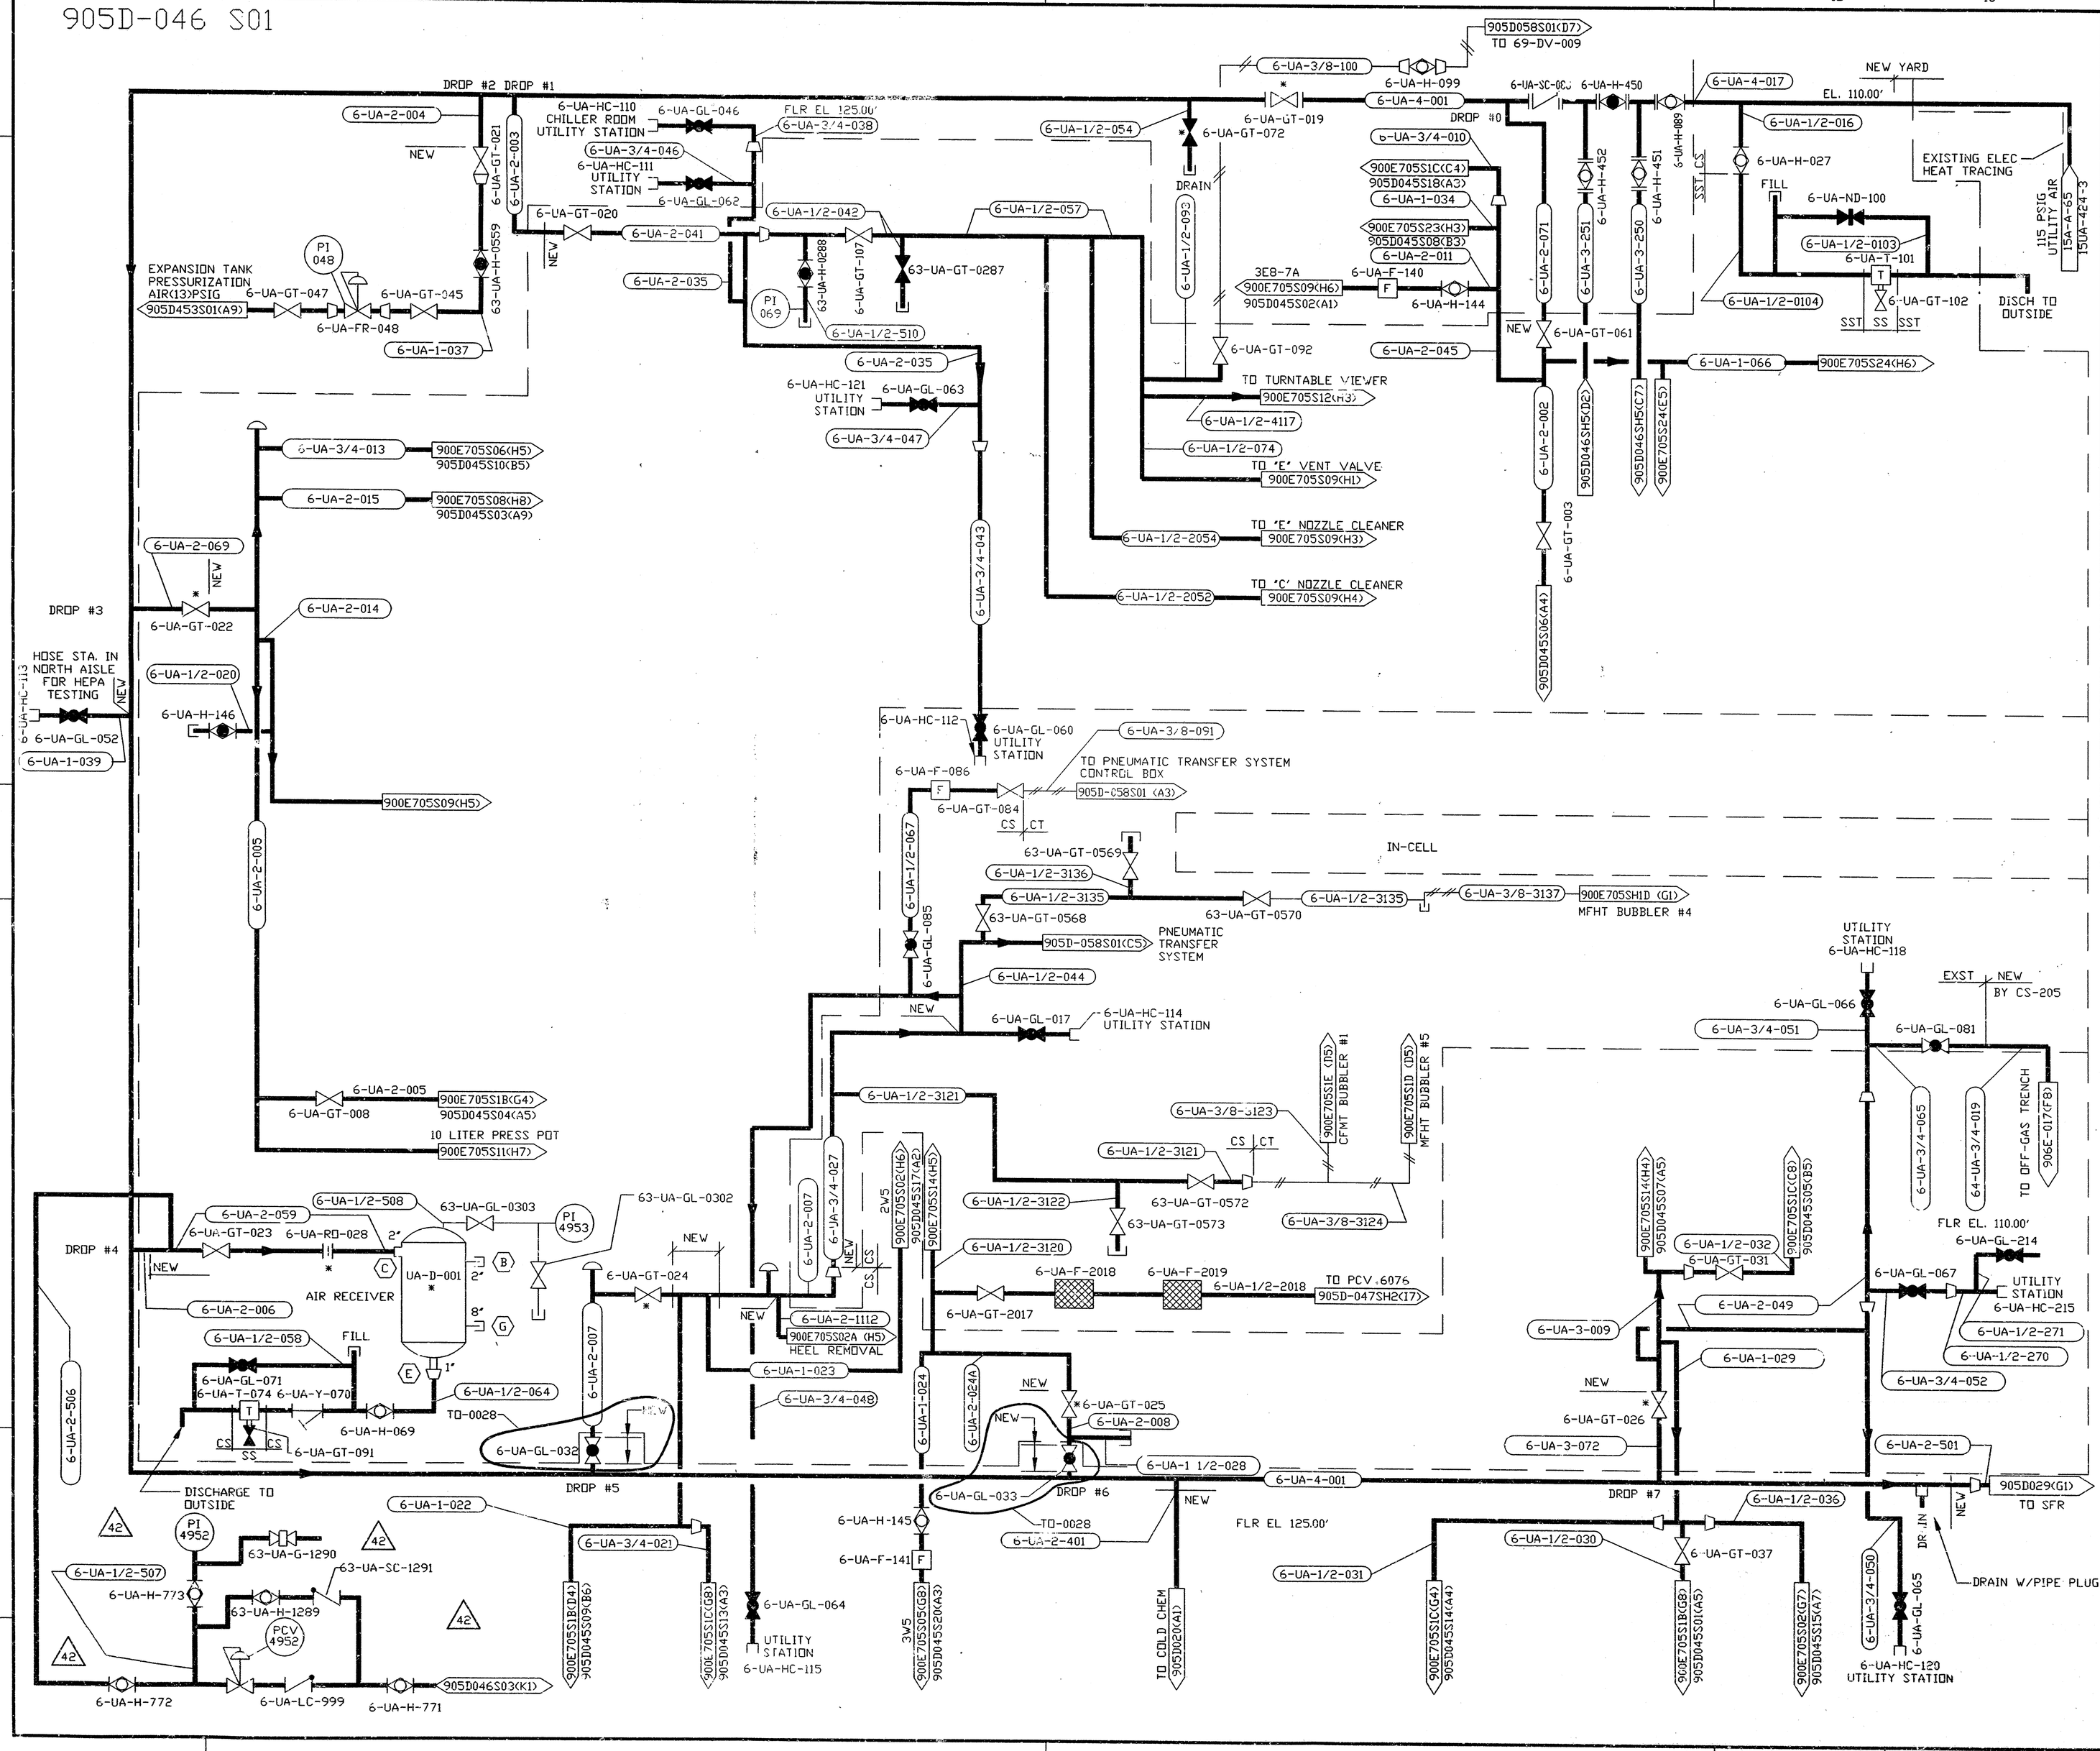

NO.	DATE	REVISIONS	DR	CH	APPROVED		
B	8/23/88	GENERAL REVISION	BFR	RJL	RJL	AC FSK	MDW
C	6-28-89	GENERAL REVISION	PJT	AC	RJL	AC	FJES
0	7-13-89	ER1646			JRH		
25	8/11/94	REVISED PER ECN 7926	MJL	ARA	PAN		
26	11-15-94	REVISED PER ECN 8375	AAJ	DRS	ERB		
27	12/10/94	REVISED PER ECN 8146	KGZ	GLS	JPS		
28	2/8/95	GEN REV PER ECN 8579	MJL	KQ	PAN		
29	6/19/95	REVISED PER ECN 9020	LRK	DRS			
30	8/30/95	REVISED PER ECN 9223	AAJ	GLS			
31	10/2/95	REVISED PER ECN 9260	MJL	KQ			
32	11/6/95	REVISED PER ECN 9374	DAK	DRS			
33	12/21/95	REVISED PER ECN 9439	DAK	KQ			
34	1/10/96	REVISED PER ECN 9518	JHS	HAB			
35	3/29/96	REVISED PER ECN 9763	SAB	HAB			
36	5/16/96	REV PER ECN 9907	DAK	HAB			
37	6/25/96	REV PER ECN 10031	SRD	DRS			
38	07/02/96	REV PER ECN 9969	SAB	HAB			
39	12/13/96	REVISED PER ECN 10419	DAK	HAB			
40	6/11/97	REVISED PER ECN 10727	RHW	DRS			
41	7/30/97	REVISED PER ECN 10698	LRP	DRS			
42	06/28/02	REVISED PER ECN 13365	JLH	HAB			
19	10/7/93	REVISED PER ECN 6830	AAJ	HAB	PAN		
20	10/14/93	REVISED PER ECN 6250	DAK	DRS	RWM		
21	11/02/93	REVISED PER ECN 6981	AJD	HAB	PAN		
22	2/10/94	REV PER ECN 7030 & 7525	MJC	HAB	PAN		
23	3/3/94	REV PER ECN 7626	MJL	HAB	PAN		
24	3/16/94	REV PER ECN 7423	AJD	HAB	PAN		

REFERENCE DRAWINGS:

SYMBOLS, NOTES & LEGEND	900-D-1306
SYMBOLS, NOTES & LEGEND	900-D-1307
SYMBOLS, NOTES & LEGEND	900-D-1308
P & ID VITRIFICATION FACILITY UTILITY & INSTRUMENT AIR SYS	905-D-029
P &ID COLD CHEMICAL UTILITY & INSTRUMENT AIR SYS	905-D-020
INSTRUMENT INSTALLATION DETAILS	905-B-376

NOTES:

1. A SINGLE ASTERISK (*) INDICATES EXISTING VALVES AND EQUIPMENT TO BE RETAINED.

VERIFY ALL DOCUMENTS FOR CURRENT REVISION AND PENDING CHANGES PRIOR TO EACH USE
INIT _____ DATE _____

CAD DRAWING-DO NOT REVISE THIS ORIGINAL

FOR DRAWING INDEX SEE DRAWING NO. _____

APPRVD WVNS CO.		EBASCO SERVICES INCORPORATED
PROJECT MGR M. WEINGART FSK	01-22-88	A/E D.F.S. NO. 2388 TASK ORDER 009 — FOR WEST VALLEY NUCLEAR SERVICES COMPANY, INC WEST VALLEY, NEW YORK
ENGINEER SUPV F.S. KOWALCZYK	01-22-88	
LEAD DISC ENGR F.S. KOWALCZYK	01-22-88	WEST VALLEY DEMONSTRATION PROJECT
DESIGN R.J. LEWKO	01-22-88	P & ID VITRIFICATION FACILITY UTILITY AIR SYSTEM
CHECKED R.J. LEWKO	01-22-88	
DRAWN T.J. KITZ	DATE 01-22-88	
DE-AC07-81NE44139		
PROJECT NO. 19-CWV-02275		
SUBCONTRACT NO.		
ISSUED FOR CONSTRUCTION		

SIZE	INDEX CODE NUMBER (AREA / DR. TYP / CL / DRIG)	DRAWING NO.	REV.
D		905-D-046	42

SCALE: NONE — SPEC. CODES — A/E SHEET NO. 905-D-046 S01 C