905-D-046 S03

NO.	DATE	REVISION	DR	CH	APPROVED		
0	7/13/89	ER 1646			JRH		
23	6/17/96	REV PER ECN 9987	SRD	DRS			
24	7/31/97	ECN 10753	DMM	DRS			
25	12/10/97	ECN 11057	DMM	HAB			
26	8/7/98	ECN 11579	MJC	HAB			
27	6/28/02	ECN 13365	JLH	HAB			
21	7/27/95	REV PER ECN 9118	SRD	GLS			
22	10/2/95	REV PER ECN 9260	MJL	KQ			

REFERENCE DRAWINGS:

SYMBOLS,NOTES & LEGEND	900-D-1306
SYMBOLS,NOTES & LEGEND	900-D-1307
SYMBOLS,NOTES & LEGEND	900-D-1308
P & ID VITRIFICATION FACILITY UTILITY & INSTRUMENT AIR SYS	905-D-029
VIT FAC UA/IA PCV STATION	905-D-094

NOTES:

1. A SINGLE ASTERISK (·*·) INDICATES EXISTING VALVES AND EQUIPMENT TO BE RETAINED.

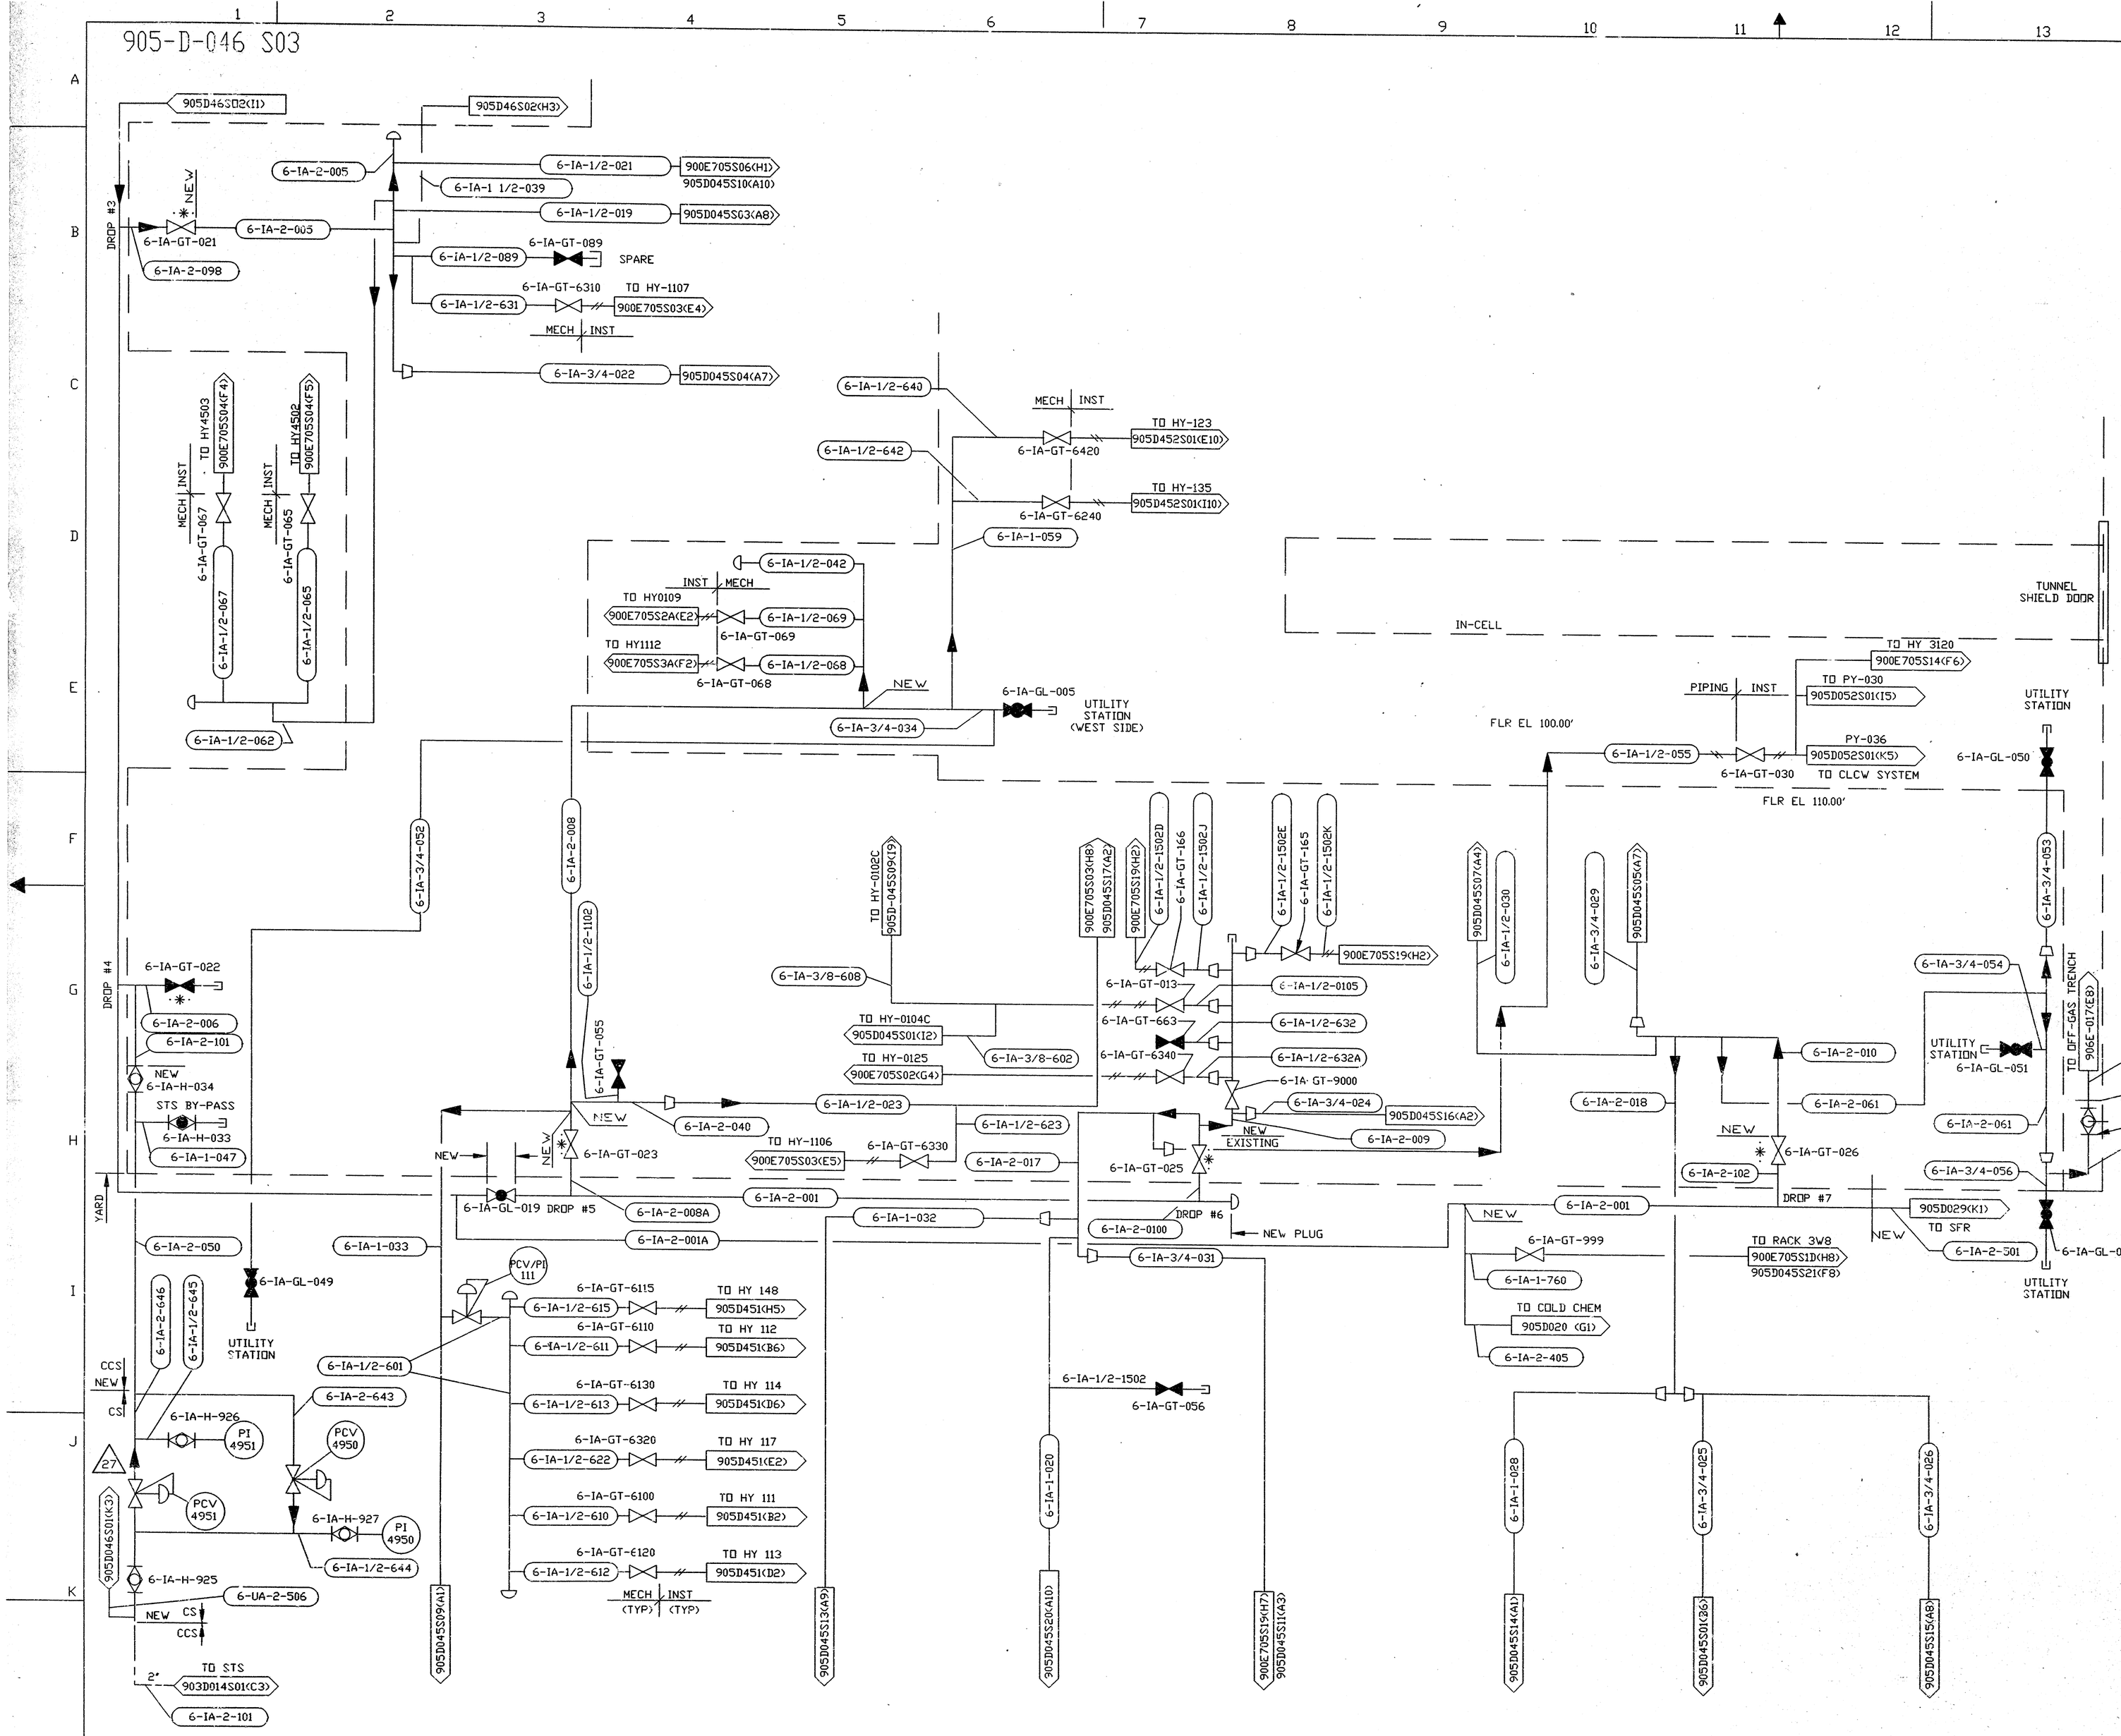

FOR DRAWING INDEX SEE DRAWING NO.

APPRVD WVNS CO.	EBASCO SERVICES INCORPORATED A/E O.F.S. NO.2388 TASK ORDER 009
PROJECT MGR F J E STOREY 06-28-89	FOR WEST VALLEY NUCLEAR SERVICES COMPANY,INC WEST VALLEY,NEW YORK
ENGINEER SUPV F J EMMER 06-28-89	
LEAD DISC ENGR A COCO 06-28-89	WEST VALLEY DEMONSTRATION PROJECT
DESIGN R J LEWKO 06-28-89	P & ID VITRIFICATION FACILITY INSTRUMENT AIR SYSTEM
CHECKED A COCO 06-28-89	
DRAWN V.RUSSELL DATE 06-28-89	
DE-AC07-81NE44139 PROJECT NO.	SIZE D; INDEX CODE NUMBER: AREA, DR TYP, CL, ORIG; DRAWING NO. 905-D-046; REV. 27
19-CWV-02275 SUBCONTRACT NO.	
ISSUED FOR CONSTRUCTION	SCALE NONE; SPEC. CODES; A/E SHEET NO. 905-D-046 S03 A

VERIFY ALL DOCUMENTS FOR CURRENT REVISION AND PENDING CHANGES PRIOR TO EACH USE
INIT _____ DATE _____

E046D003 1=1.00

FILE NAME:905D46C REV.00 UID:(133,0643)
PLOT REQ NO. PJS2211 DATE:06-22-89