VERIFY ALL DOCUMENTS FOR CURRENT REVISION AND PENDING CHANGES PRIOR TO EACH USE.
INIT_____ DATE_____

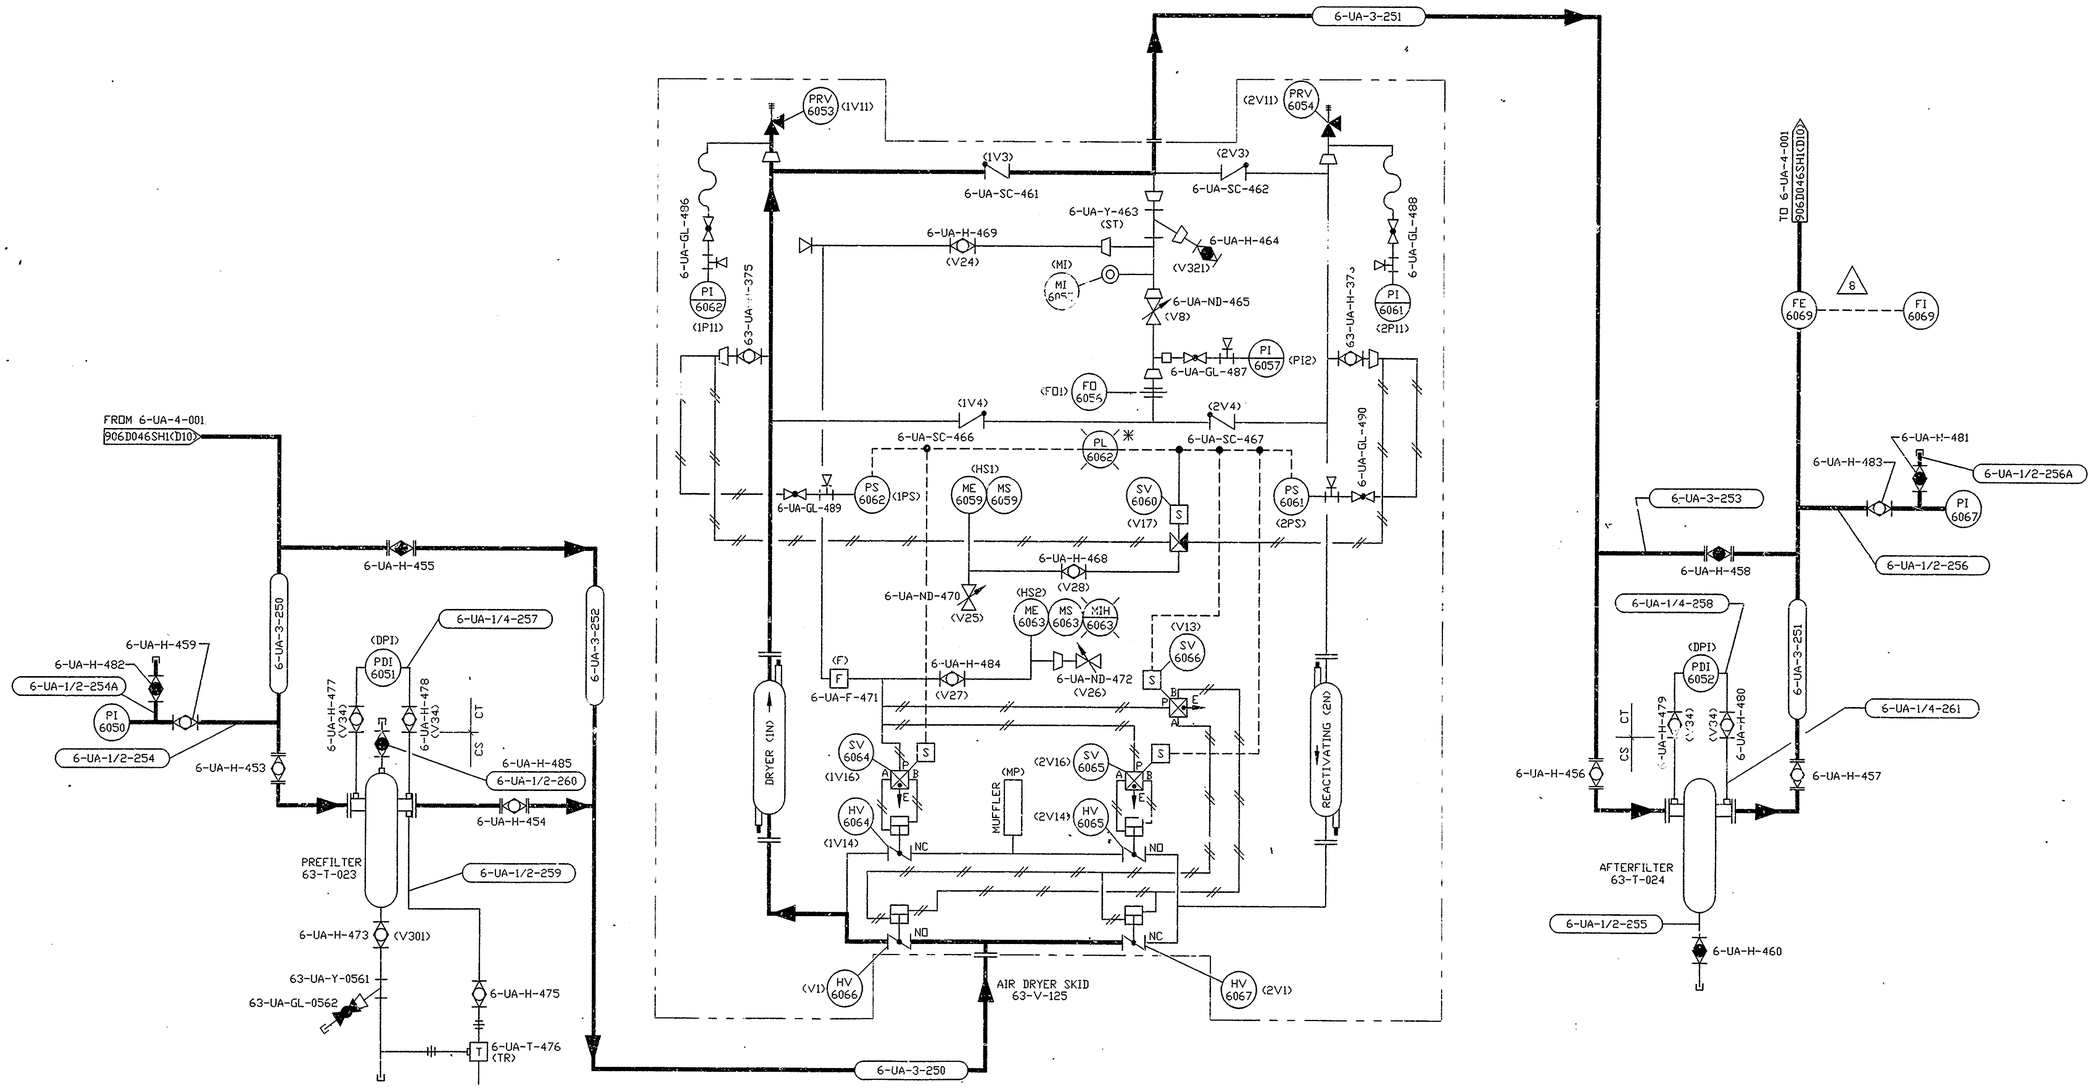

3 AIR DRYER SKID, POWERED FROM PP-12, CKT #20 SEE 905B-305 SH 751, 900C-2997

2 ✳ VALVE SHIFT FAILURE INDICATOR

1 FOR GENERAL NOTES AND REFERENCE DRAWINGS SEE 906D-046 SH 1

NOTES

REVISIONS

REV	DESCRIPTION	APVD
0	ER 3553 11/27/95 CREATED PER ECN 9374	JRH
1	ECN 9427 WCK 12/05/95	HAB
2	ECN 9536 MJC 01/15/96	HAB
3	GEN REV/ECN 9631 BP 02/08/96	HAB
4	ECN 9652 DAK 2/26/96	HAB
5	ECN 9779 DMM 3/22/96	HAB
6	ECN 10003 SRD 6/13/96	HAB
7	ECN 10083 SAB 07/02/96	HAB
8	ECN 10790 JLH 6/24/97	HAB

UNLESS OTHERWISE SPECIFIED ALL DIMENSIONS IN INCHES
TOLERANCES: 2PL DEC ± N/A; 3PL DEC ± N/A; FRACTS ± N/A; ANGLES ± N/A; FINISH N/A
DO NOT SCALE DRAWING

FILE NAME E046D005
PLOT SCALE 1=1.00
D SPEC NO. 2693
NEXT ASSEMBLY

DRAFTER D. KUREK DATE 11/6/95
CHECKER D. SHAFFER DATE 11/16/95
ENGINEER P. NESTER DATE 11/16/95

A/E CONTRACT NO. CODE IDENT NO.
FOR WEST VALLEY NUCLEAR SERVICES CO., INC. WEST VALLEY N.Y.

VITRIFICATION FACILITY
UTILITY AIR SYSTEM
P&ID

SEE ENGINEERING RELEASE FORM (ER) FOR DRAWING APPROVAL SIGNATURES.

DWG SIZE D
SCALE NONE
WEIGHT
A/E DWG NO.
DWG NO 905D-046
REV 8
SHEET 5 OF

CAD DRAWING-DO NOT REVISE THIS ORIGINAL

Wed Jun 25 09:05:57 1997