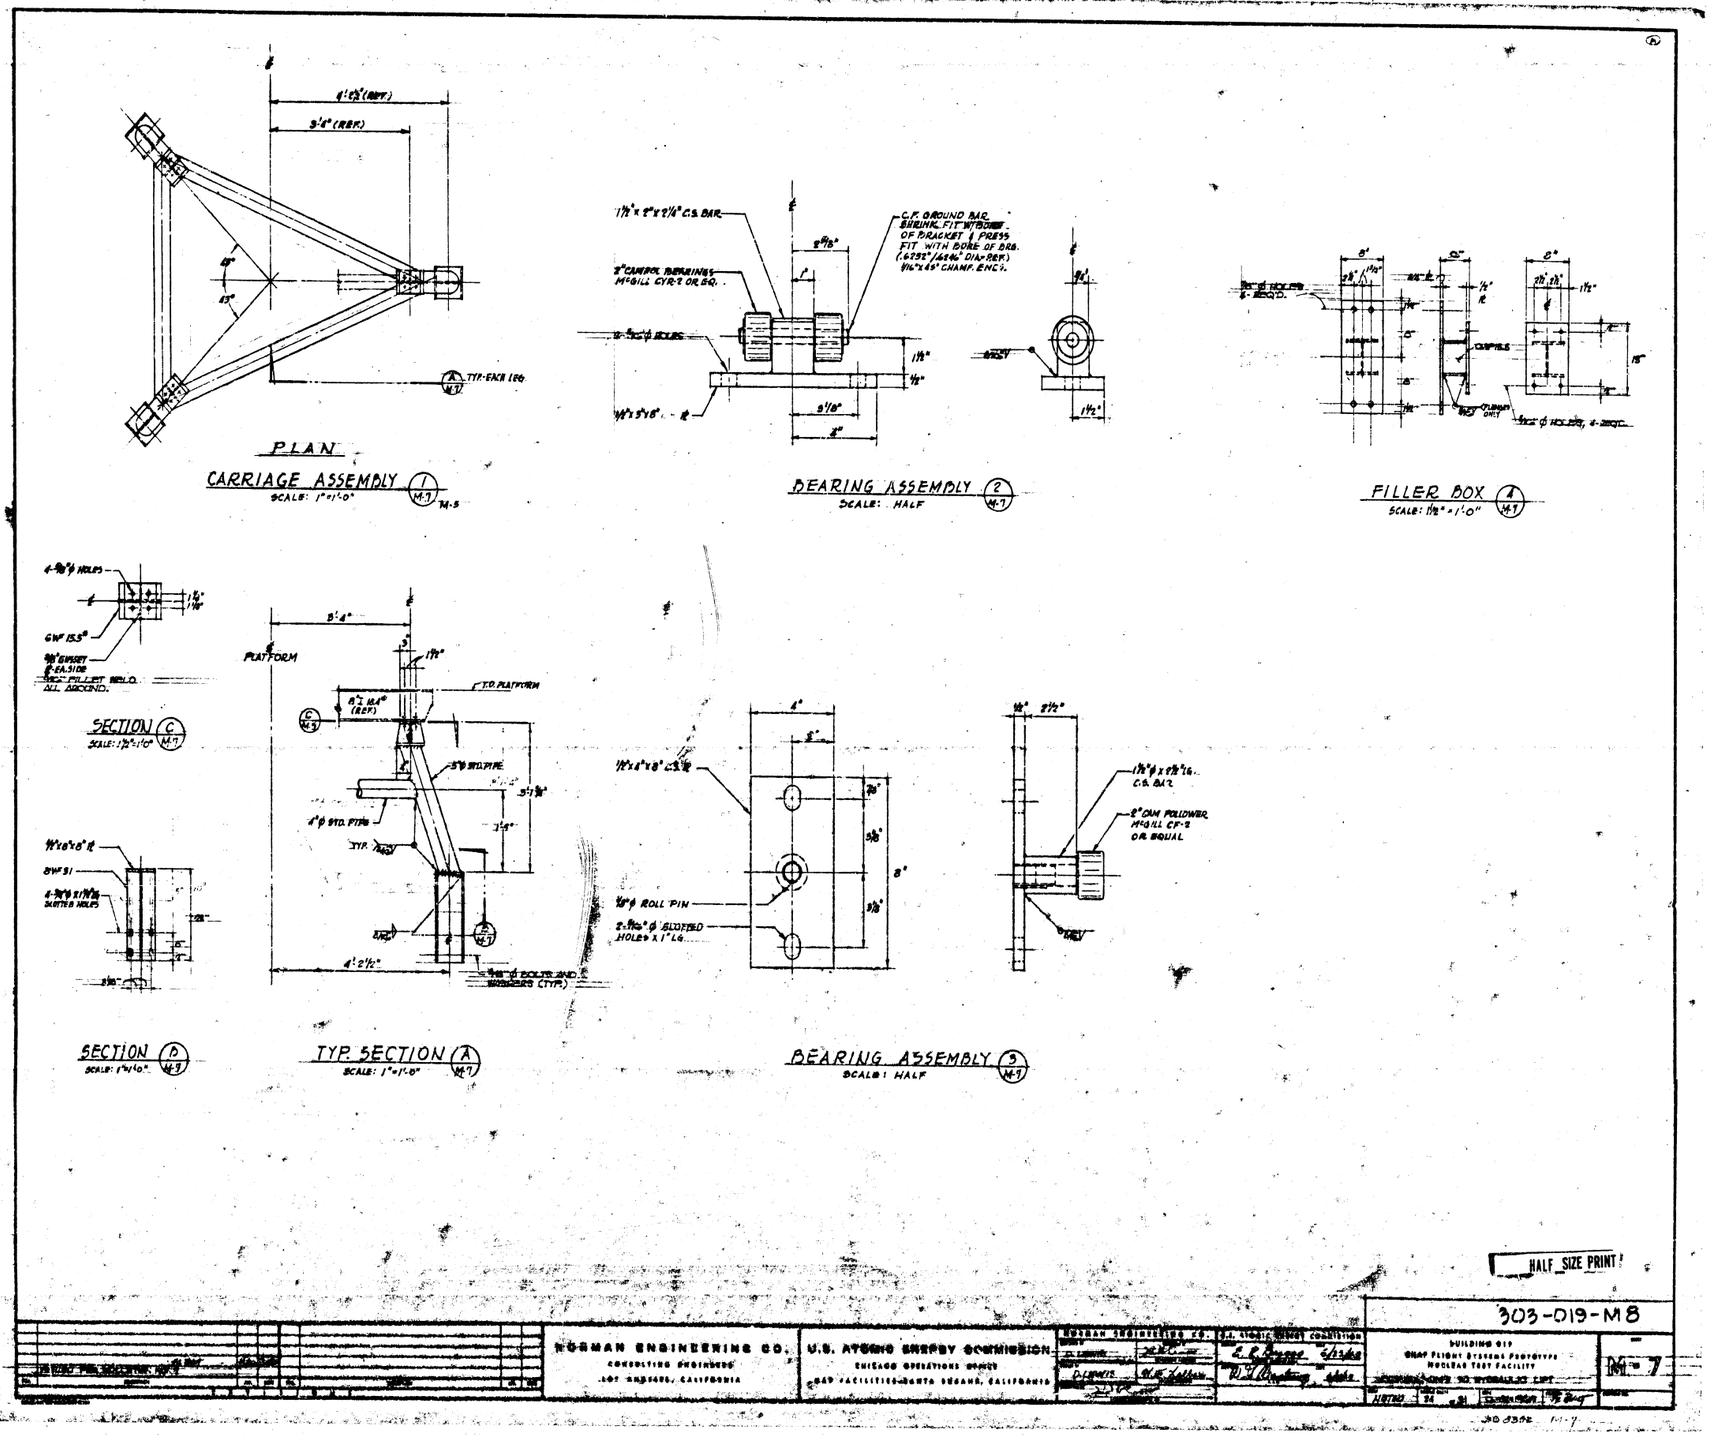
PLAN
CARRIAGE ASSEMBLY 1 M-7
SCALE: 1"=1'-0"
BEARING ASSEMBLY 2 M-7
SCALE: HALF
FILLER BOX 4 M-7
SCALE: 1½"=1'-0"
SECTION C M-7
SCALE: 1½"=1'-0"
SECTION B M-7
SCALE: 1"=1'-0"
TYP. SECTION A M-7
SCALE: 1"=1'-0"
BEARING ASSEMBLY 3 M-7
SCALE: HALF
HALF SIZE PRINT
303-019-M8
NORMAN ENGINEERING CO.
CONSULTING ENGINEERS
LOS ANGELES, CALIFORNIA
U.S. ATOMIC ENERGY COMMISSION
CHICAGO OPERATIONS OFFICE
GAP FACILITIES-SANTA SUSANA, CALIFORNIA
BUILDING 019
CHAP FLIGHT SYSTEMS PROTOTYPE
NUCLEAR TEST FACILITY
M-7