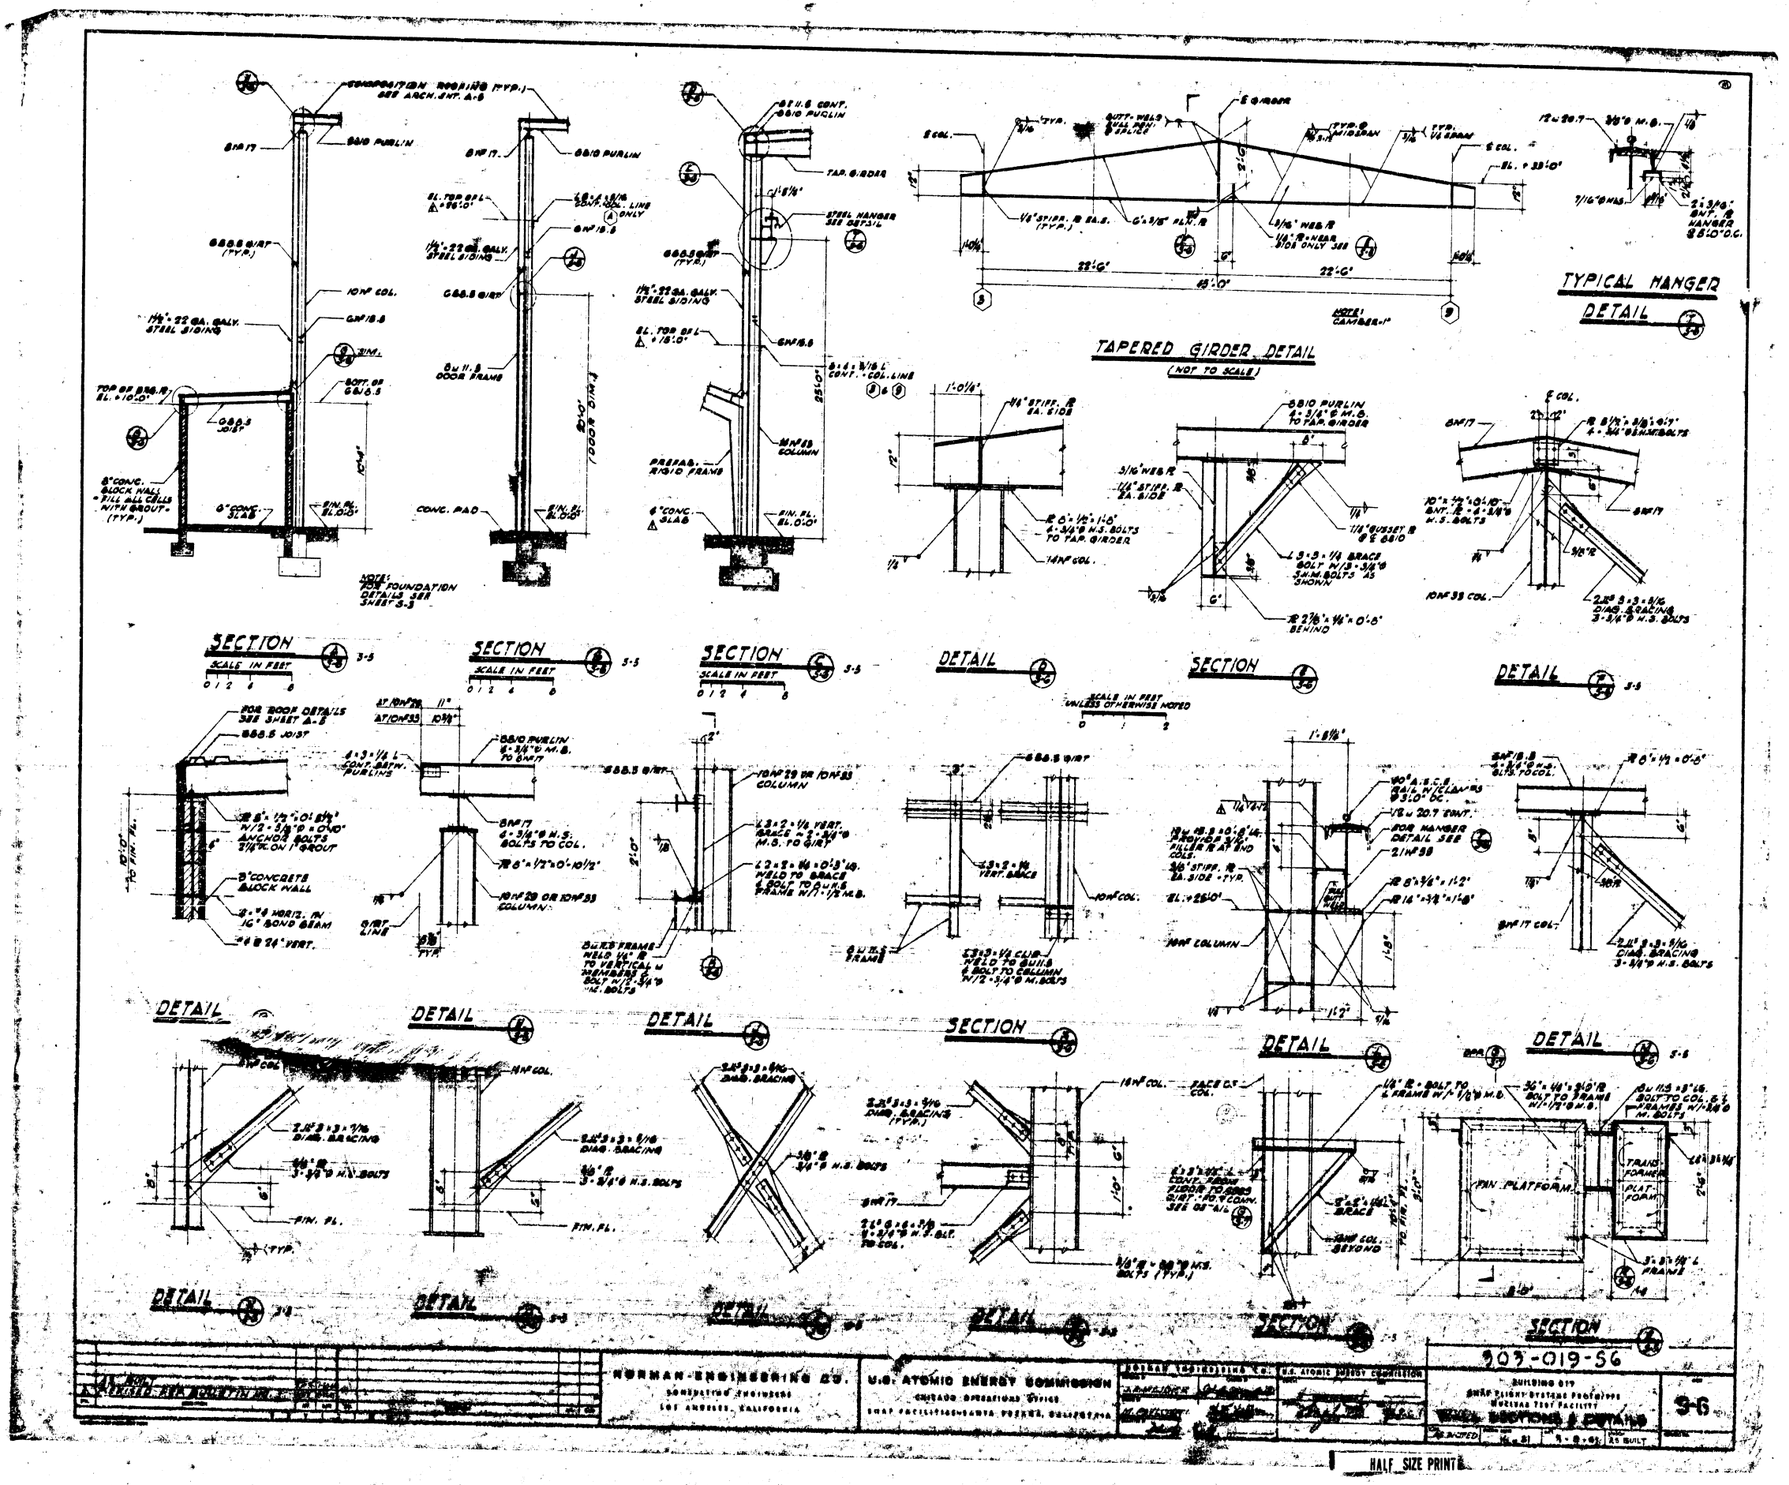

TAPERED GIRDER DETAIL
(NOT TO SCALE)
TYPICAL HANGER DETAIL
SECTION
DETAIL
SCALE IN FEET
NOTE: FOR FOUNDATION DETAILS SEE SHEET S-3
FIN. PLATFORM
TRANSFORMER PLATFORM
NORMAN-ENGINEERING CO.
CONSULTING ENGINEERS
LOS ANGELES, CALIFORNIA
U.S. ATOMIC ENERGY COMMISSION
CHICAGO OPERATIONS OFFICE
SNAP FACILITIES-SANTA FE, CALIFORNIA
303-019-56
BUILDING 019
SNAP PLIGHT SYSTEMS PROTOTYPE
NUCLEAR TEST FACILITY
SECTIONS & DETAILS
S-6
HALF SIZE PRINT