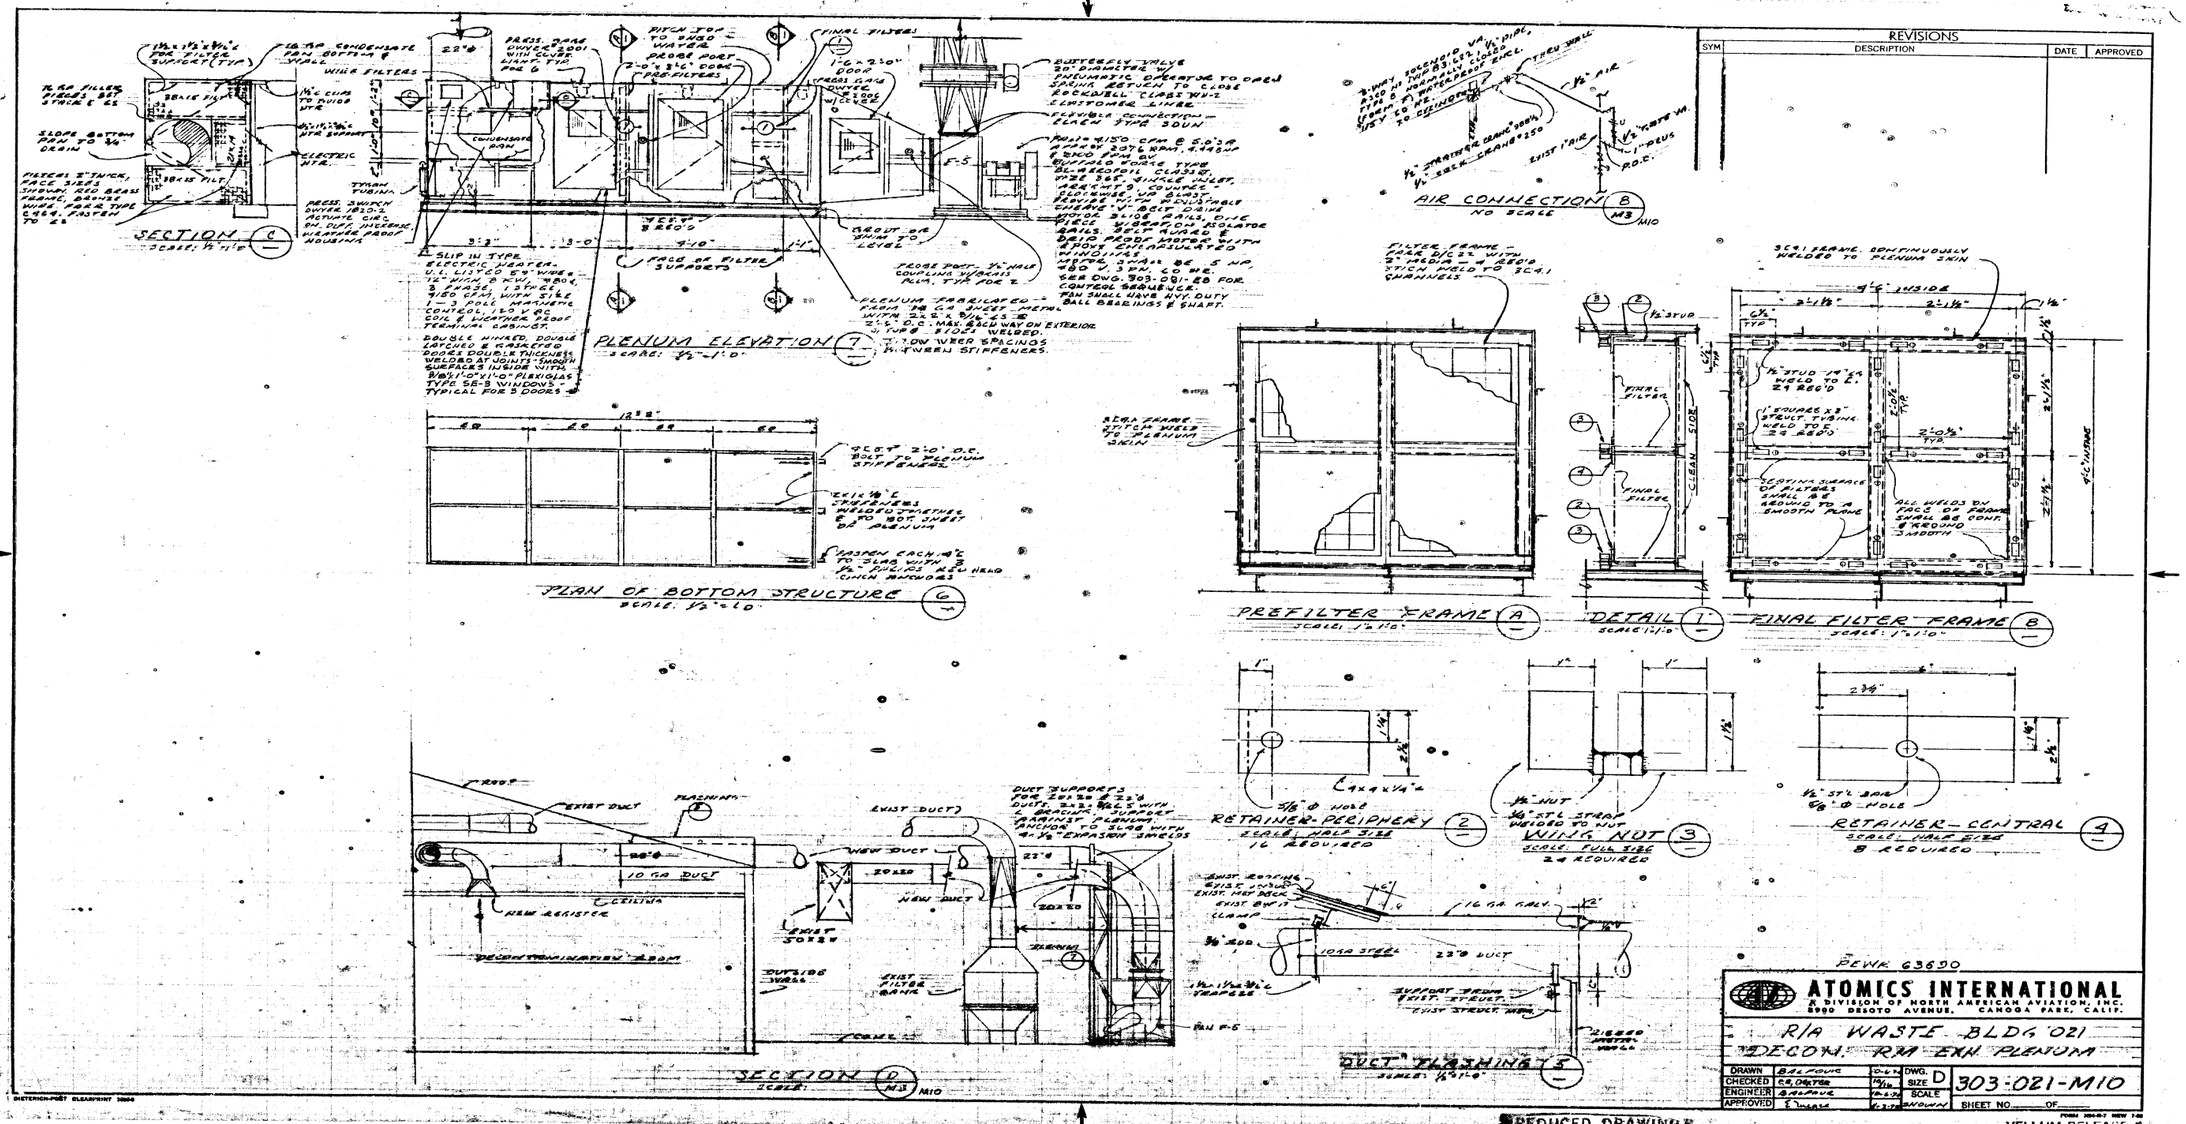
SECTION C
SCALE: 1/2"=1'0"
PLENUM ELEVATION 7
SCALE: 1/2"=1'0"
PLAN OF BOTTOM STRUCTURE 6
SCALE: 1/2"=1'0"
AIR CONNECTION B
NO SCALE
PREFILTER FRAME A
SCALE: 1/2"=1'0"
DETAIL 1
SCALE: 1=1'0"
FINAL FILTER FRAME B
SCALE: 1/2"=1'0"
RETAINER-PERIPHERY 2
SCALE: HALF SIZE
16 REQUIRED
WING NUT 3
SCALE: FULL SIZE
24 REQUIRED
RETAINER-CENTRAL 4
SCALE: HALF SIZE
8 REQUIRED
SECTION D
SCALE:
DUCT FLASHING 5
SCALE: 1/2"=1'0"
REVISIONS
SYM
DESCRIPTION
DATE
APPROVED
PEWR 63630
ATOMICS INTERNATIONAL
A DIVISION OF NORTH AMERICAN AVIATION, INC.
8900 DESOTO AVENUE, CANOGA PARK, CALIF.
R/A WASTE BLDG 021
DECON. RM EXH PLENUM
DRAWN
CHECKED
ENGINEER
APPROVED
DWG. D
SIZE
SCALE
303-021-M10
SHEET NO. OF
REDUCED DRAWING
VELLUM RELEASE