REVISIONS			
SYM	DESCRIPTION	DATE	SIGNATURE

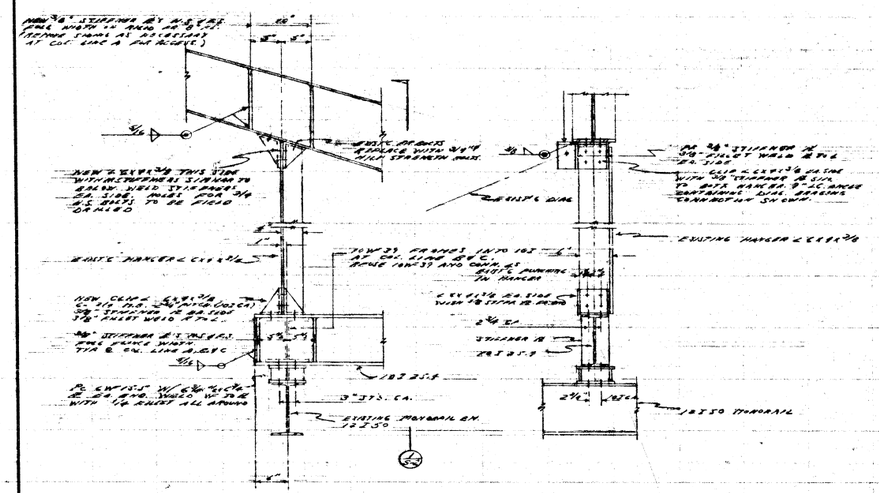

DETAIL (A/S2) SCALE 1"=1'-0"

SECTION (1/S2) SCALE 1"=1'-0"

GENERAL NOTES

1. CODE - ALL WORK SHALL BE DONE WITH THE LATEST EDITION OF THE UNIFORM BLDG. CODE, UNIFORM CODE OF SUBURBAN CITIES AND OTHER APPLICABLE CODES.
2. STRUCTURAL STEEL - STEEL CONFORM TO ASTM A-7 AND BE FABRICATED AND ERECTED IN ACCORDANCE WITH THE AISC SPECIFICATIONS FOR DESIGN, FABRICATION AND ERECTION OF STRUCTURAL STEEL FOR BUILDINGS. STEEL SHALL BE STENCILLED FOR IDENTIFICATION AS SHOWN ON THE APPROVED SHOP DRAWINGS. ALL STRUCTURAL STEEL WORK SHALL BE PAINTED WITH ONE COAT OF RUST INHIBITIVE PRIMER. ALL SURFACES TO BE FIELD WELDED SHALL BE CLEAN AND FREE FROM MILL SCALE, RUST, DIRT, OIL OR OTHER FOREIGN MATERIAL. ALL SHOP CONNECTIONS SHALL BE MADE WITH ASTM A325 HIGH STRENGTH BOLTS. ALL FIELD CONNECTIONS SHALL BE MADE WITH ASTM A325 HIGH STRENGTH BOLTS. ALL FIELD WELDS SHALL BE MADE IN ACCORDANCE WITH AISC SPECIFICATIONS. ALL WELDS SHALL BE PERFORMED BY QUALIFIED WELDERS. ALL WELDS SHALL BE PROTECTED FROM DAMAGE DURING FIELD WELDING OPERATIONS.
3. FIELD STRUCTURAL BOLTS - ALL BOLTS SHALL BE 3/4" ϕ, BOLTING WITH CONNECTIONS WHERE NOTED OTHERWISE. ALL SHOP BOLTS OF THE SAME SIZE AND TYPE AS FIELD BOLTS. ALL FIELD WELDS SHALL BE INSPECTED AT ALL CONNECTIONS WHERE SHOWN ON PLANS. ALL BOLTS SHALL BE TIGHTENED WITH SAME TECHNIQUE AS NORMAL STRUCTURAL BOLTS. ALL STEEL SURFACES WHICH ARE NOT PAINTED SHALL BE PROTECTED AND CLEANED WHERE REQUIRED WITH 3/8" ϕ WIRE BRUSH IN PREPARATION FOR PAINTING.
4. ANCHOR BOLTS - 3/4" ϕ ANCHOR BOLTS SHALL BE CUT FROM ROUND STOCK WITH THE TOP PLANED OF ROUGH.
5. DEAD LOAD - FOR DEFLECTION OF INSTALLATION MUST BE ADDED TO 50 PSF RATED DEAD CAPACITY.


8. FIELD VERIFICATION - ALL MEASUREMENTS AND CONDITIONS TO BE VERIFIED IN FIELD BY CONTRACTOR AND WORK FABRICATED TO FIT EXISTING CONDITIONS.

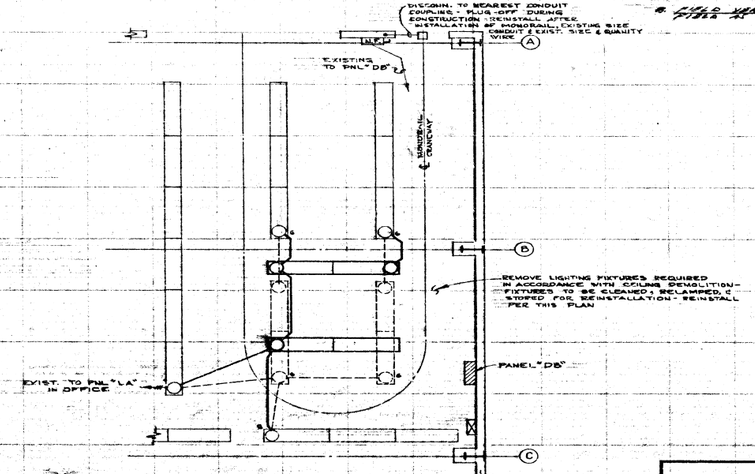

PARTIAL ELECTRICAL PLAN
SCALE: 1/4" = 1'-0"

NOTES

1. EXISTING FIXTURE TO REMAIN
2. EXISTING FIXTURE TO BE REMOVED
3. RELOCATED FIXTURE
4. REUSE EXISTING CONDUIT WHERE POSSIBLE AND NEW CONDUIT WHERE REQUIRED.
5. PULL NEW WIRE FOR ALL REINSTALLATION
6. AS REQ'D. DISCONN. AT OUTLET BOX LEAVING 6" PIGTAIL FOR REINSTALLATION CONNECTION

NOTICE

THIS DRAWING INVOLVES CONFIDENTIAL PROPRIETARY DESIGN INFORMATION OF ATOMICS INTERNATIONAL, A DIVISION OF NORTH AMERICAN AVIATION, INC. AND ALL RIGHTS ARE EXPRESSLY RESERVED. IT IS SUBMITTED UNDER A TRUST RELATIONSHIP FOR A SPECIFIED PURPOSE. IT IS AGREED THAT IT WILL NOT BE USED FOR ANY OTHER PURPOSE, NOR ITS CONTENTS REVEALED TO ANYONE EXCEPT FOR THAT PURPOSE, NOR COPIED IN WHOLE OR IN PART, NOR ITS DESIGN FEATURES USED IN OTHER PROJECTS. IT WILL BE RETURNED TO ATOMICS INTERNATIONAL WHEN NO LONGER REQUIRED OR UPON REQUEST.

ATOMICS INTERNATIONAL
A DIVISION OF NORTH AMERICAN AVIATION, INC.
21600 VANOWEN STREET, CANOGA PARK, CALIF.

R/A WASTE FACILITY PACKG. BLDG.
REFORMAT EXISTG 5 TON MONORAIL
SECTIONS & DETAILS

DRAWN				DWG.	D
CHECKED				SCALE	
ENGINEER					
APPROVED			3/61	SHEET NO. ___ OF ___	

303-021-S2

REDUCED DRAWING