REVISIONS			
SYM.	DESCRIPTION	DATE	SIGNATURE
1	ADDED AIR FLOW DIAGRAM & FAN CAPACITY PER DWG. 303-021-M4	3/15/66	J. McKEAN
2	ADDED HEATING E.S. REPOSITIONED AND RENUM. BLDG FANS E-1 & E-2. DELETED AIR FLOW DIAGRAM. REMOVED C.R. IN RM 104 #72933.	5/19/66	DFK

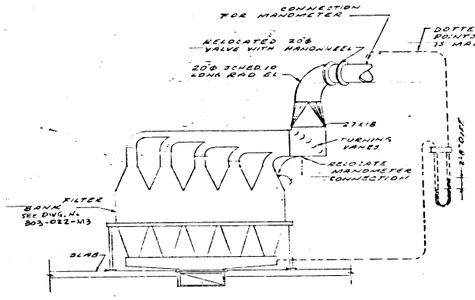

SECTION A (M3)
SCALE: 1/8"=1'-0"

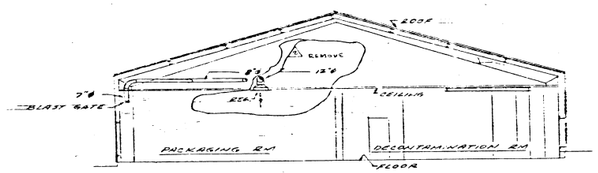

SECTION B (M3)
SCALE: 1/8"=1'-0"

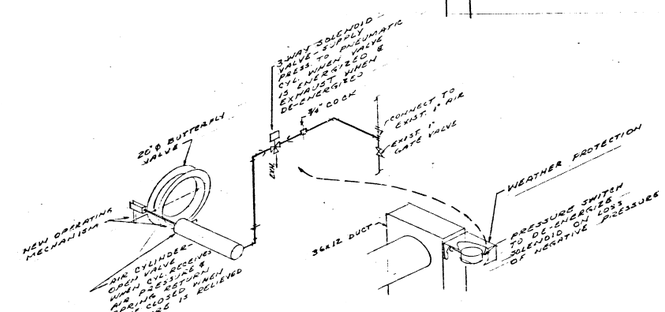

COMPRESSED AIR PIPING (E/M3)
NO SCALE

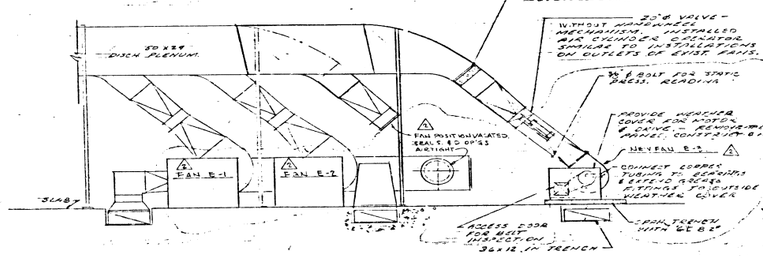

SECTION C (M3)
SCALE: 1/4"=1'-0"

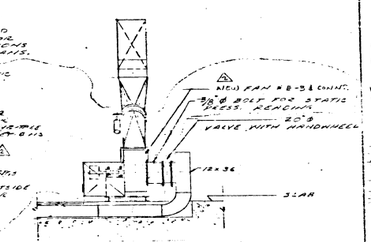

SECTION D (M3)
SCALE: 1/4"=1'-0"

REDUCED DRAWING

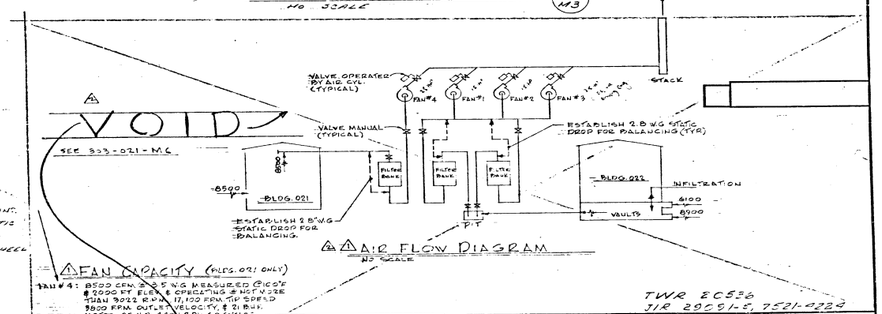

AIR FLOW DIAGRAM
NO SCALE

FAN CAPACITY (BLDG. 021 ONLY)
FAN #4: 8500 CFM @ 2.5" W.G. MEASURED @ 100°F @ 2000 FT. ELEV. & OPERATING @ INSTALLED FAN 3022 R.P.M. 17,100 FPM TIP SPEED 8500 FPM OUTLET VELOCITY, @ 21 IN.H. MOTOR - 25 H.P., 460 V 3 PH 60 CYCLE

TWR 20536
JIR 20091-C, 7521-4224

NOTICE

THIS DRAWING INVOLVES CONFIDENTIAL PRIVATE DATA DESIGN INFORMATION OF ATOMICS INTERNATIONAL, A DIVISION OF NORTH AMERICAN AVIATION, INC. AND ALL RIGHTS ARE EXPRESSLY RESERVED. IT IS SUBMITTED UNDER A TRUST RELATIONSHIP FOR A SPECIFIED PURPOSE. IT IS AGREED THAT IT WILL NOT BE USED FOR ANY OTHER PURPOSE, NOR ITS CONTENTS REVEALED TO ANYONE EXCEPT FOR THAT PURPOSE, NOR COPIED IN WHOLE OR IN PART, NOR ITS DESIGN FEATURES USED IN OTHER PROJECTS. IT WILL BE RETURNED TO ATOMICS INTERNATIONAL WHEN NO LONGER REQUIRED OR UPON REQUEST.

ATOMICS INTERNATIONAL
A DIVISION OF NORTH AMERICAN AVIATION, INC.
21400 VANOWEN STREET, CANOGA PARK, CALIF.

S/A WASTE & FUEL STORAGE, BLDGS. 21 & 22
EXHAUST MODIFICATIONS - SECTIONS

DRAWN	[illegible]	[illegible]	DWG. SIZE D	303-021-M3
CHECKED	[illegible]	[illegible]	SCALE 1/8 SHEET NO. ____ OF ____	
ENGINEER	[illegible]	[illegible]		
APPROVED	[illegible]	[illegible]		

FORM 4-9063 REV. 8-57

MICROFILMED